




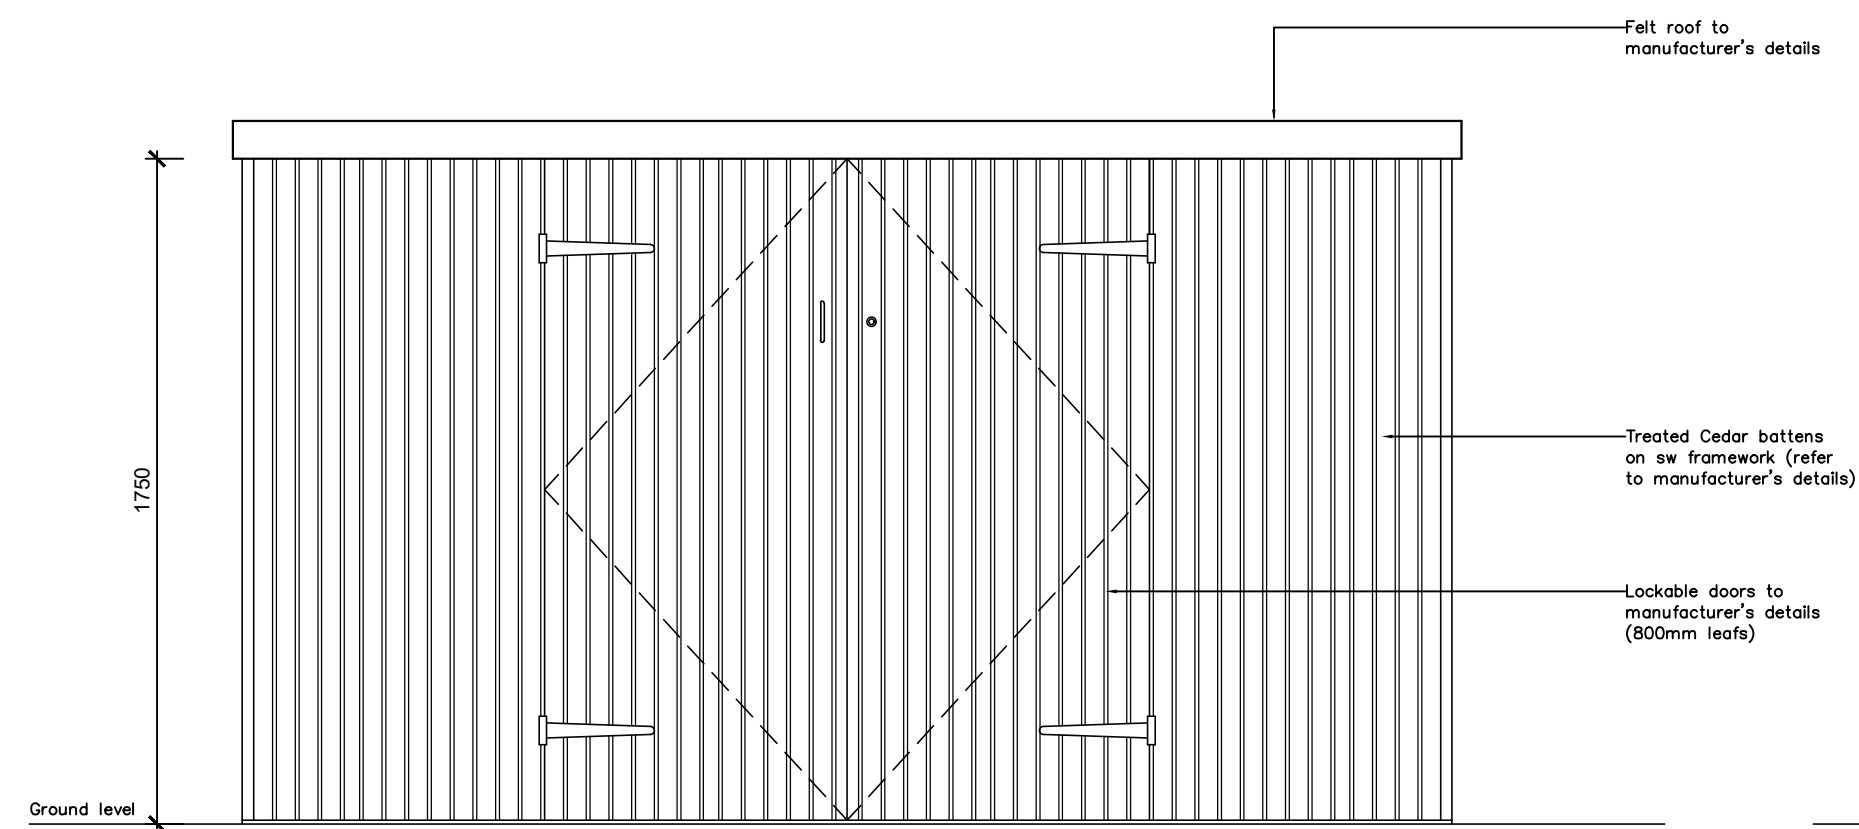


Refuse and Cycle Store (Front Elevation)
Scale 1:20

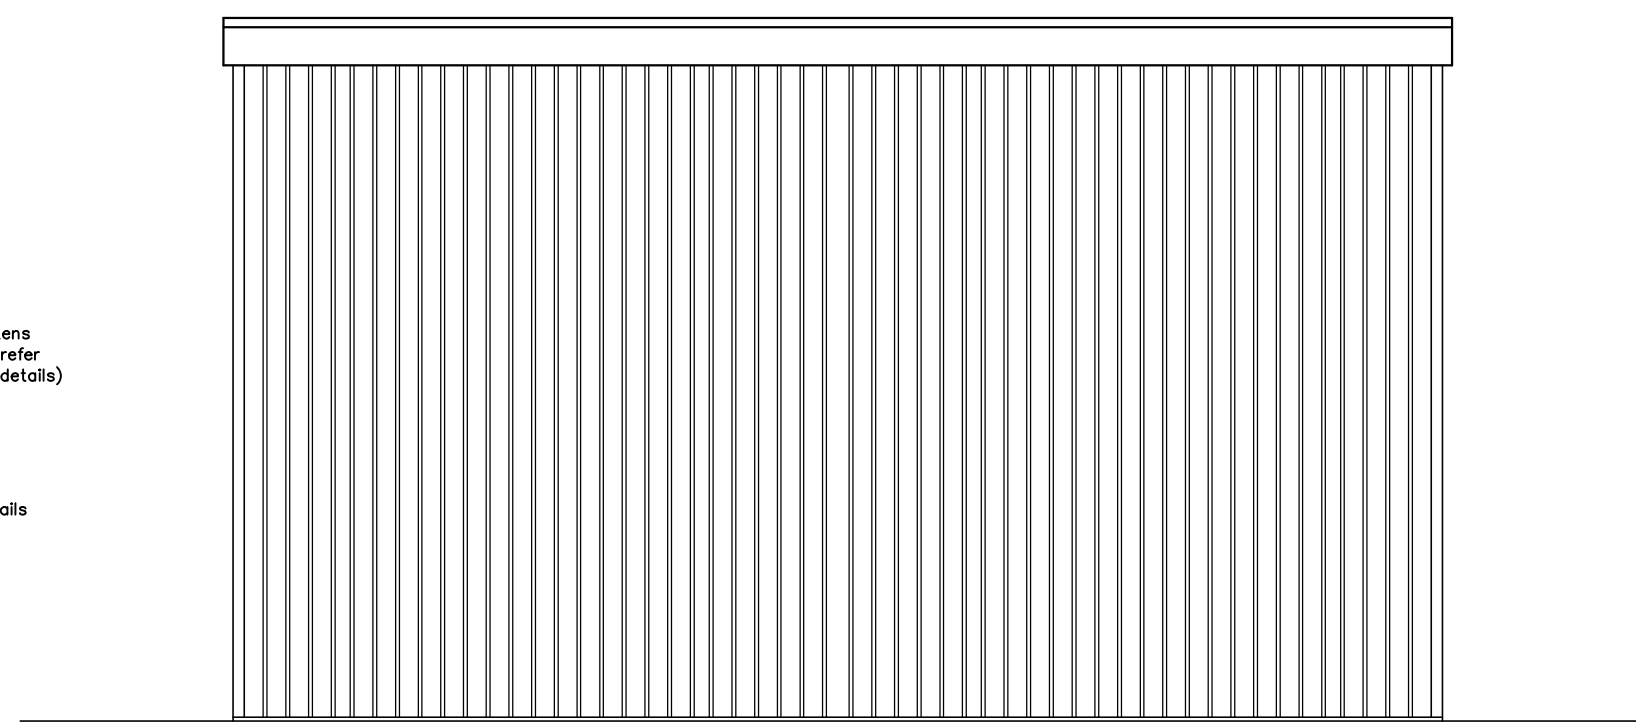


Refuse and Cycle Store (Rear Elevation)
Scale 1:20

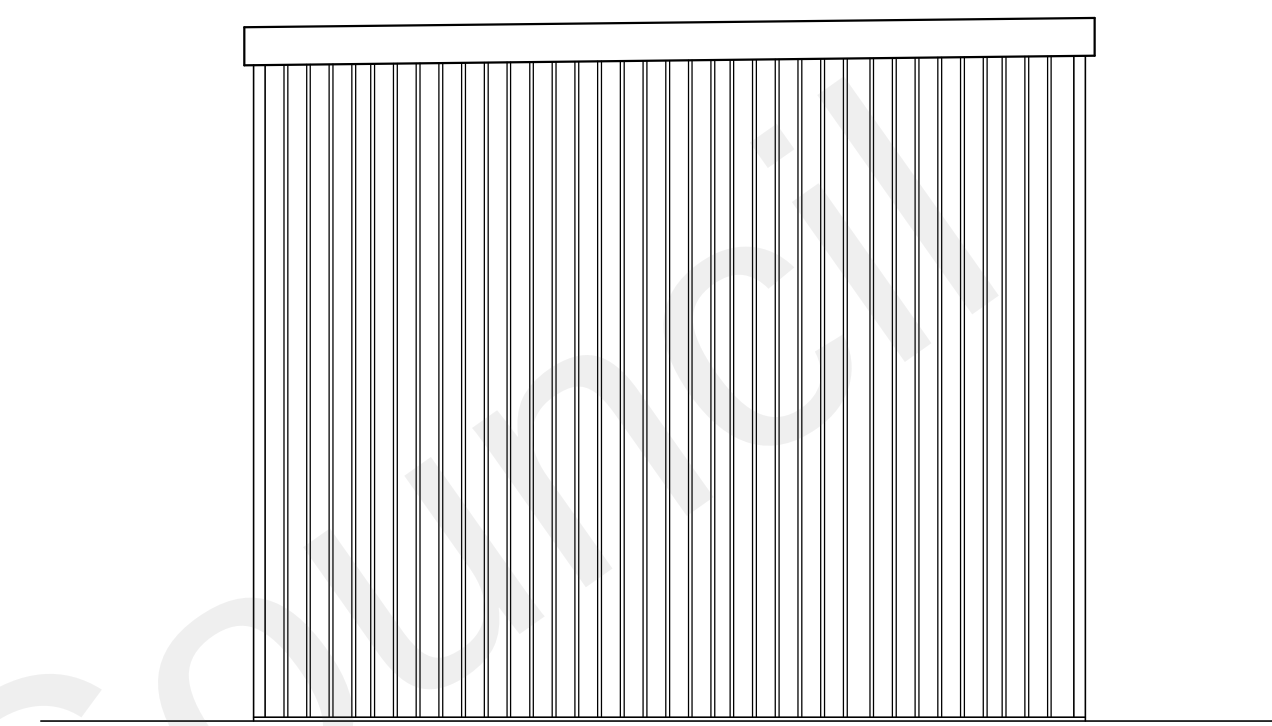


Refuse and Cycle Store (Typical Side Elevation)
Scale 1:20

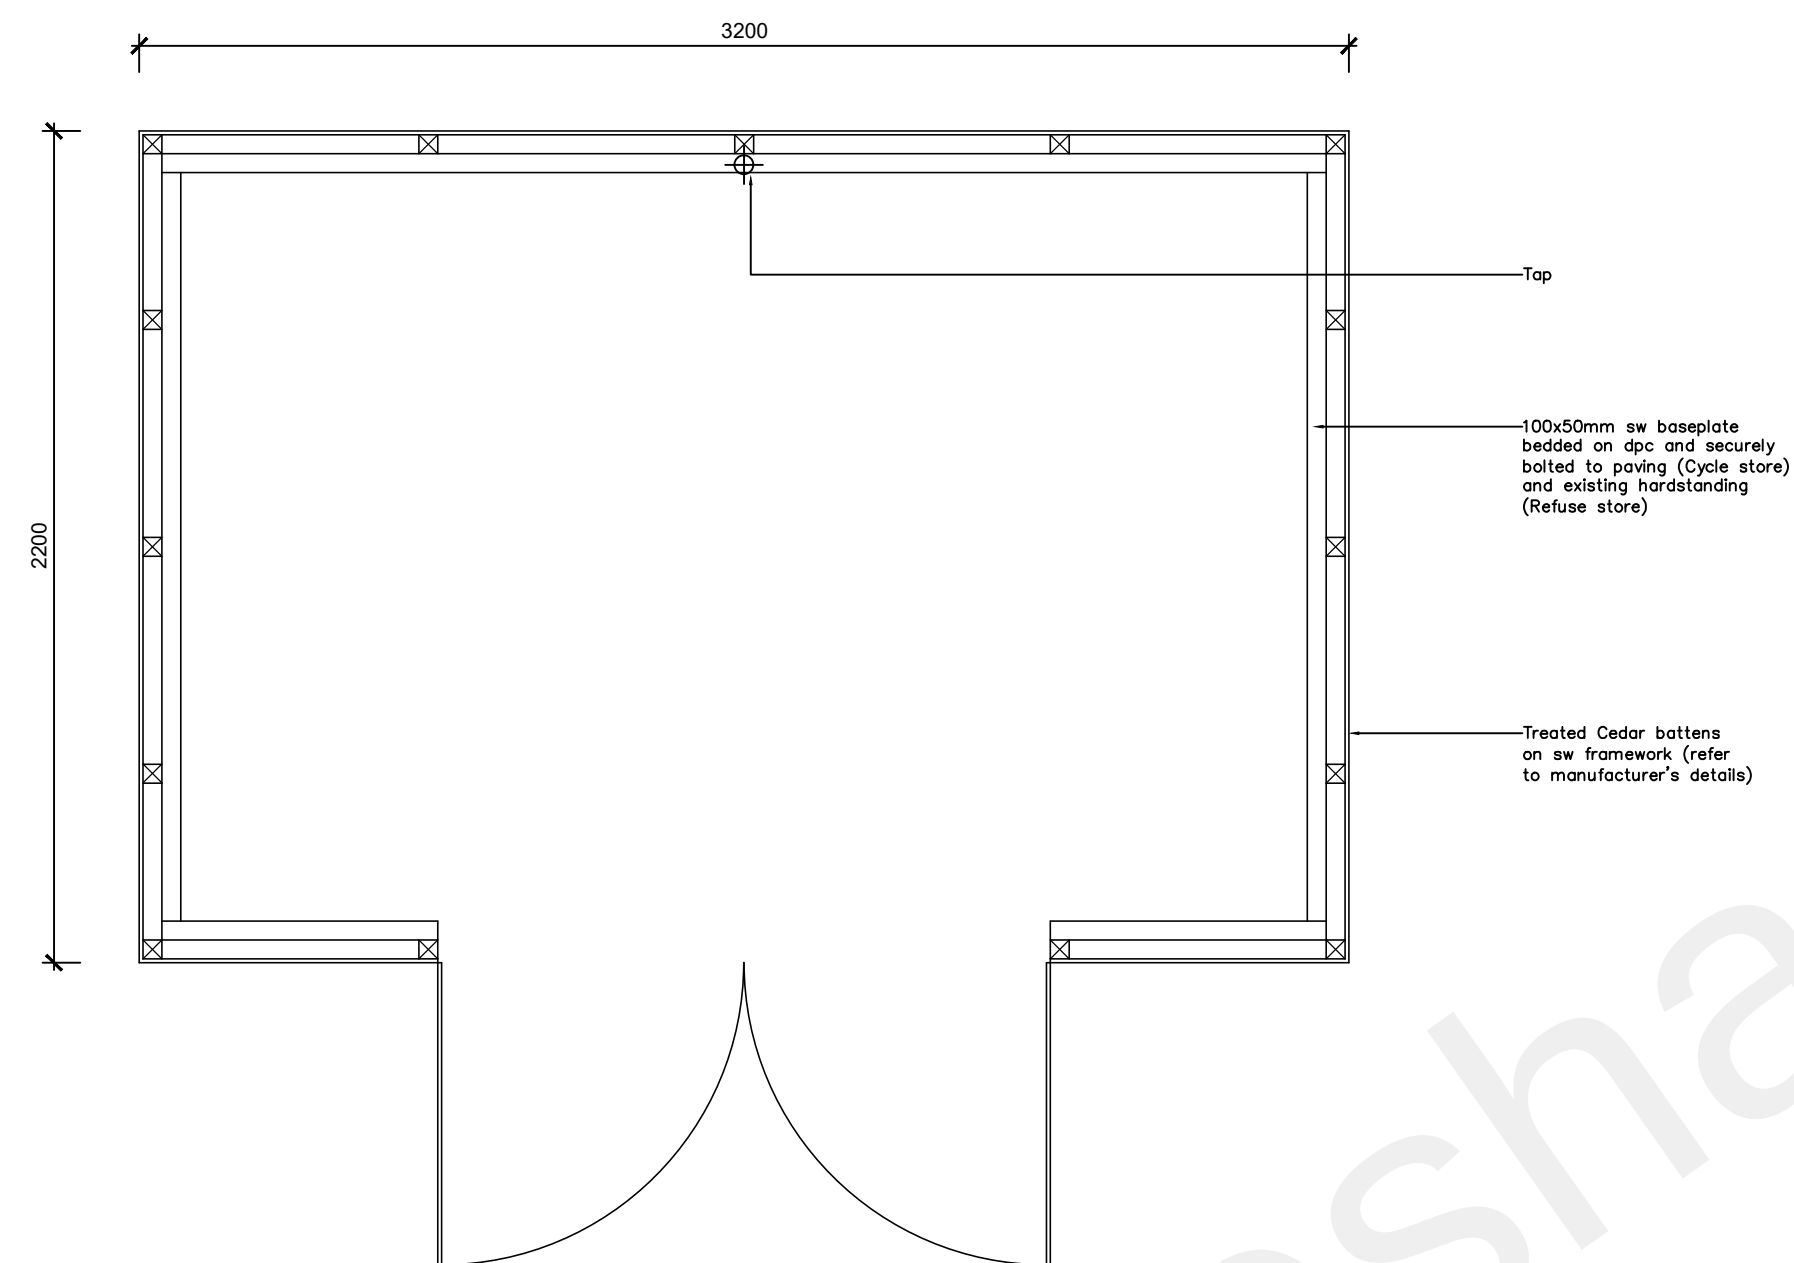


Refuse and Cycle Store (Floor Plan)
Scale 1:20

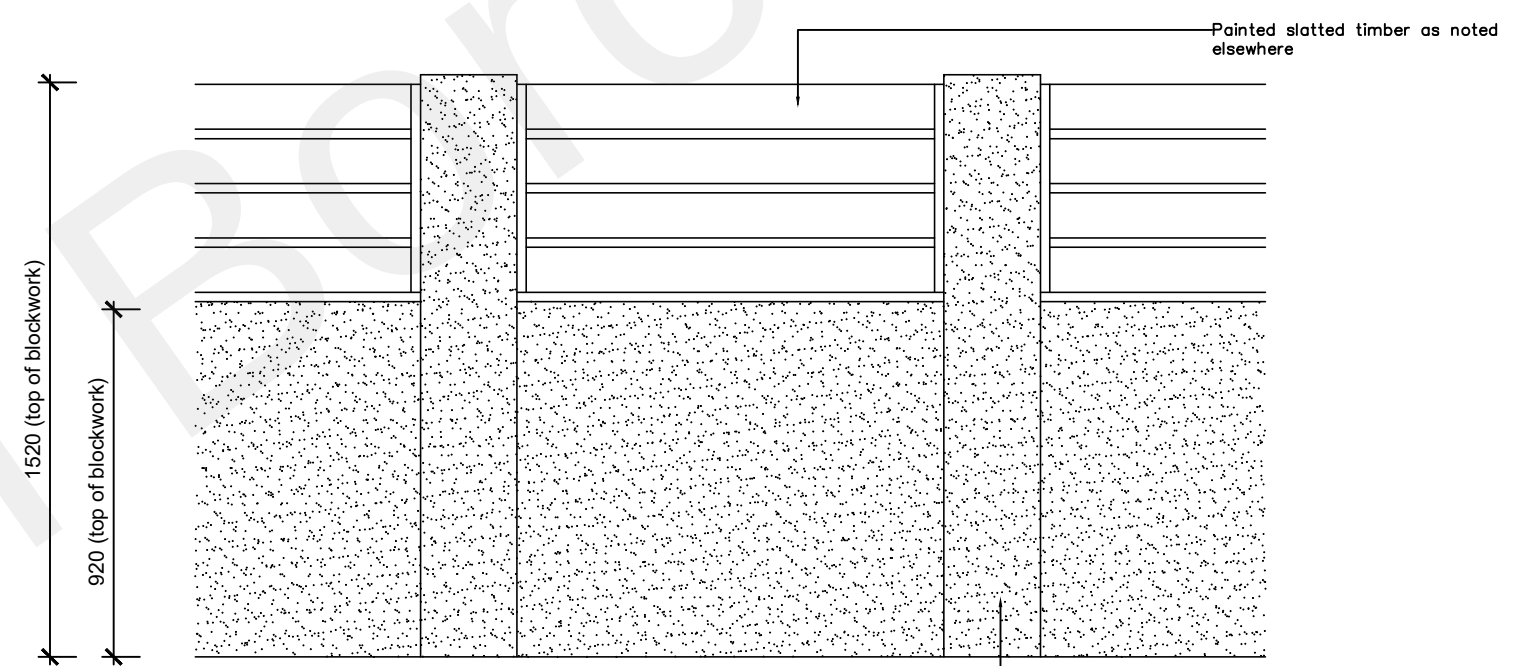

Part Front Boundary Wall (Elevation)
Scale 1:20

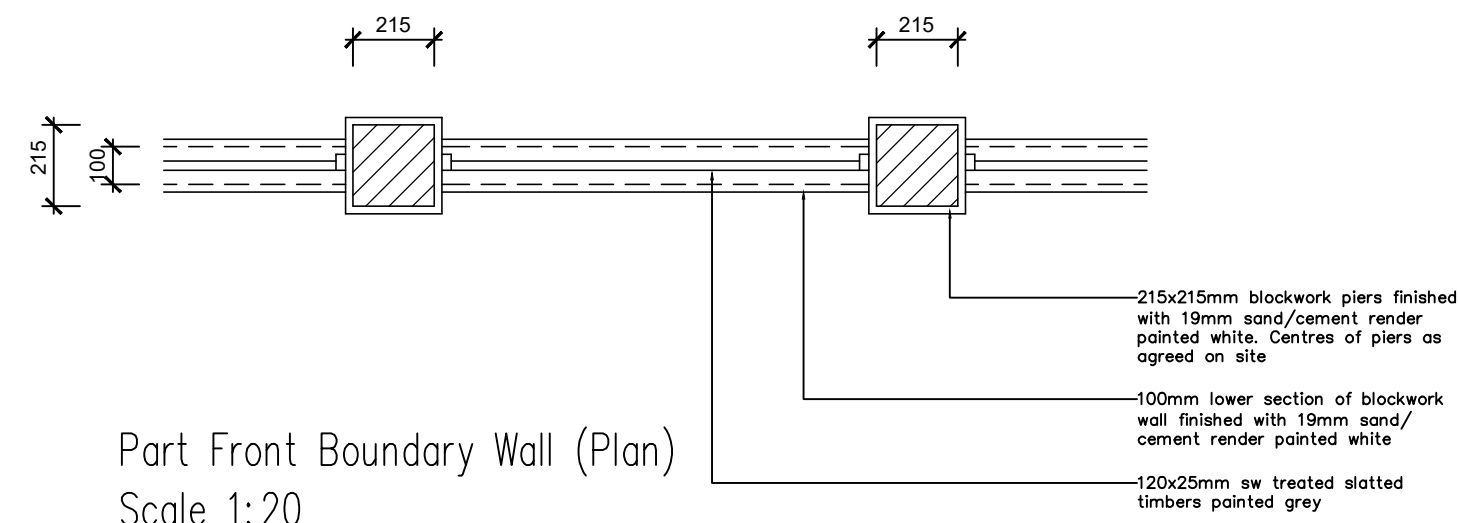

Part Front Boundary Wall (Plan)
Scale 1:20

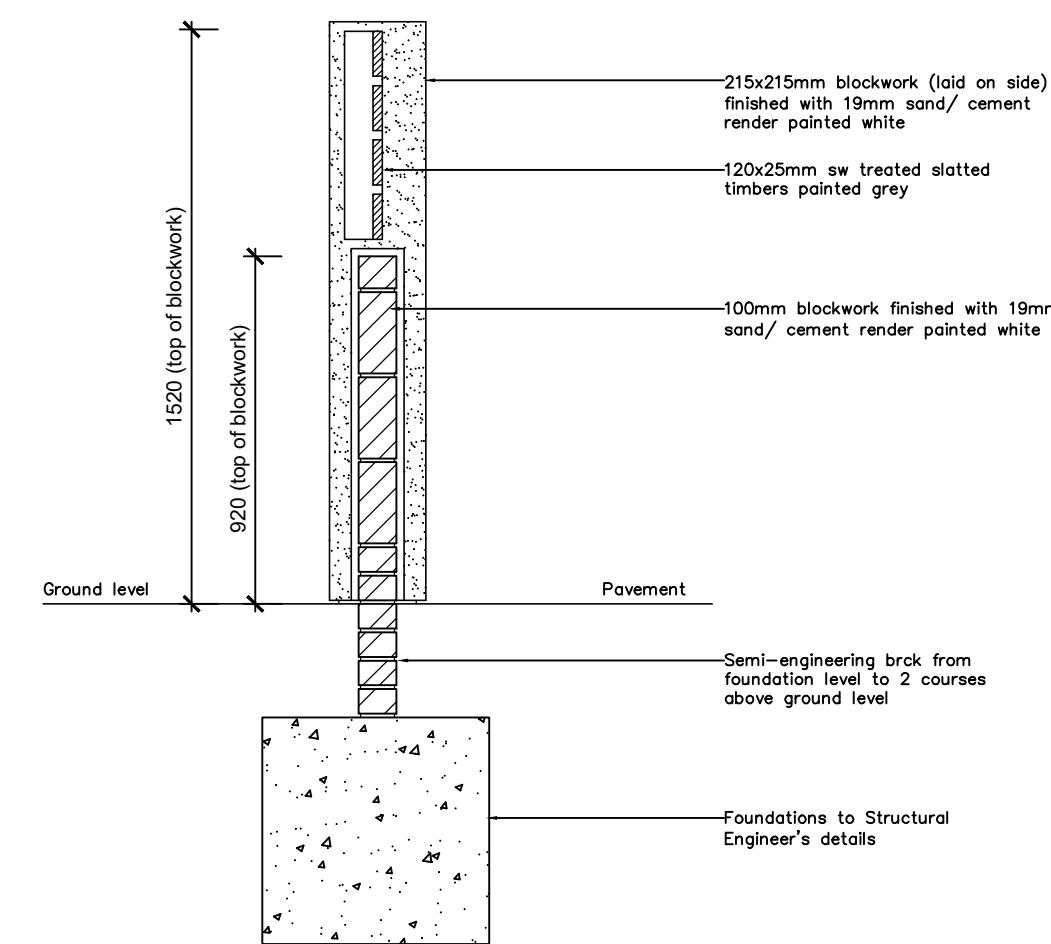

Front Boundary Wall (Section)
Scale 1:20

PROJECT: 13 The Grove, Gravesend Kent DA12 1DX		 BRELEY DESIGN LTD Breley Design Ltd, Harrier House Aviation Way, Southend on Sea Essex SS2 6UN, England Telephone: +44 (0)1702 541300 Facsimile: +44 (0)1702 543123 Email: info@breleydesign.com
TITLE: Proposed External Works Details		
SCALE: 1:20 @ A1	DATE: Oct 22	
Drawing No. 1455-07	REV. A	
Copyright of this drawing shall remain the property of Breley Design Limited. It may not be used in whole or part by any other parties for any other purpose without prior consent. All dimensions to be checked on site and any discrepancies reported to Breley Design Limited before work commences.		