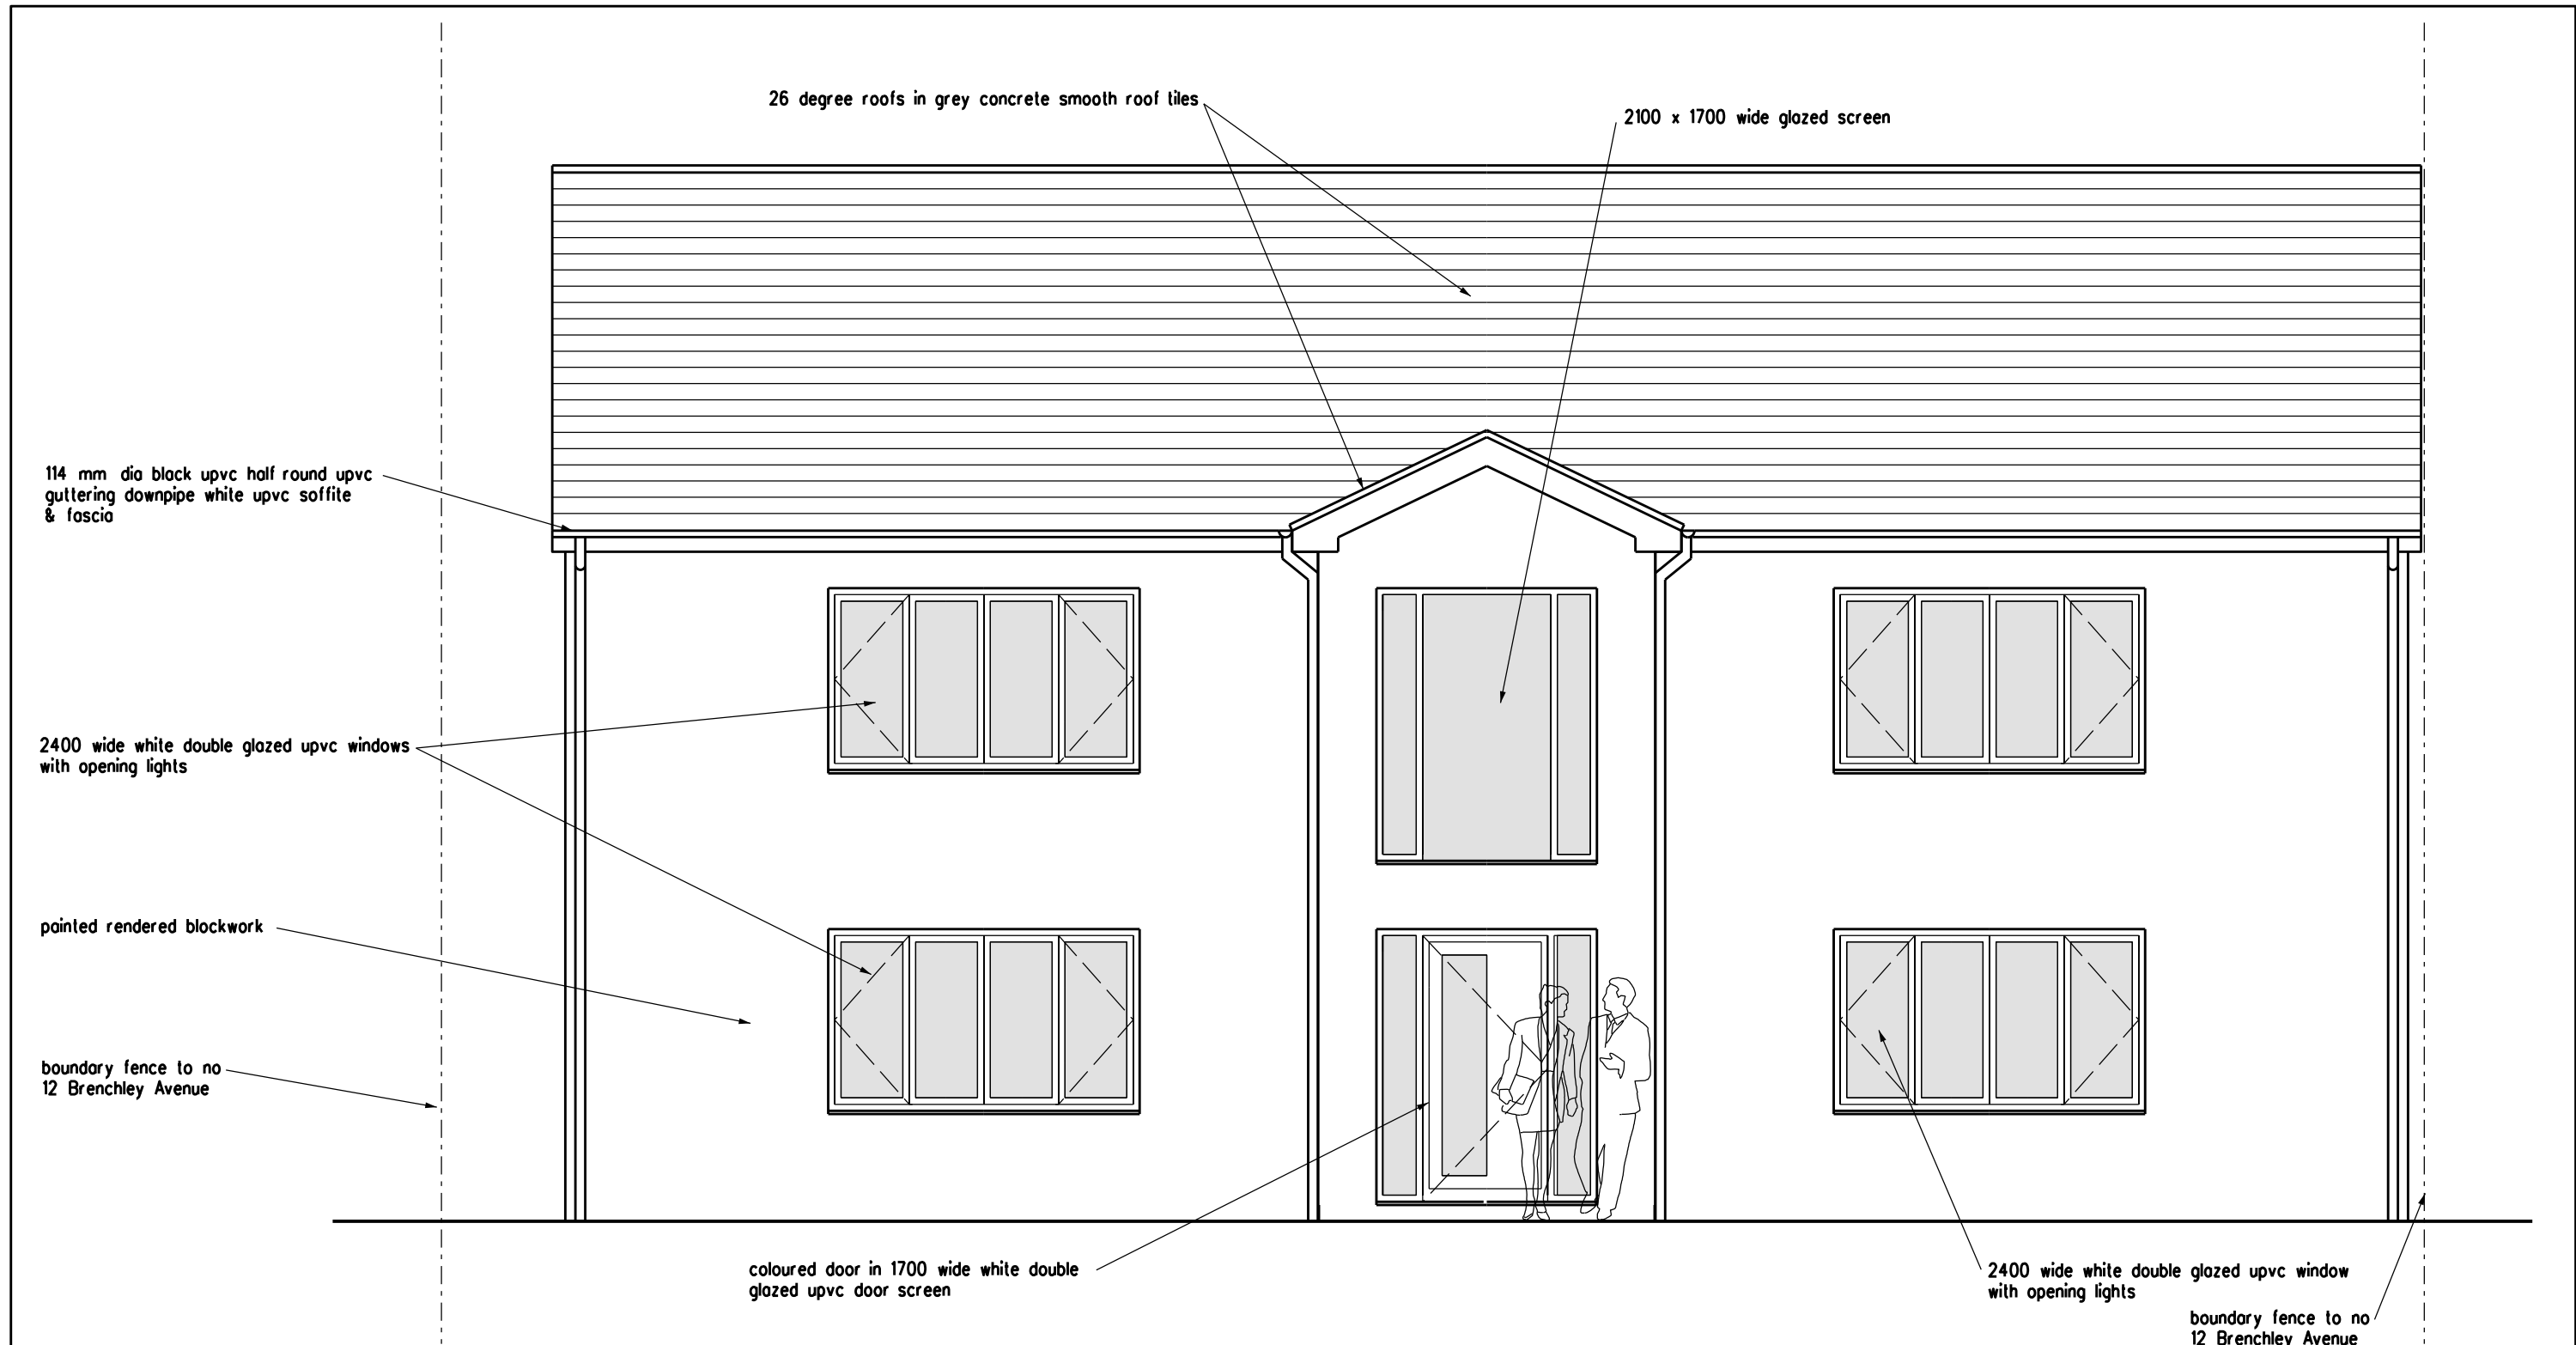


ARCHITECT TA ARCHITECTS 11 JOYDENS WOOD ROAD BEXLEY KENT DA5 2HS Tel 07905 130591 ta140256@googlemail.com	JOB 4 BEDROOM HOUSE AT 12 BRENCHLEY AVENUE GRAVESEND KENT DA11 7RQ	REVISION	DATE
		DRAWING	PROPOSED FRONT ELEVATION
		SCALE	1:50 AT A3
		DRAWING NO.	KK/07

DATE NOV 2023