




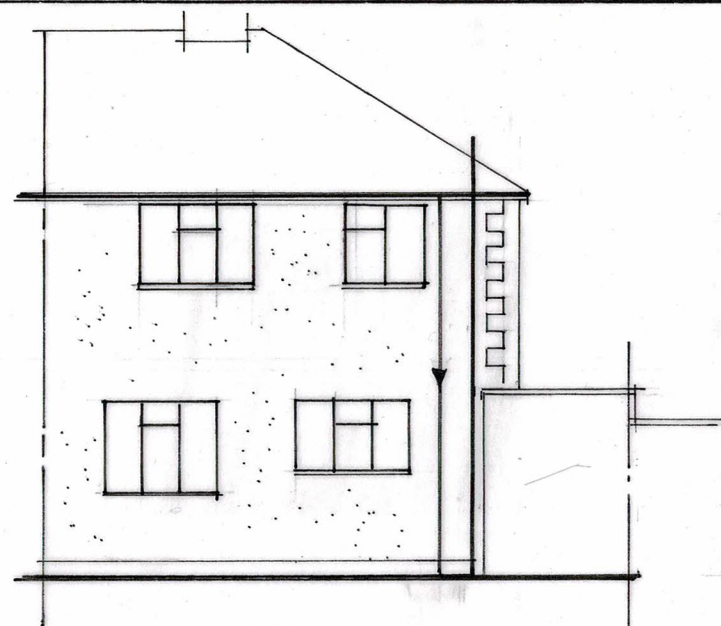


EXISTING REAR ELEVATION 1:100

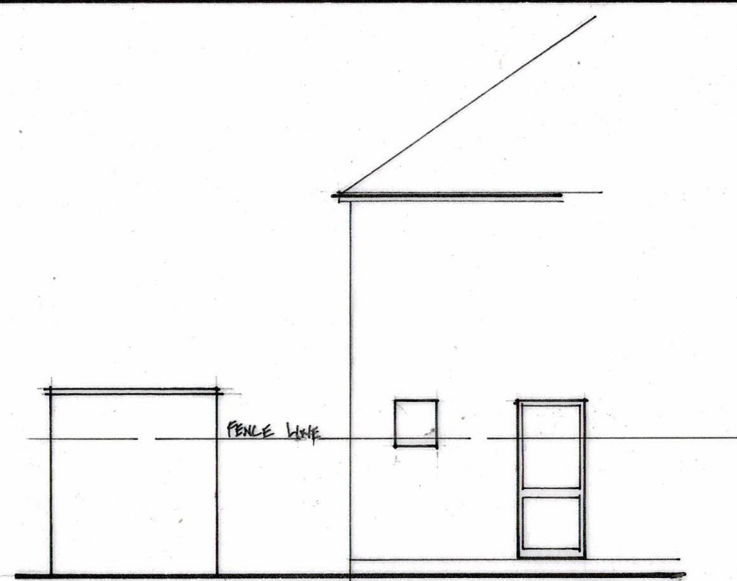


EXISTING SIDE ELEVATION 1:100

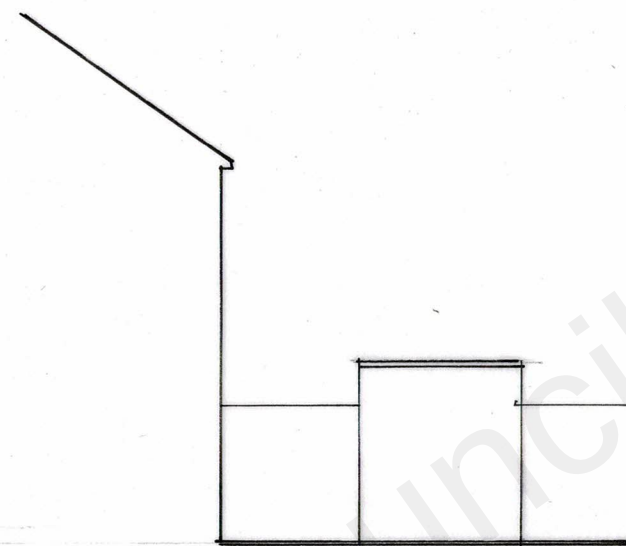

EXISTING SIDE ELEVATION 1:100

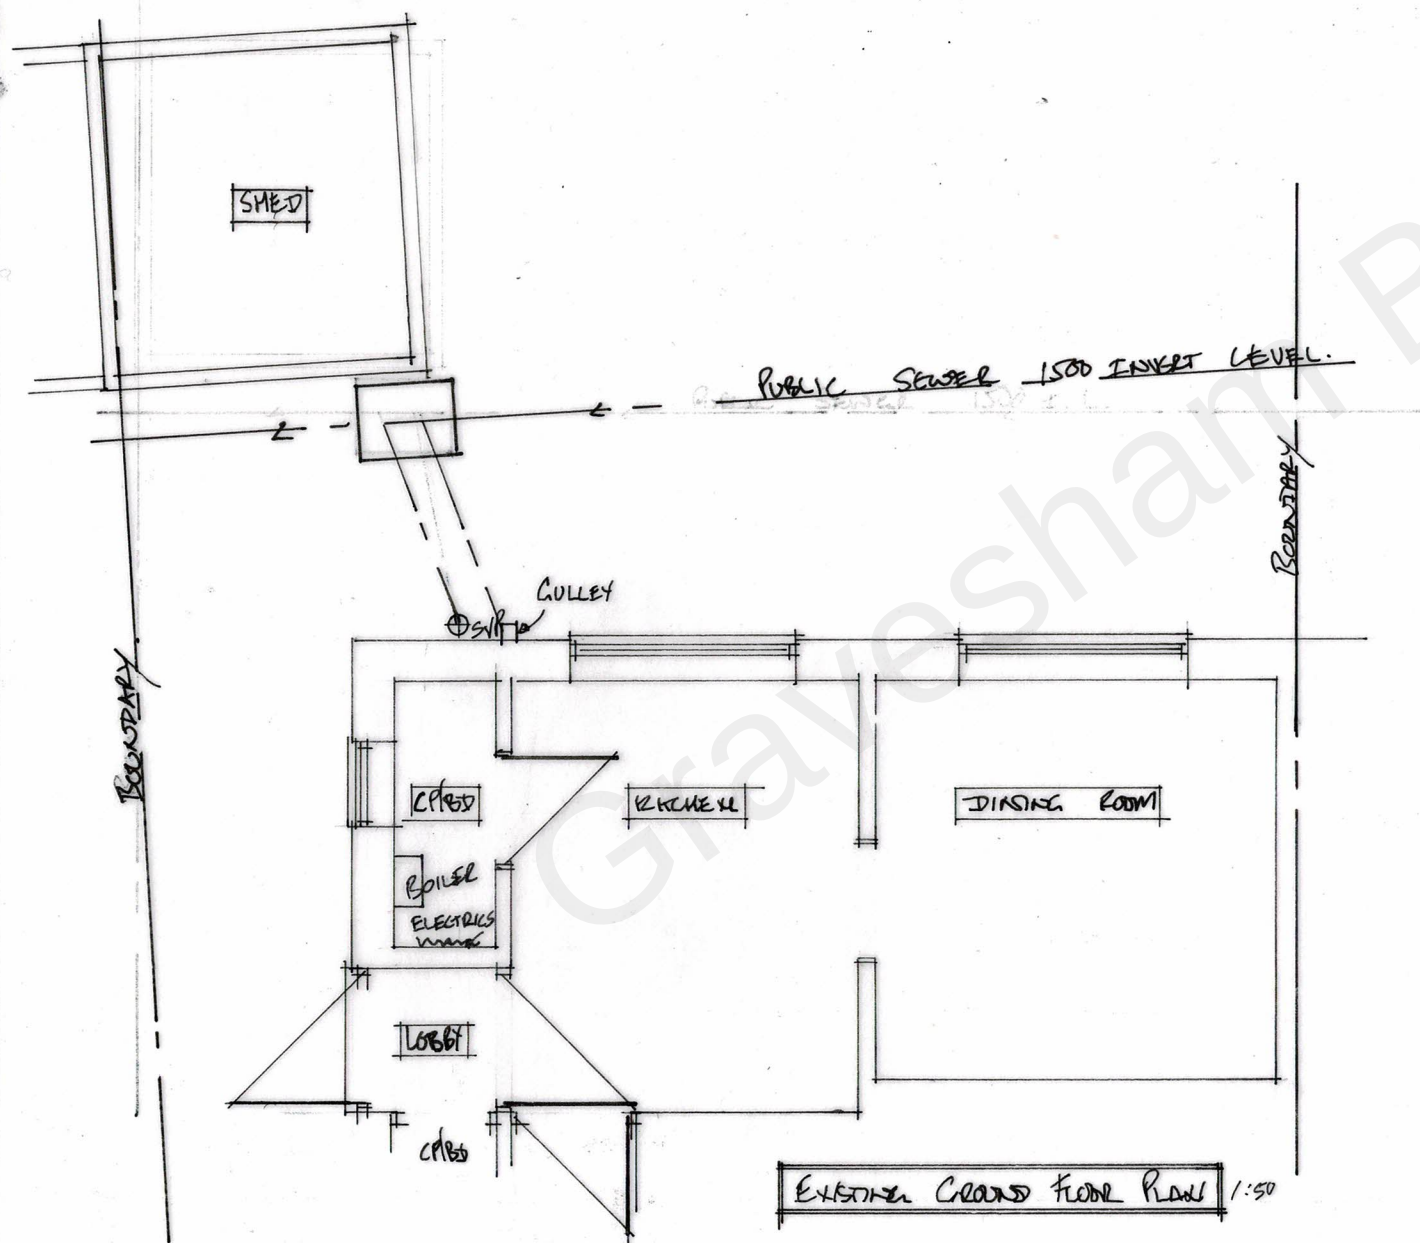

EXISTING GROUND FLOOR PLAN 1:50

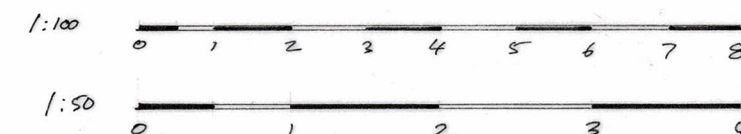

SINGLE STOREY REAR
EXTENSION

MRS S EARM
9 GREENHILL ROAD
NORTHFLEET
REAR DINING ROOM

SCALE 1/50 1/100 DATE 28th MAY '27

DRAWING No 22/05/01 01