






PROPOSED REAR ELEVATION 1:100

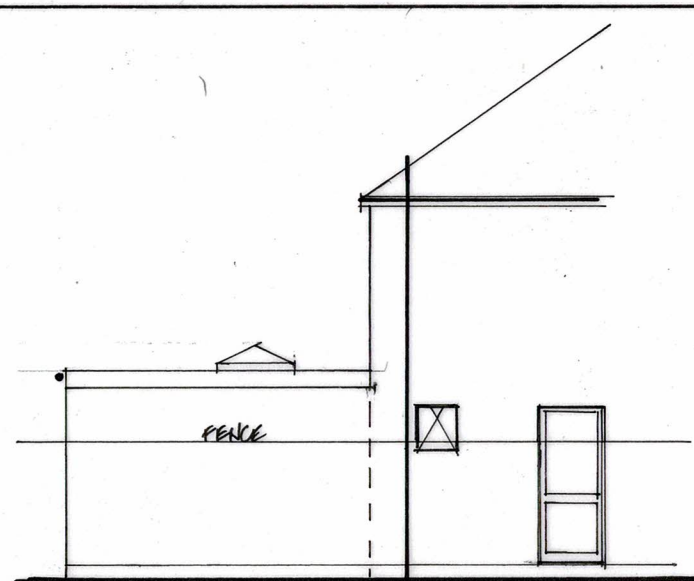



PROPOSED SIDE ELEVATION 1:100

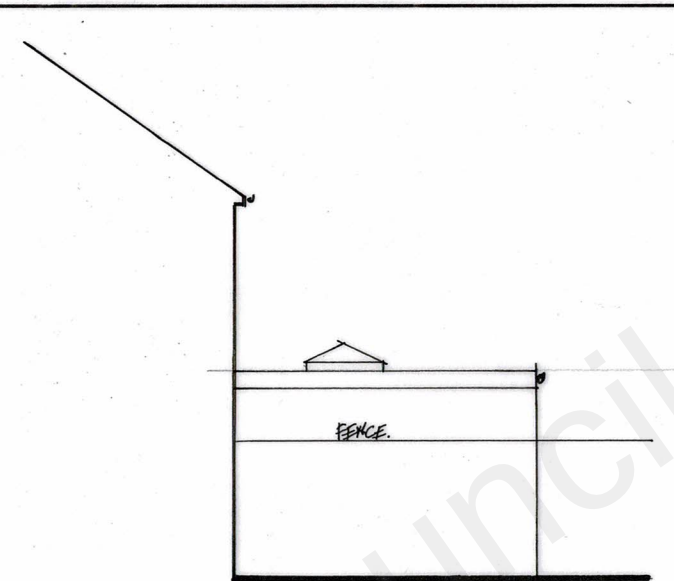

PROPOSED SIDE ELEVATION 1:100

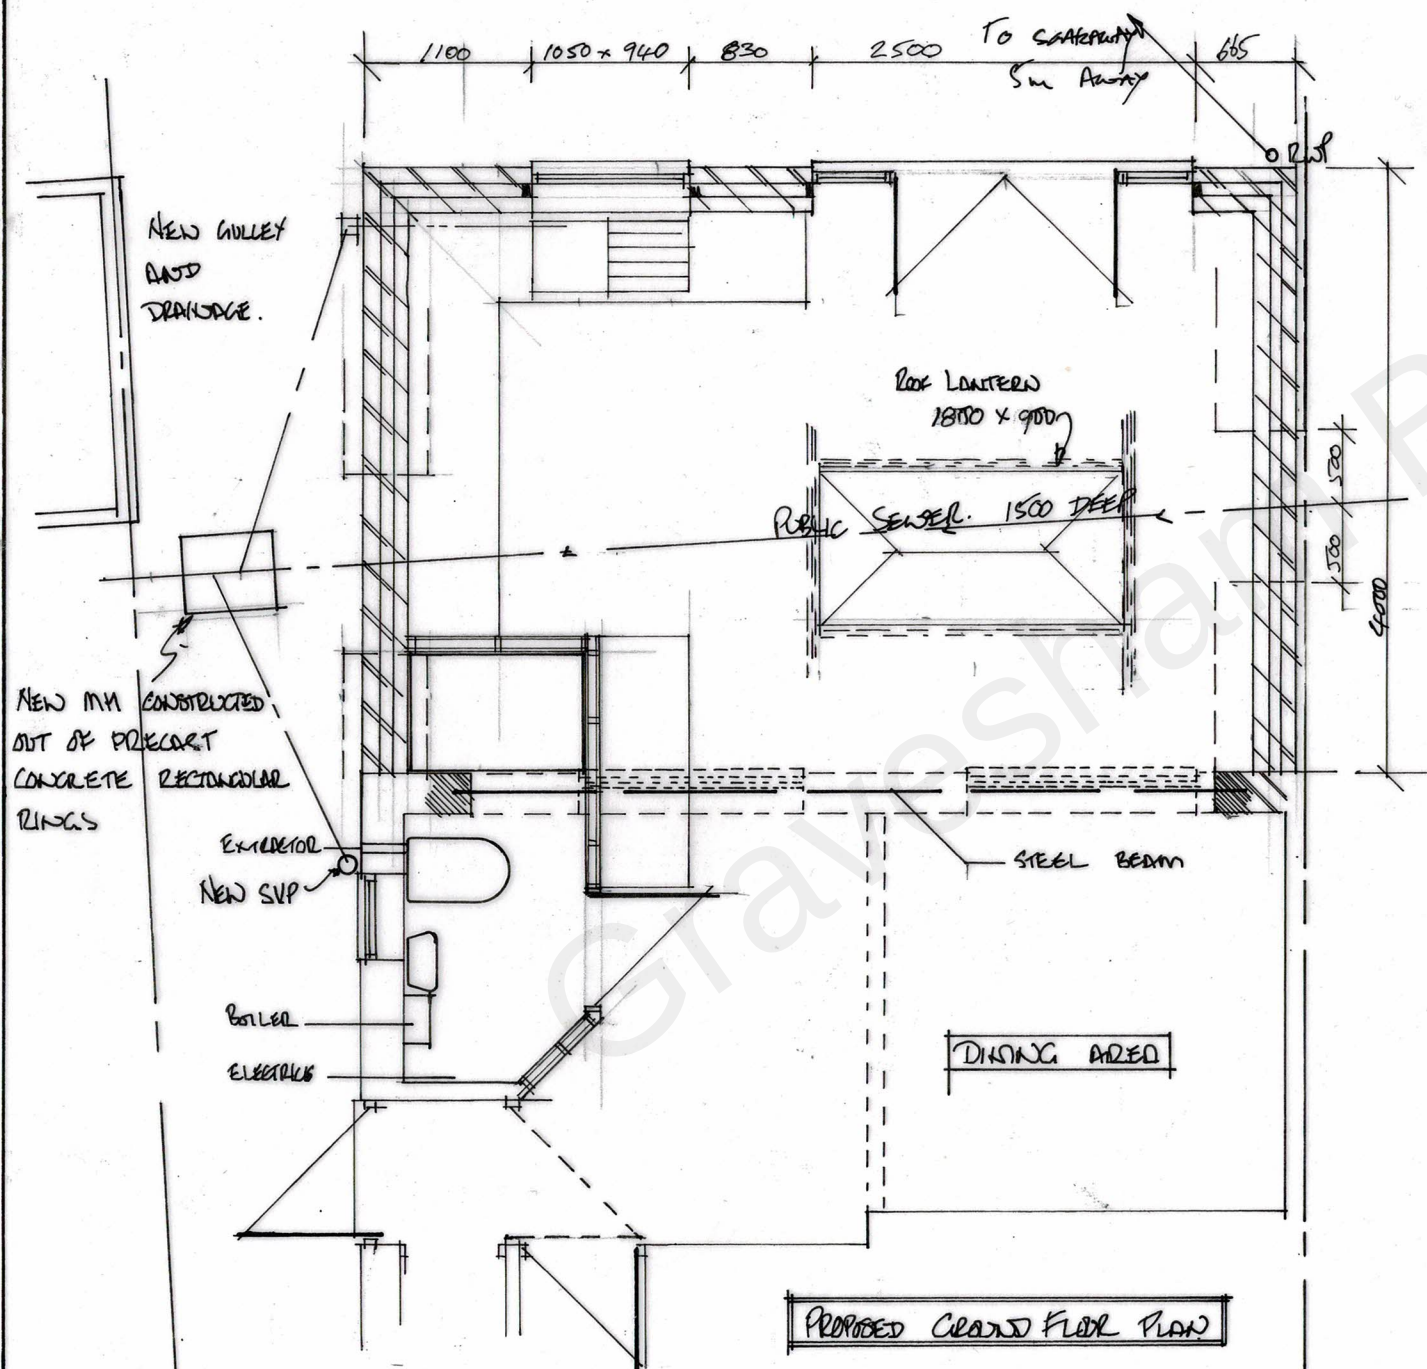

PROPOSED GROUND FLOOR PLAN

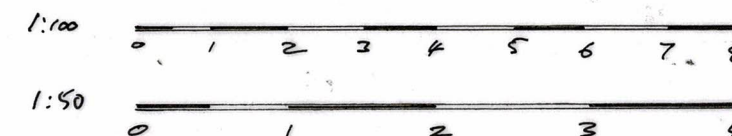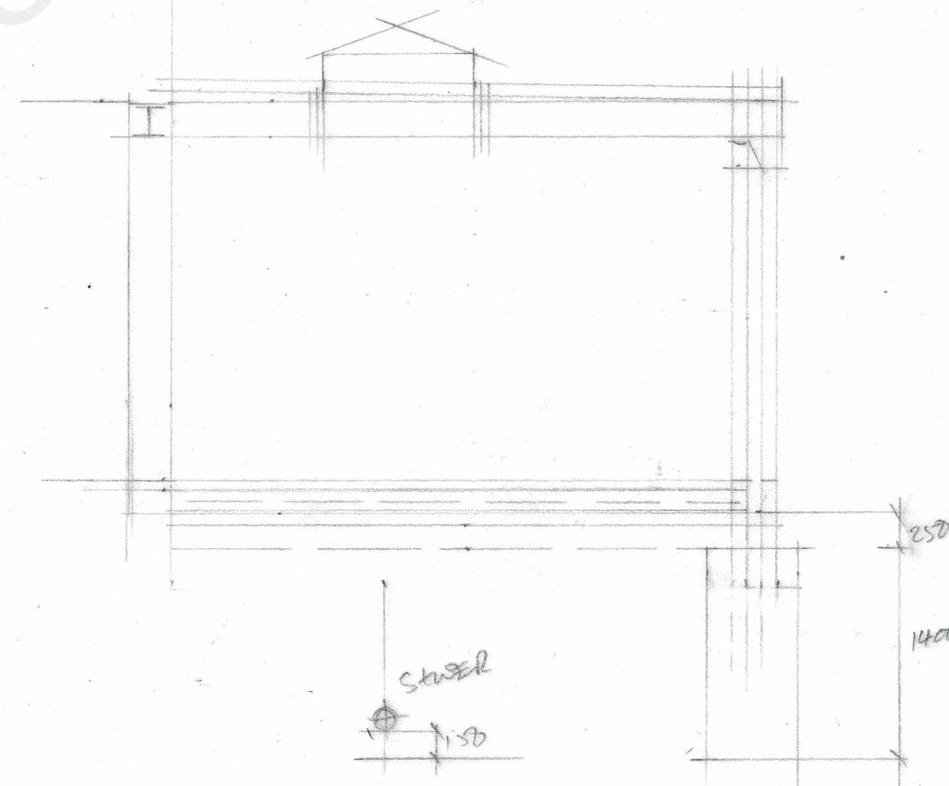

SINGLE STOREY REAR
EXTENSION

Mrs S. EAM
9 GREENHILL ROAD
NORTHLEES
KENT DA1 7EZ

SCALE 1/50 1/100 DATE 28th MAY '22
DRAWING NO 22/05/01 02