


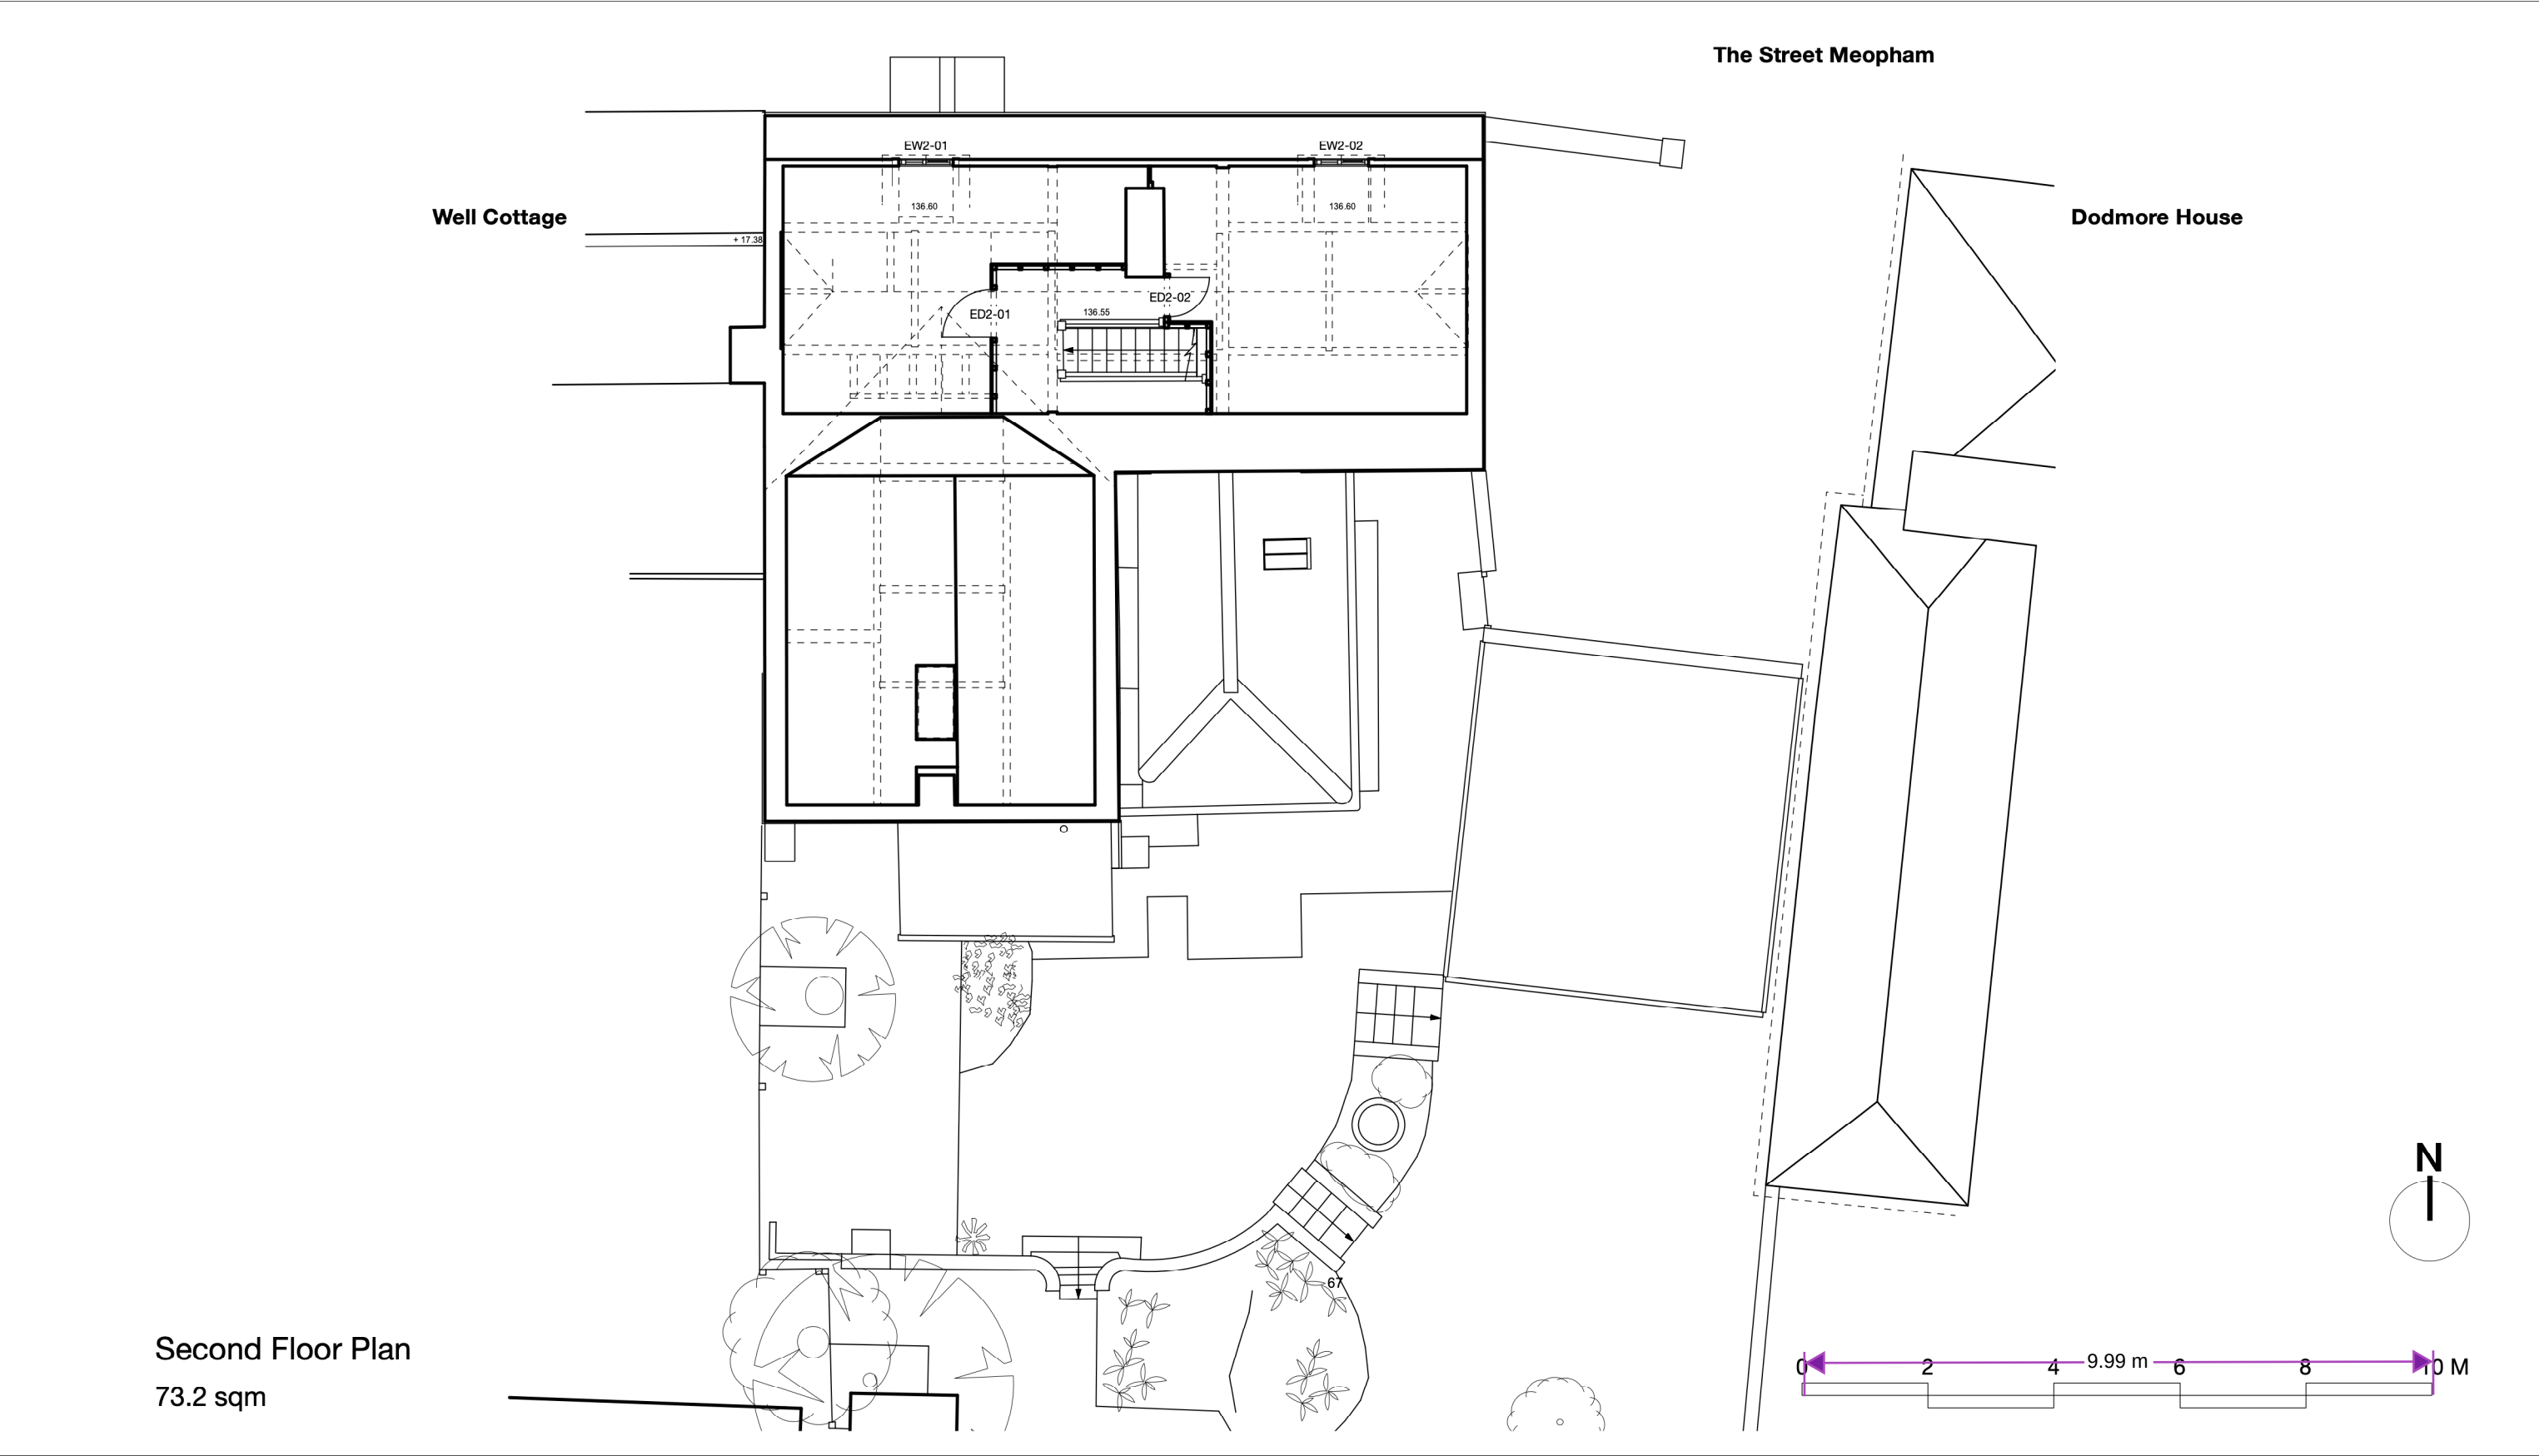

GENERAL NOTES

1.

This drawing is the copyright of Haines Phillips Architects.

2.

Do not scale from this drawing. Use figured dimensions only.

3.

This drawing must not be used for land transfer purposes, or for construction purposes unless accompanied by an Architect's Instruction.

DRAWING ISSUE STATUS

ISSUE	STATUS	COMMENT
P	PRELIMINARY	
PL	PLANNING	For comment and review Planning/Listed Building Application
BR	BUILDING REGS	Building Regs Application
T	TENDER	For pricing purposes only
C	CONSTRUCTION	For procurement & construction
FC	FINAL CONSTRUCTION	Record drawings on completion
L	LEGAL	Conveyancing or other legal purposes

REVISIONS

REV	DATE	NOTES
1	20/10/25	Planning Issue.

HAINES PHILLIPS ARCHITECTS

Tankerton Works

12 Argyle Walk

London WC1H 8HA

t

020 7833 9324

f

020 7837 2864

e

office@hainesphillips.co.uk

JOB TITLE

Elizabeth House,
The Street, Meopham, DA13 0AJ

DRAWING TITLE

Second Floor Plan As Existing

DRAWN

AZ

JOB NR

4412

DATE

Feb 2025

DRAWING NO.

GA113

SCALE

1:100@A3

ISSUE

PL

REVISION

1