



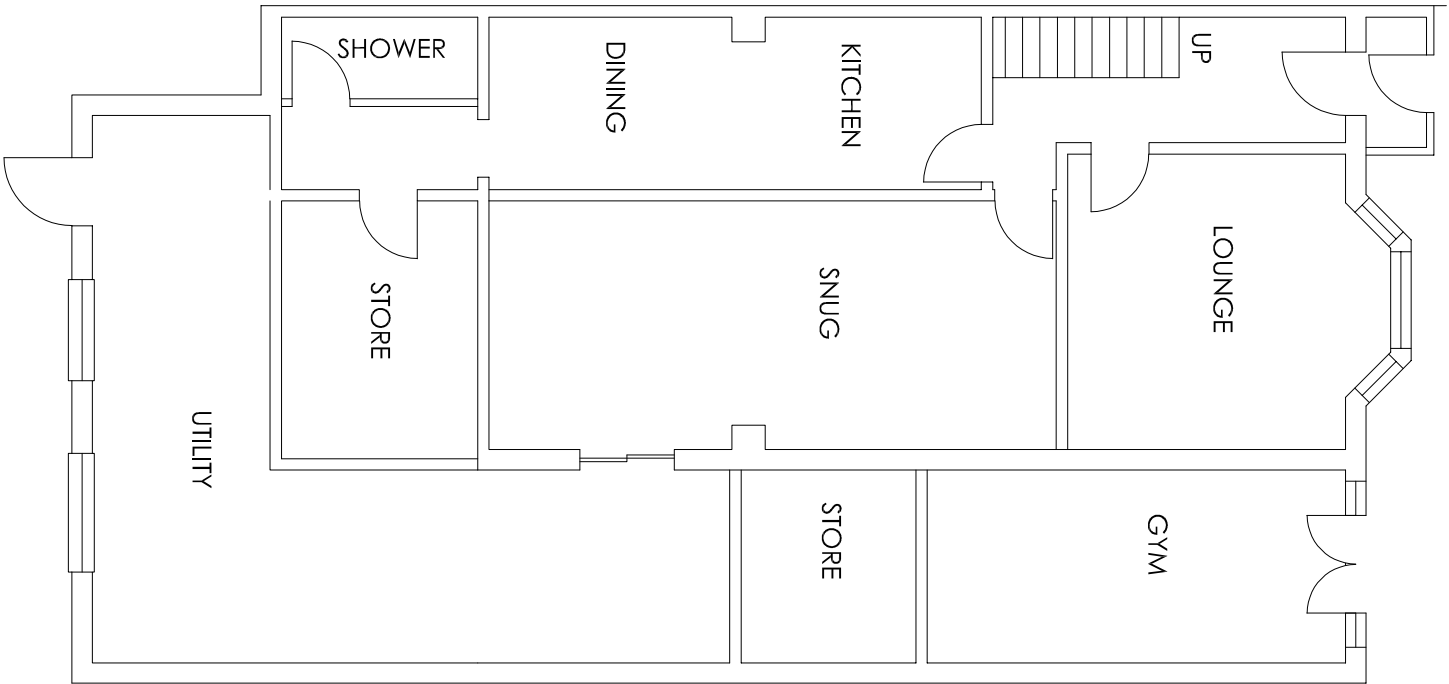

Ground Floor Plan

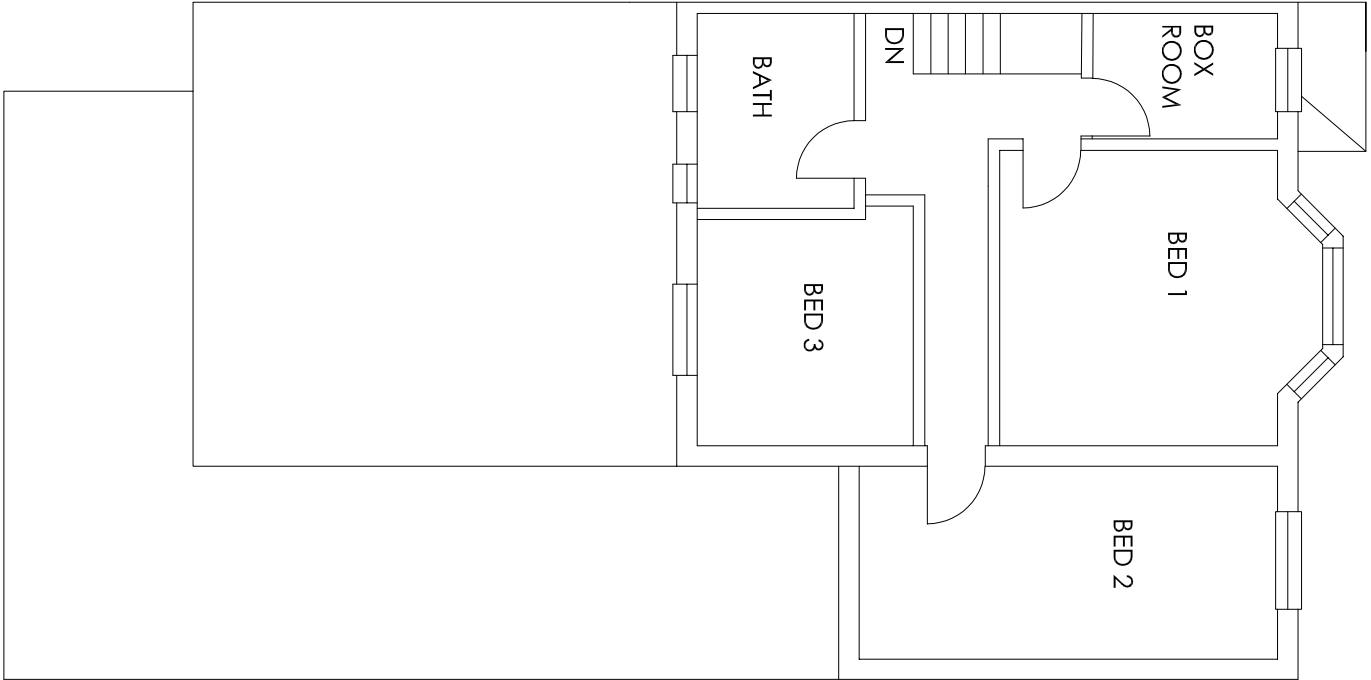

First Floor Plan

|               |  |                                                          |             |   |                           |
|---------------|--|----------------------------------------------------------|-------------|---|---------------------------|
| Project       |  | Mrs Harpreet Kaur 36 Lennox Road Gravesend Kent DA11 0EP |             | Replace the existing flat roof to the side extension with a hipped, tiled roof                               |                           |
| Drawing Title |  |                                                          |             | H Channa<br>Picaroons Maidstone Road Platt Kent TN15 8LB<br>Tel: 07828277909 E-mail: hbechanna@tiscali.co.uk |                           |
| Floor Plans   |  | Rev                                                      | Description | Date   | Drawn<br>HC               |
|               |  |                                                          |             |   | Date<br>Sept 2026         |
|               |  |                                                          |             |   | Scale<br>1:100            |
|               |  |                                                          |             |   | Drawing No.<br>36LR/A3/05 |