





Site map Scale 1 : 1 250

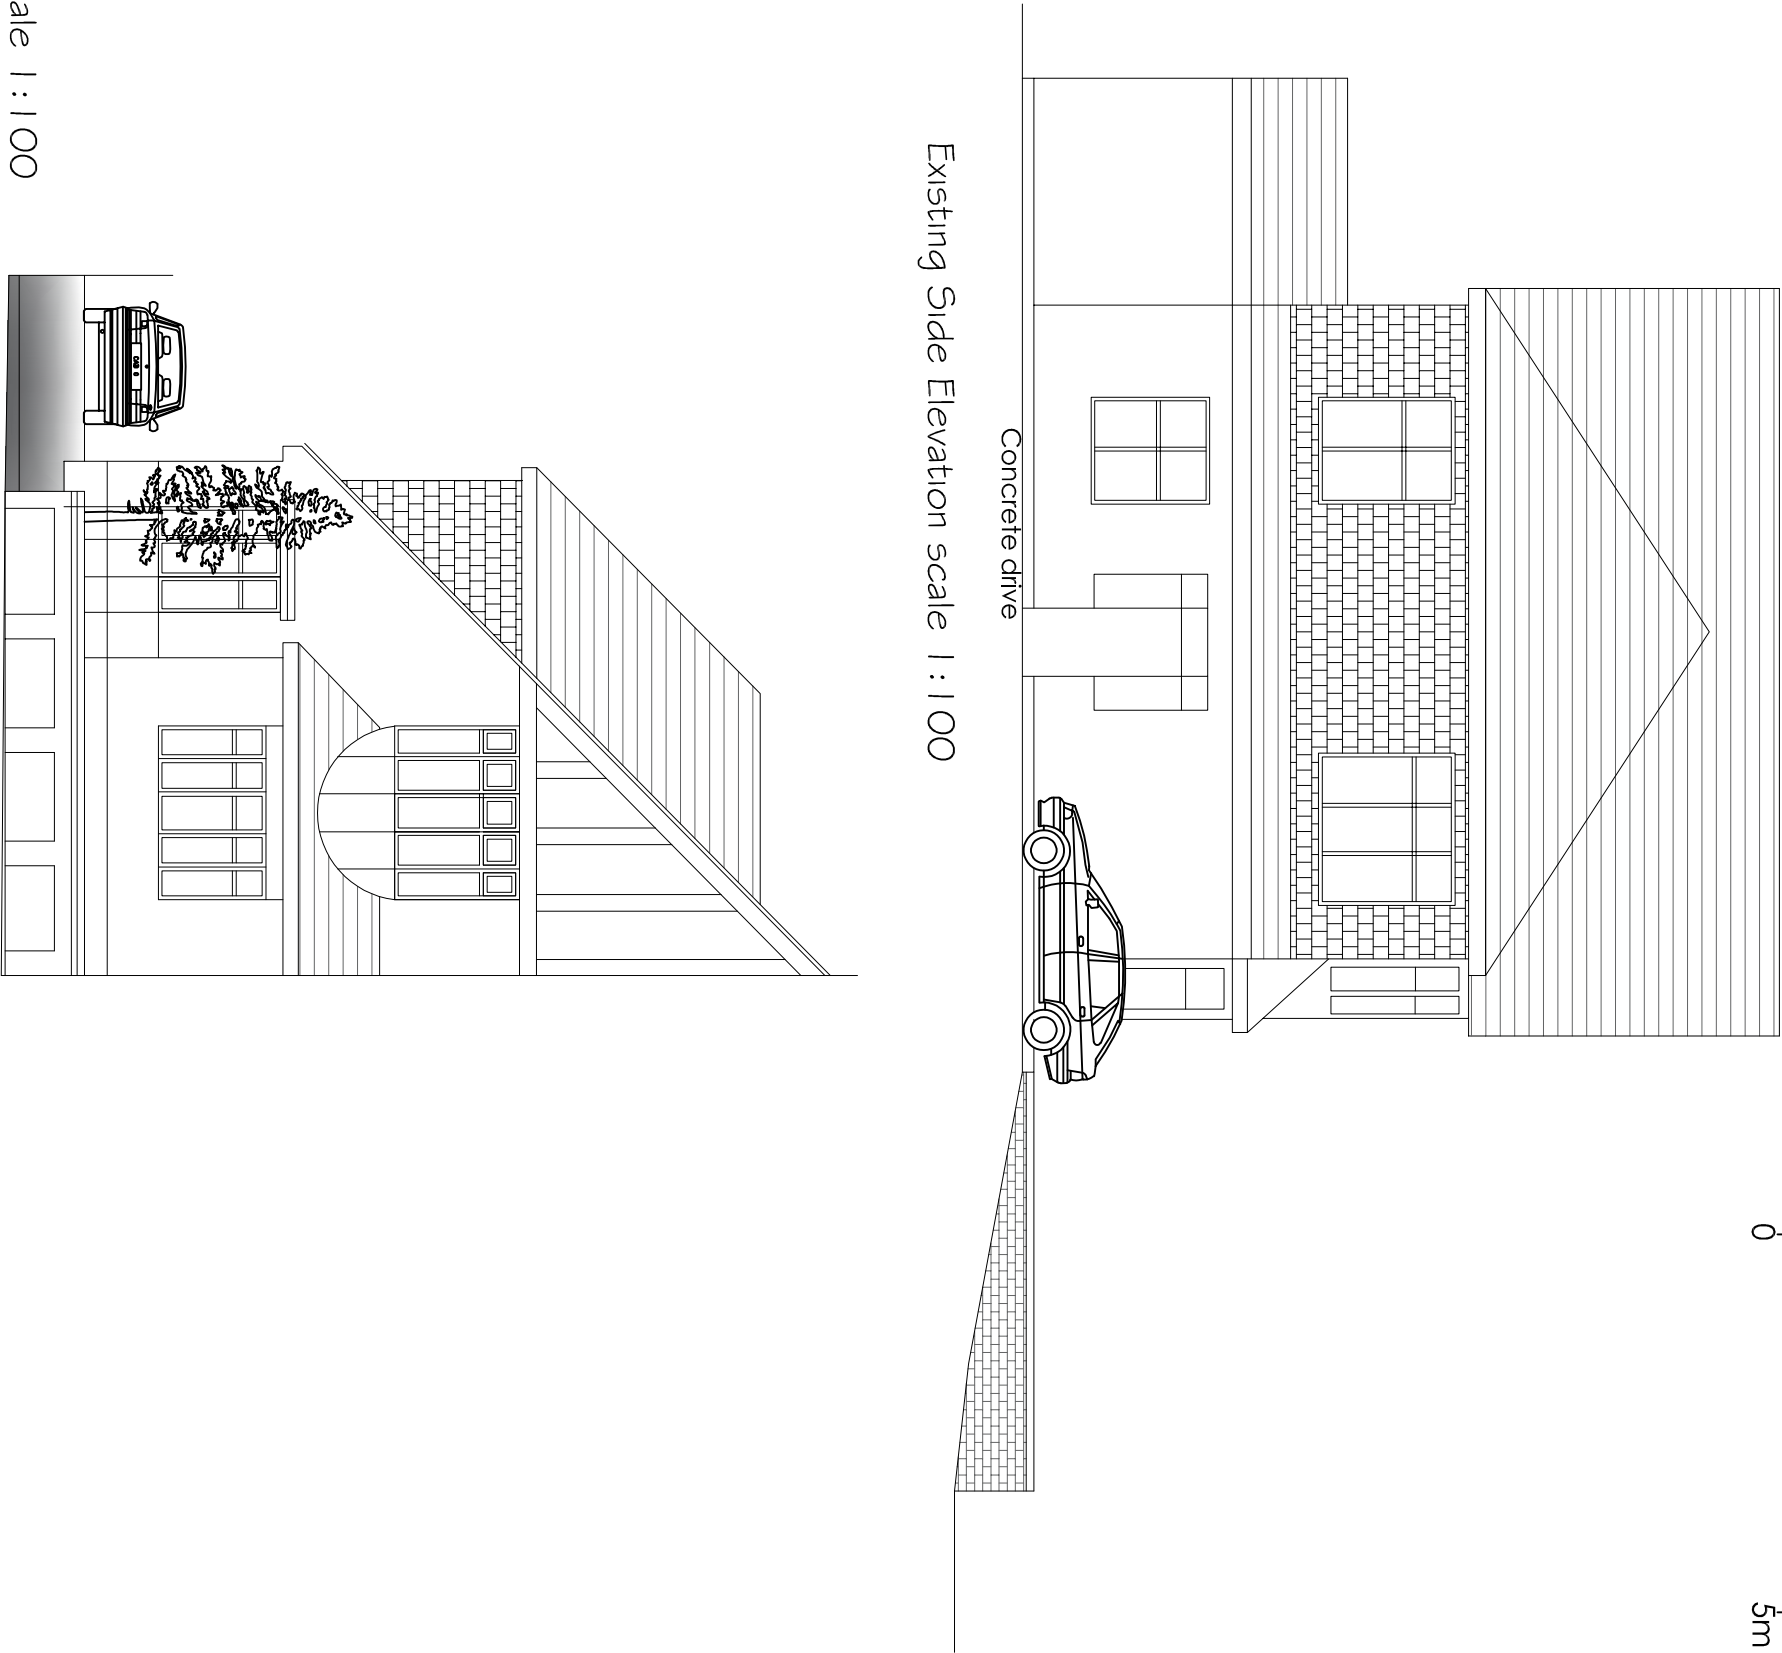

Existing Front Elevation scale 1 : 1 00

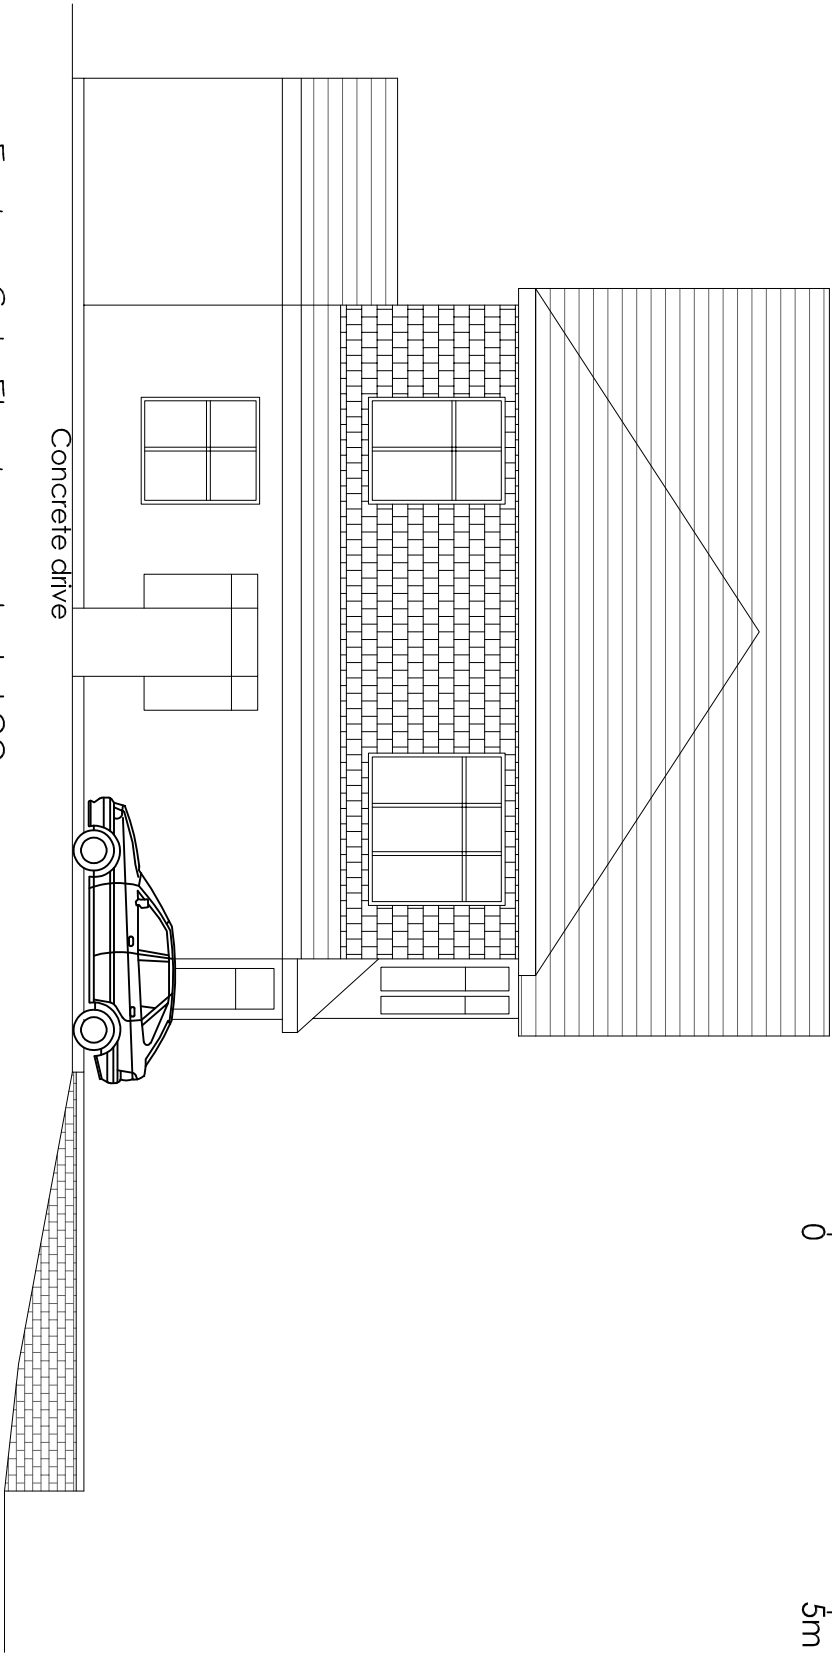

Existing Side Elevation scale 1 : 1 00

Project
Mrs Reshpal Bains 3 Earl Road Northfleet Kent DA11 7AE
Engineering works to the front garden to provide a hardstanding area for vehicle parking, including associated alterations to levels, drainage and boundary treatment

Drawing Title		Rev		Description		Date		Drawn		Date		Scale		Drawing No.	
Site Map and Existing Elevations								HC		Oct 2026		1:1250 1:100		3ER/A3/01	

H Channa
Picarons Maidstone Road Platt Kent TN15 8LB
Tel: 07828277909 E-mail: hbachanna@tiscali.co.uk