



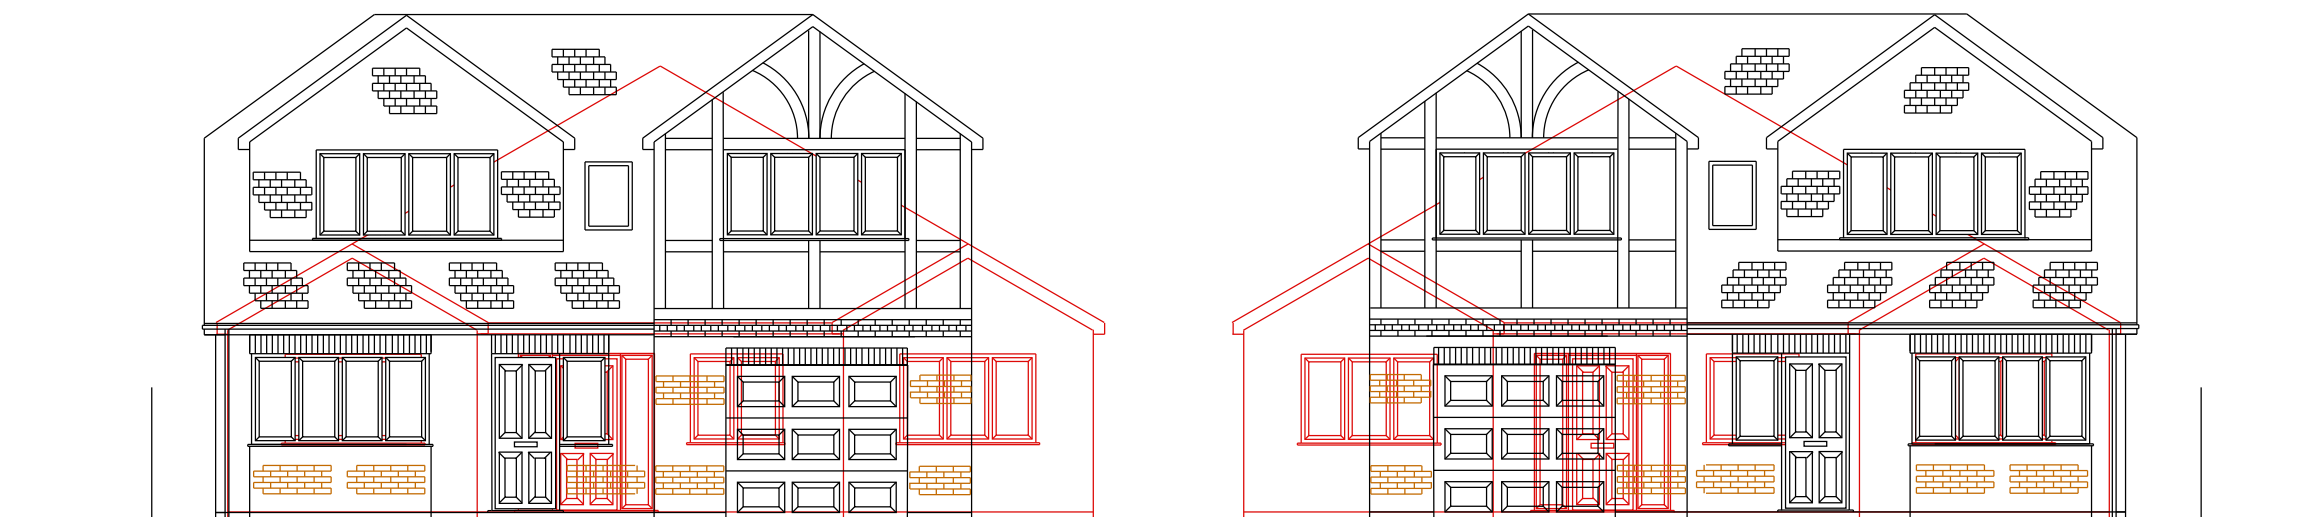


Street Scene from Coutts Avenue

Outline of Properties Dsmissed at Appeal


Outline of Approved 3 Bed Bungalow

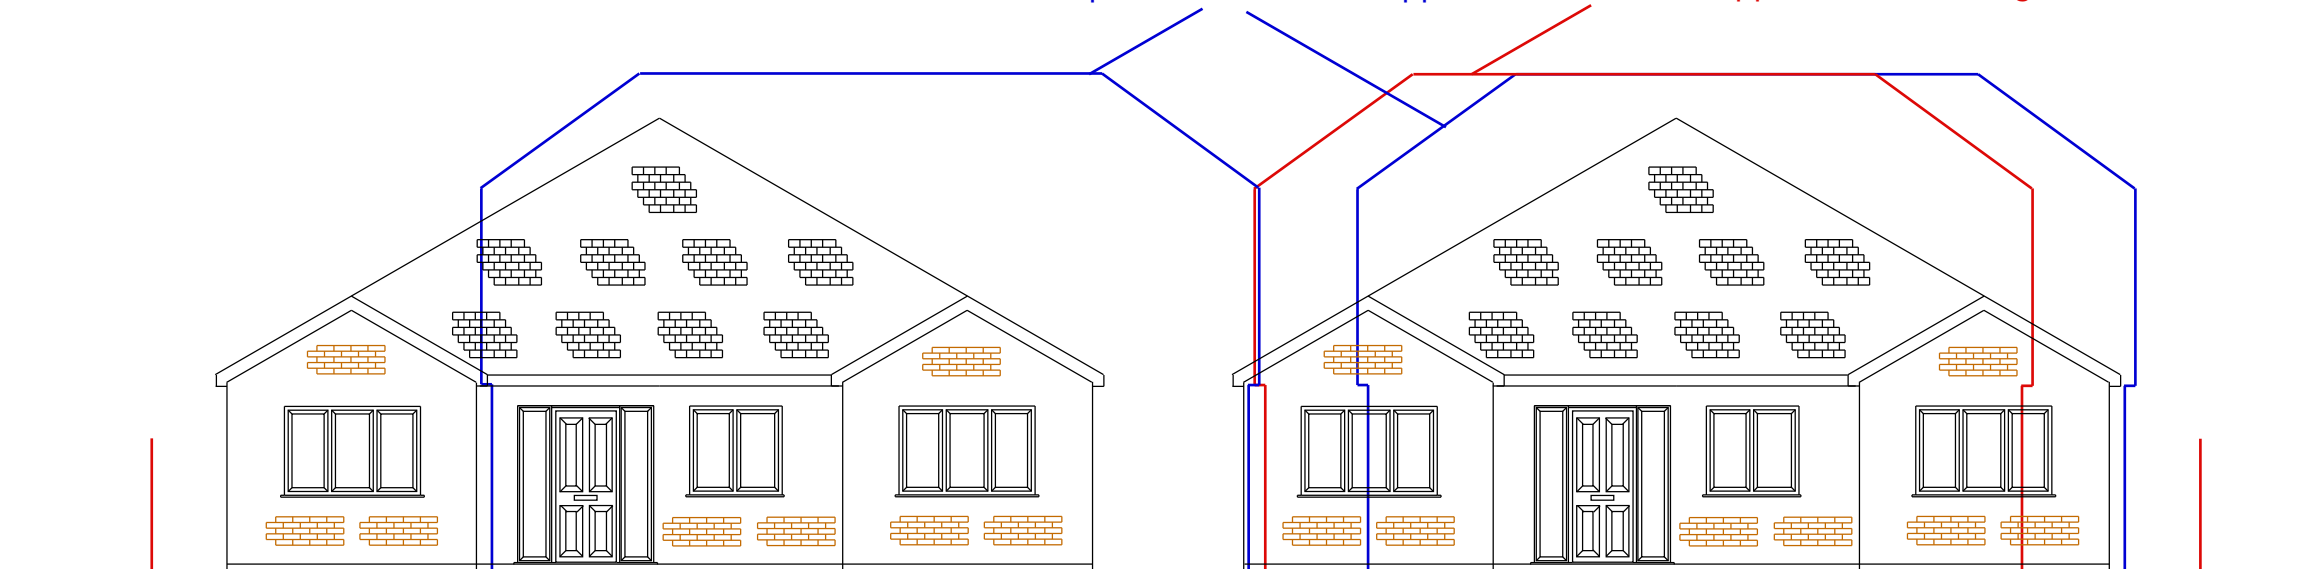

North Elevation of Properties to rear

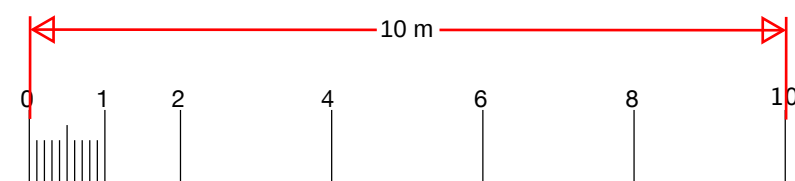

Scale Bar (metres) 1:100

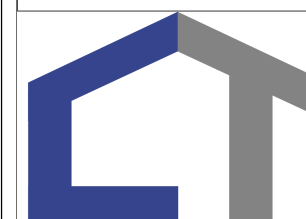

**BUILDING**

*Reputation Built On Quality*

- New Builds
- Extensions
- Groundworks

07532 303307  
calvin@ct-building.co.uk  
www.ct-building.co.uk

|                                                                               |                                            |            |
|-------------------------------------------------------------------------------|--------------------------------------------|------------|
| Site<br>Land to the rear of 28<br>Coutts Avenue<br>Shorne<br>Kent<br>DA12 3HJ | Scale<br>1:100@ A3<br><b>UNLESS STATED</b> |            |
|                                                                               | Drawing No.                                | Date       |
| Drawing Title:<br>Street Scene                                                | 006 (Ver 1)                                | 19/11/2023 |
|                                                                               | Drawn by<br>C.J.K.                         |            |