


Notes:

- Do not scale from this drawing.
- All dimensions to be verified on site and is in mm.
- Builder to verify all dimensions, heights and levels prior to commencement of work.
- All documents shall be checked to ensure that they are compatible by the contractor before construction commences. In the event of apparent ambiguity or contradiction the engineer and/ or architect shall be notified immediately.
- The contractor in preparing his estimate shall visit the site and acquaint himself with the problems involved.
- The contractor shall issue all statutory notices to the local Authority during progress and completion of works.

Existing Floor Plan

1:100

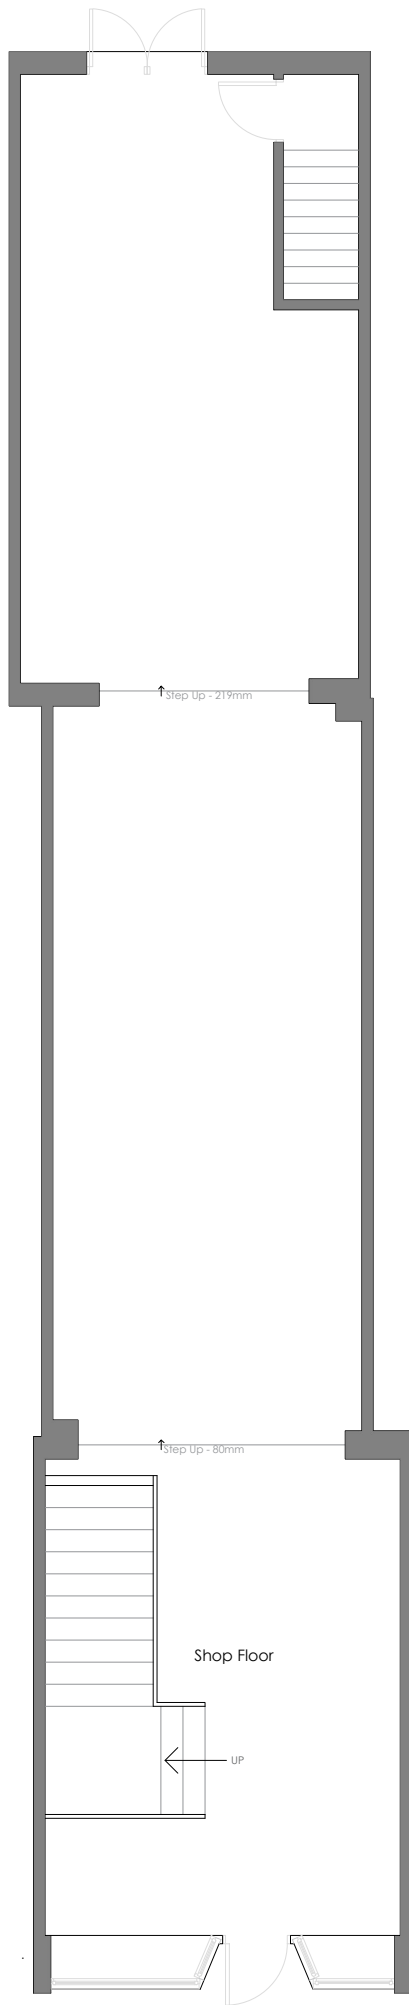

Ground Floor Plan




First Floor Plan

Existing Elevation

1:50




West Elevation

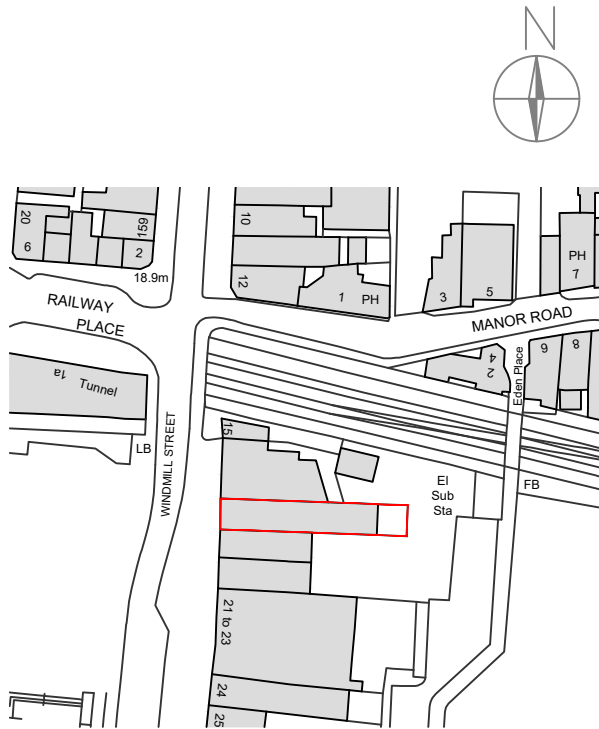


Location Plan

1:1250

 

1:50

 

1:100



1:1250

A	-	-	-/-/-
REV:	DESCRIPTION:	BY:	DATE:
STATUS:			

**GILL
STERLING**

Whitehall Place
47 The Terrace,
Gravesend, Kent
DA12 2DL

01474 247 176
0203 282 6676
info@gillsterling.co.uk
www.gillsterling.co.uk

SITE:
18 Windmill Street
Gravesend
Kent
DA12 1AS

TITLE:
Existing Floor Plan
Existing Elevation
Location Plan

SCALE AT A2: 1:1250/1:100/1:50	DATE: 10.11.2023	DRAWN: AW/SR
PROJECT NO: 231109	DRAWING NO: 001	REVISION: A