



Proposed Elevation

1:100

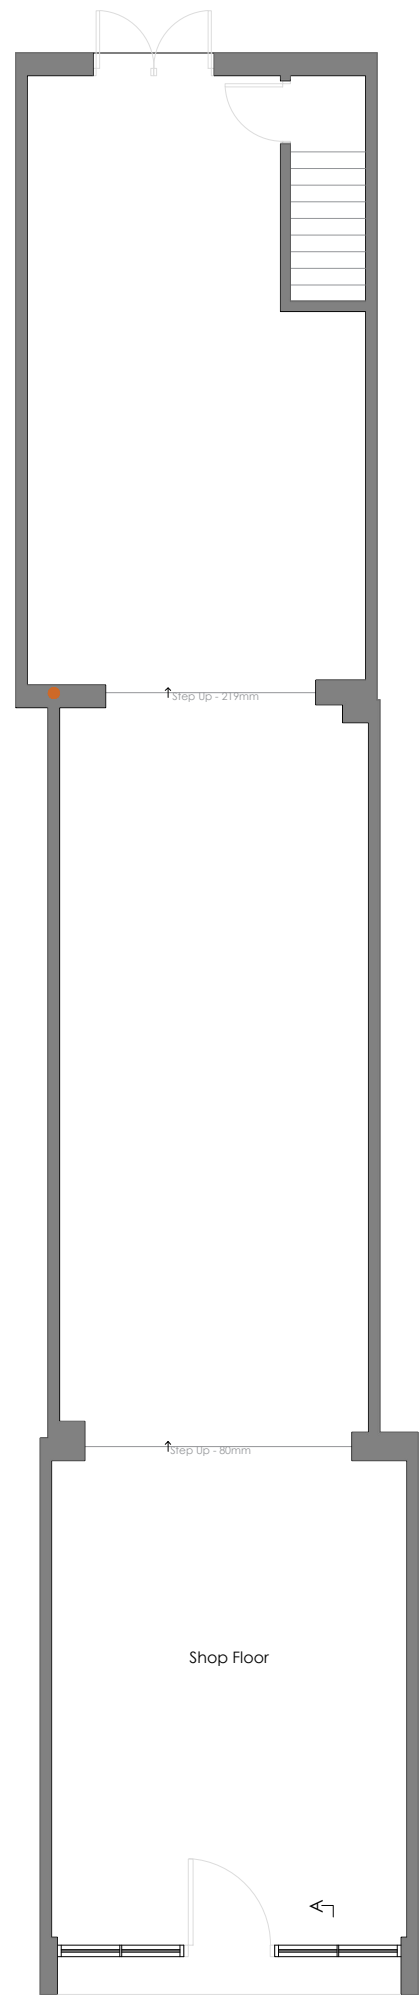

Ground Floor Plan

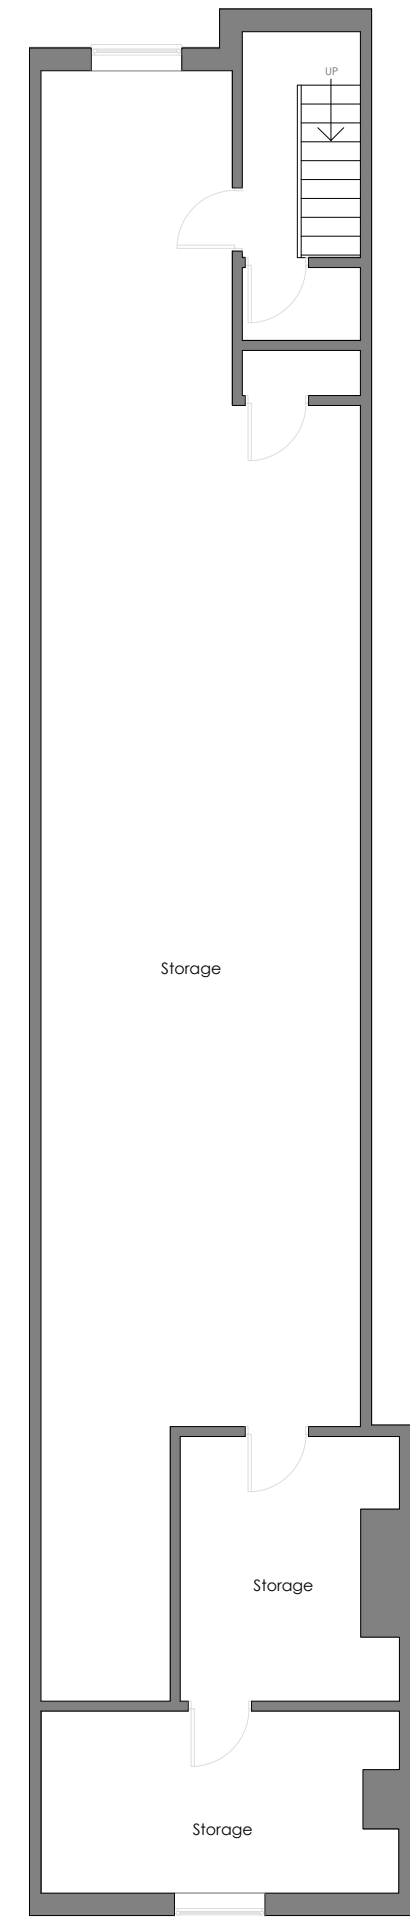

First Floor Plan

Proposed Elevation


1:50



West Elevation

Notes:

- Do not scale from this drawing.
- All dimensions to be verified on site and is in mm.
- Builder to verify all dimensions, heights and levels prior to commencement of work.
- All documents shall be checked to ensure that they are compatible by the contractor before construction commences. In the event of apparent ambiguity or contradiction the engineer and/ or architect shall be notified immediately.
- The contractor in preparing his estimate shall visit the site and acquaint himself with the problems involved .
- The contractor shall issue all statutory notices to the local Authority during progress and completion of works.

 

A	-	-	-/-/-
REV:	DESCRIPTION:	BY:	DATE:

STATUS:



Whitehall Place
47 The Terrace,
Gravesend, Kent
DA12 2DL

01474 247 176
0203 282 6676
info@gillsterling.co.uk
www.gillsterling.co.uk

SITE:
18 Windmill Street
Gravesend
Kent
DA12 1AS

TITLE:
Proposed Floor Plan
Proposed Elevation

SCALE AT A2: 1:100/1:50/1:20	DATE: 10.11.2023	DRAWN: AW/SR
PROJECT NO: 231109	DRAWING NO: 002	REVISION: A