

Proposed Elevation

1:50




West Elevation

CNC cut and 10mm flashout letters with illuminate Lights



CNC cut out letters with 3mm Diabond aluminium letters with illuminate lights

diabond Camposite pane with 4 inch return


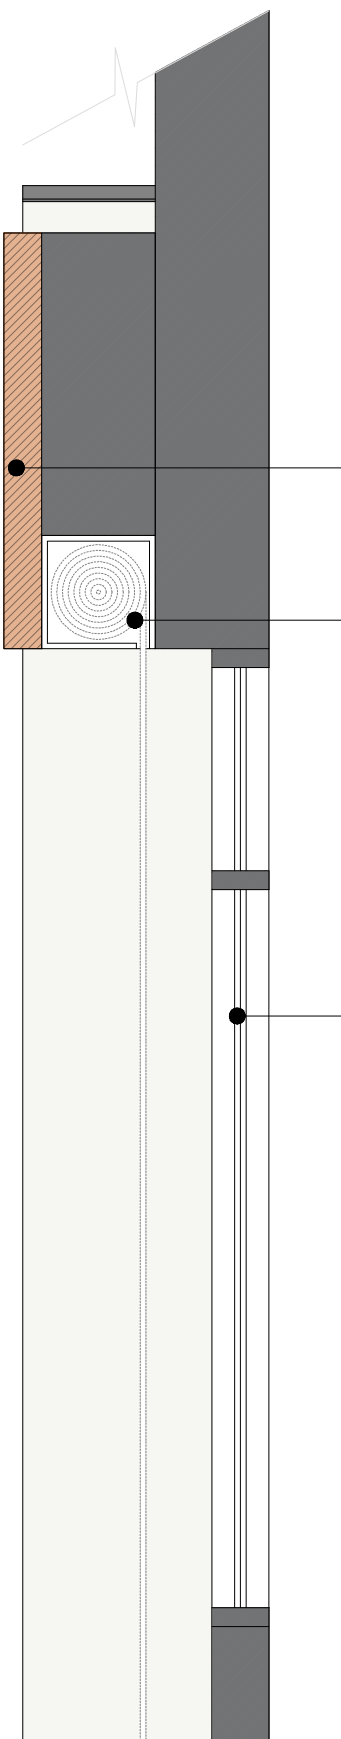


Section A-A
1:20

Sign board
diabond Camposite
pane with 4 inch return

External Roller Grill

Shop front

  

A	-	-	-/-/-
REV:	DESCRIPTION:	BY:	DATE:

STATUS:



Whitehall Place
47 The Terrace,
Gravesend, Kent
DA12 2DL

01474 247 176
0203 282 6676
info@gillsterling.co.uk
www.gillsterling.co.uk

SITE:	18 Windmill Street Gravesend Kent DA12 1AS
TITLE:	Proposed Details Proposed Section

SCALE AT A2:	DATE:	DRAWN:
1:100/1:50/1:20	10.11.2023	AW/SR
PROJECT NO:	DRAWING NO:	REVISION:
231109	003	A