



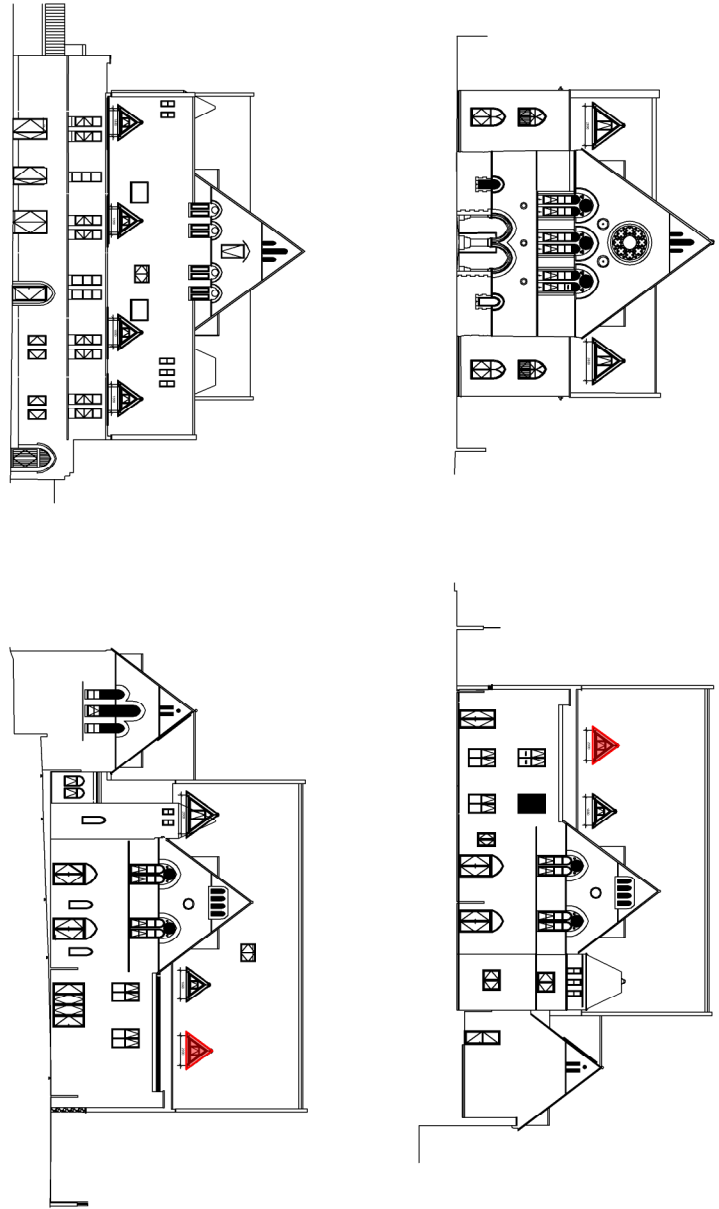


ELEVATIONS INDICATING DORMER WINDOW NUMBERS & LOCATIONS ON BUILDING (SCALE 1:500)


PLANNING			
Project			
Proposed Development Site			
Sikh Temple Site			
Grange Place			
Gravesend			
DA12 1LD			
Title			
Planning Condition 13: Dormer Window Details - Phase 3			
2000mm Wide Dormer			
Project No.		Date	
181		July 2025	
Drawing No.		Revision	
181-PD-511		A	
Scale		Drawn	
1:10 & 1:500 @A1		STC	
		Check	
		HD	

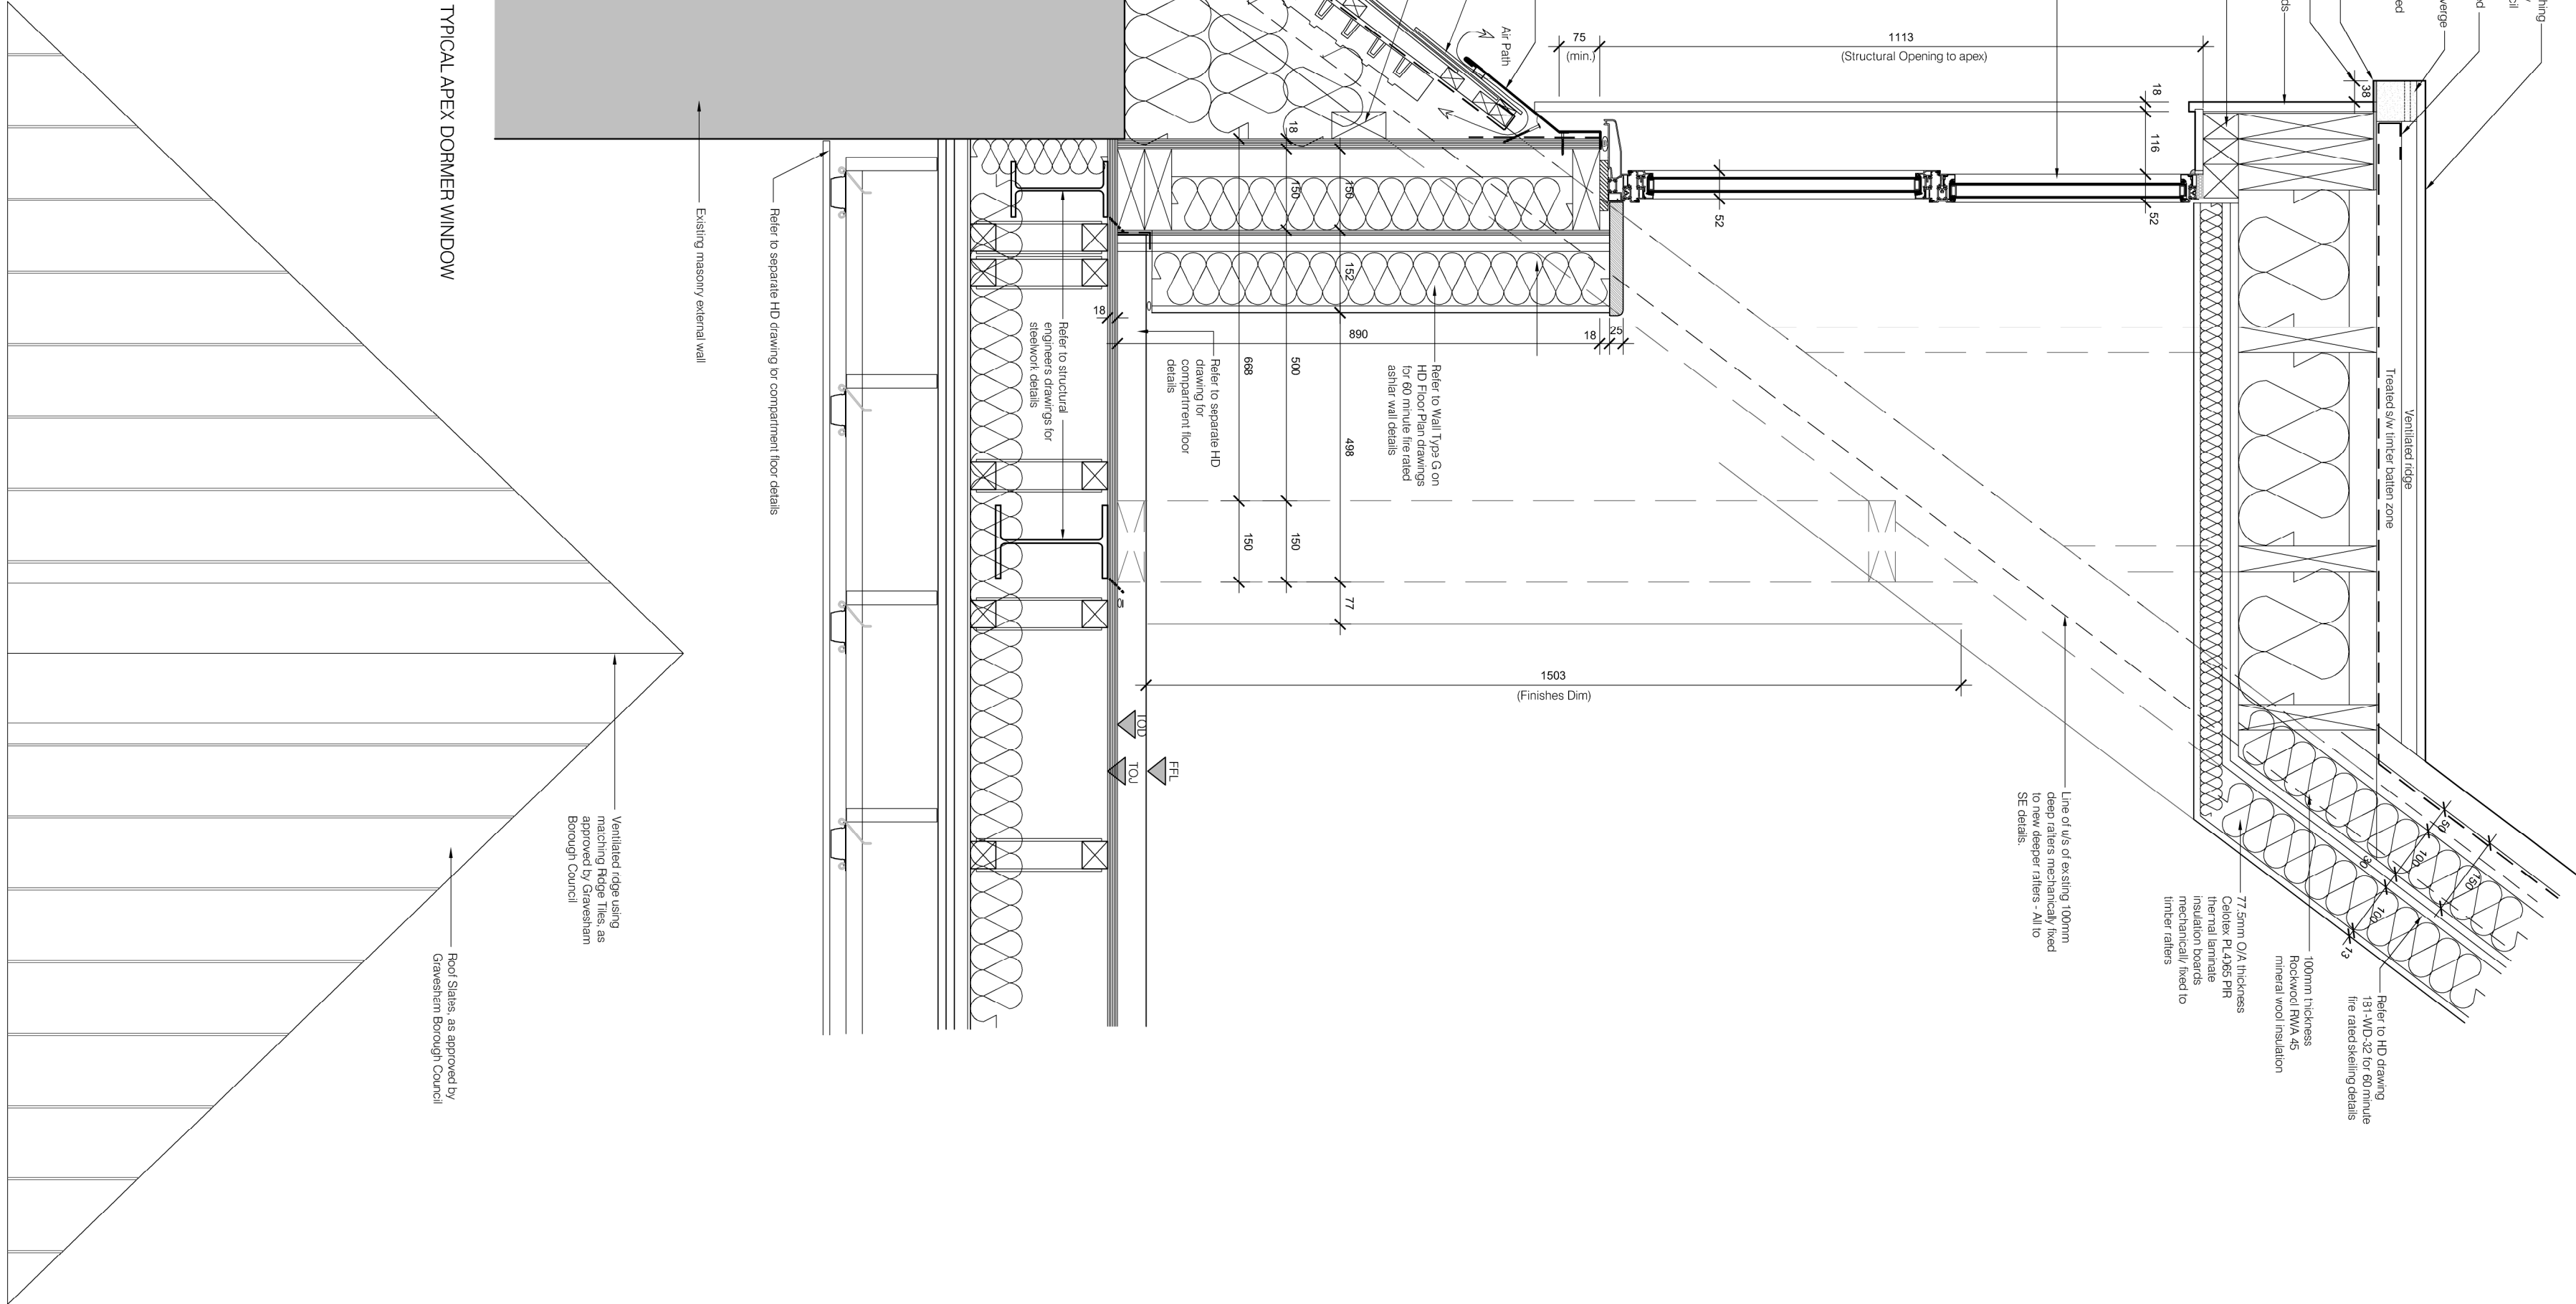

SECTION THROUGH TYPICAL APEX DORMER WINDOW

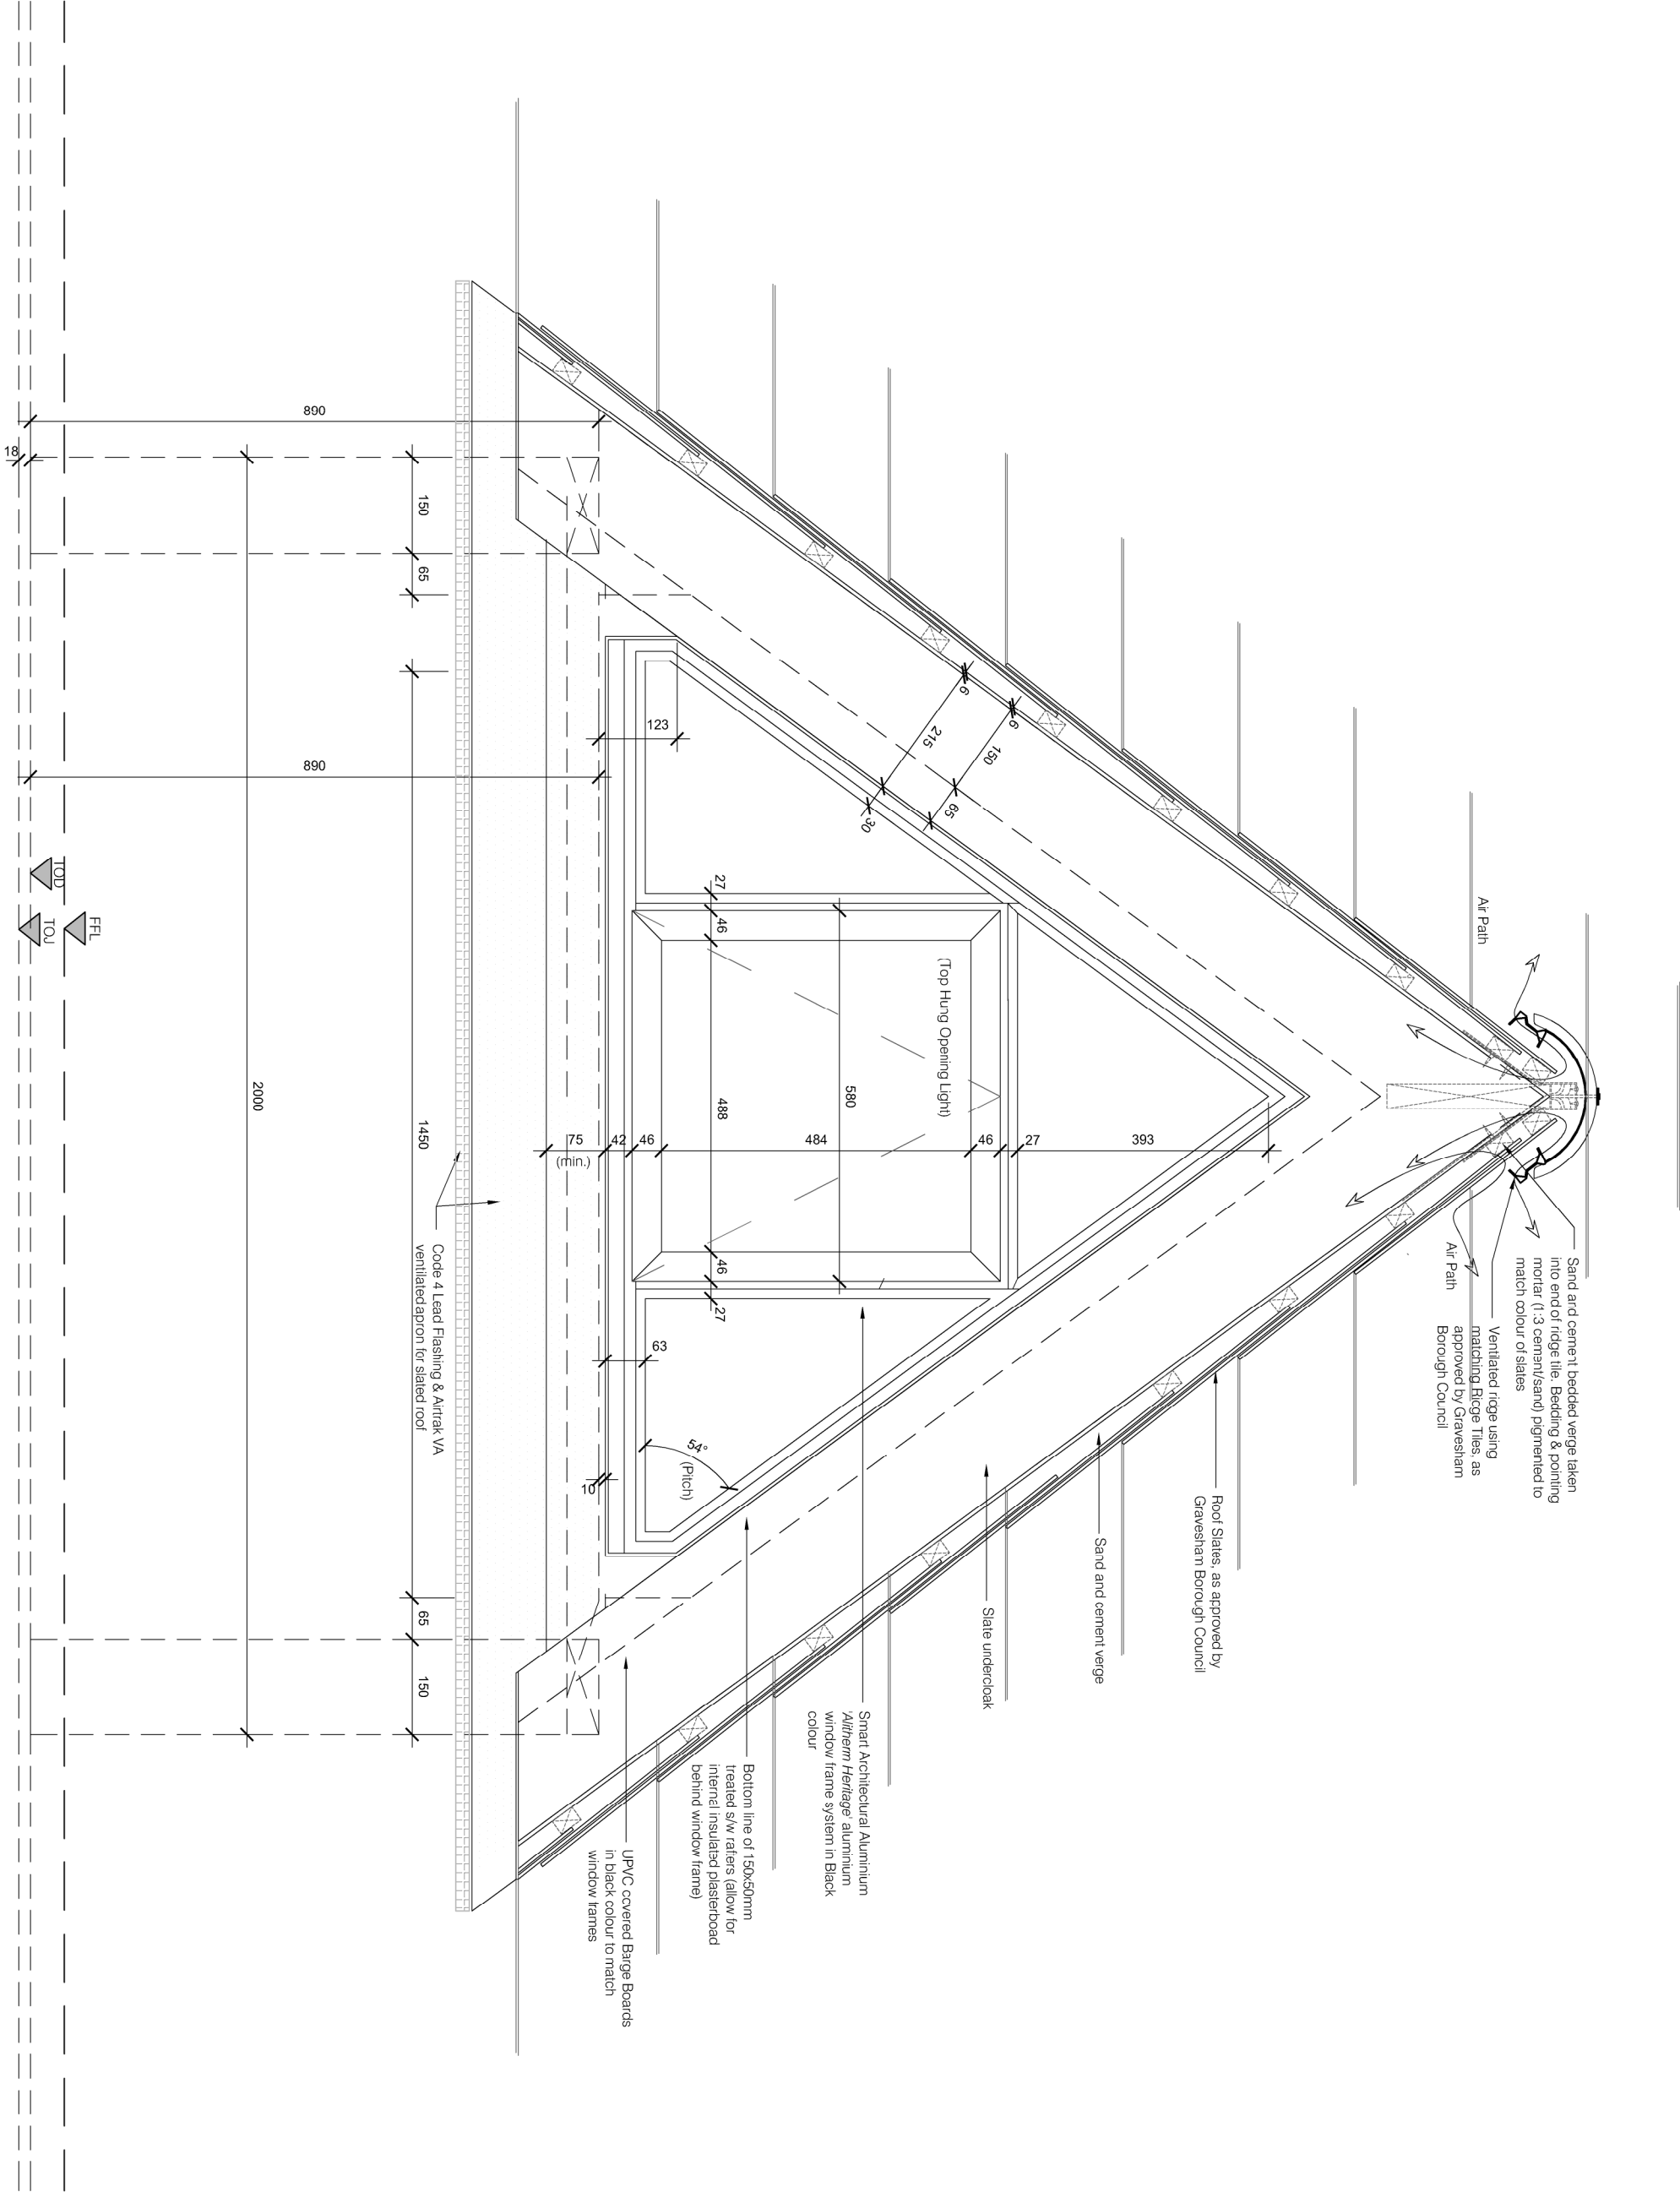

FRONT ELEVATION SHOWING TYPICAL APEX DORMER WINDOW

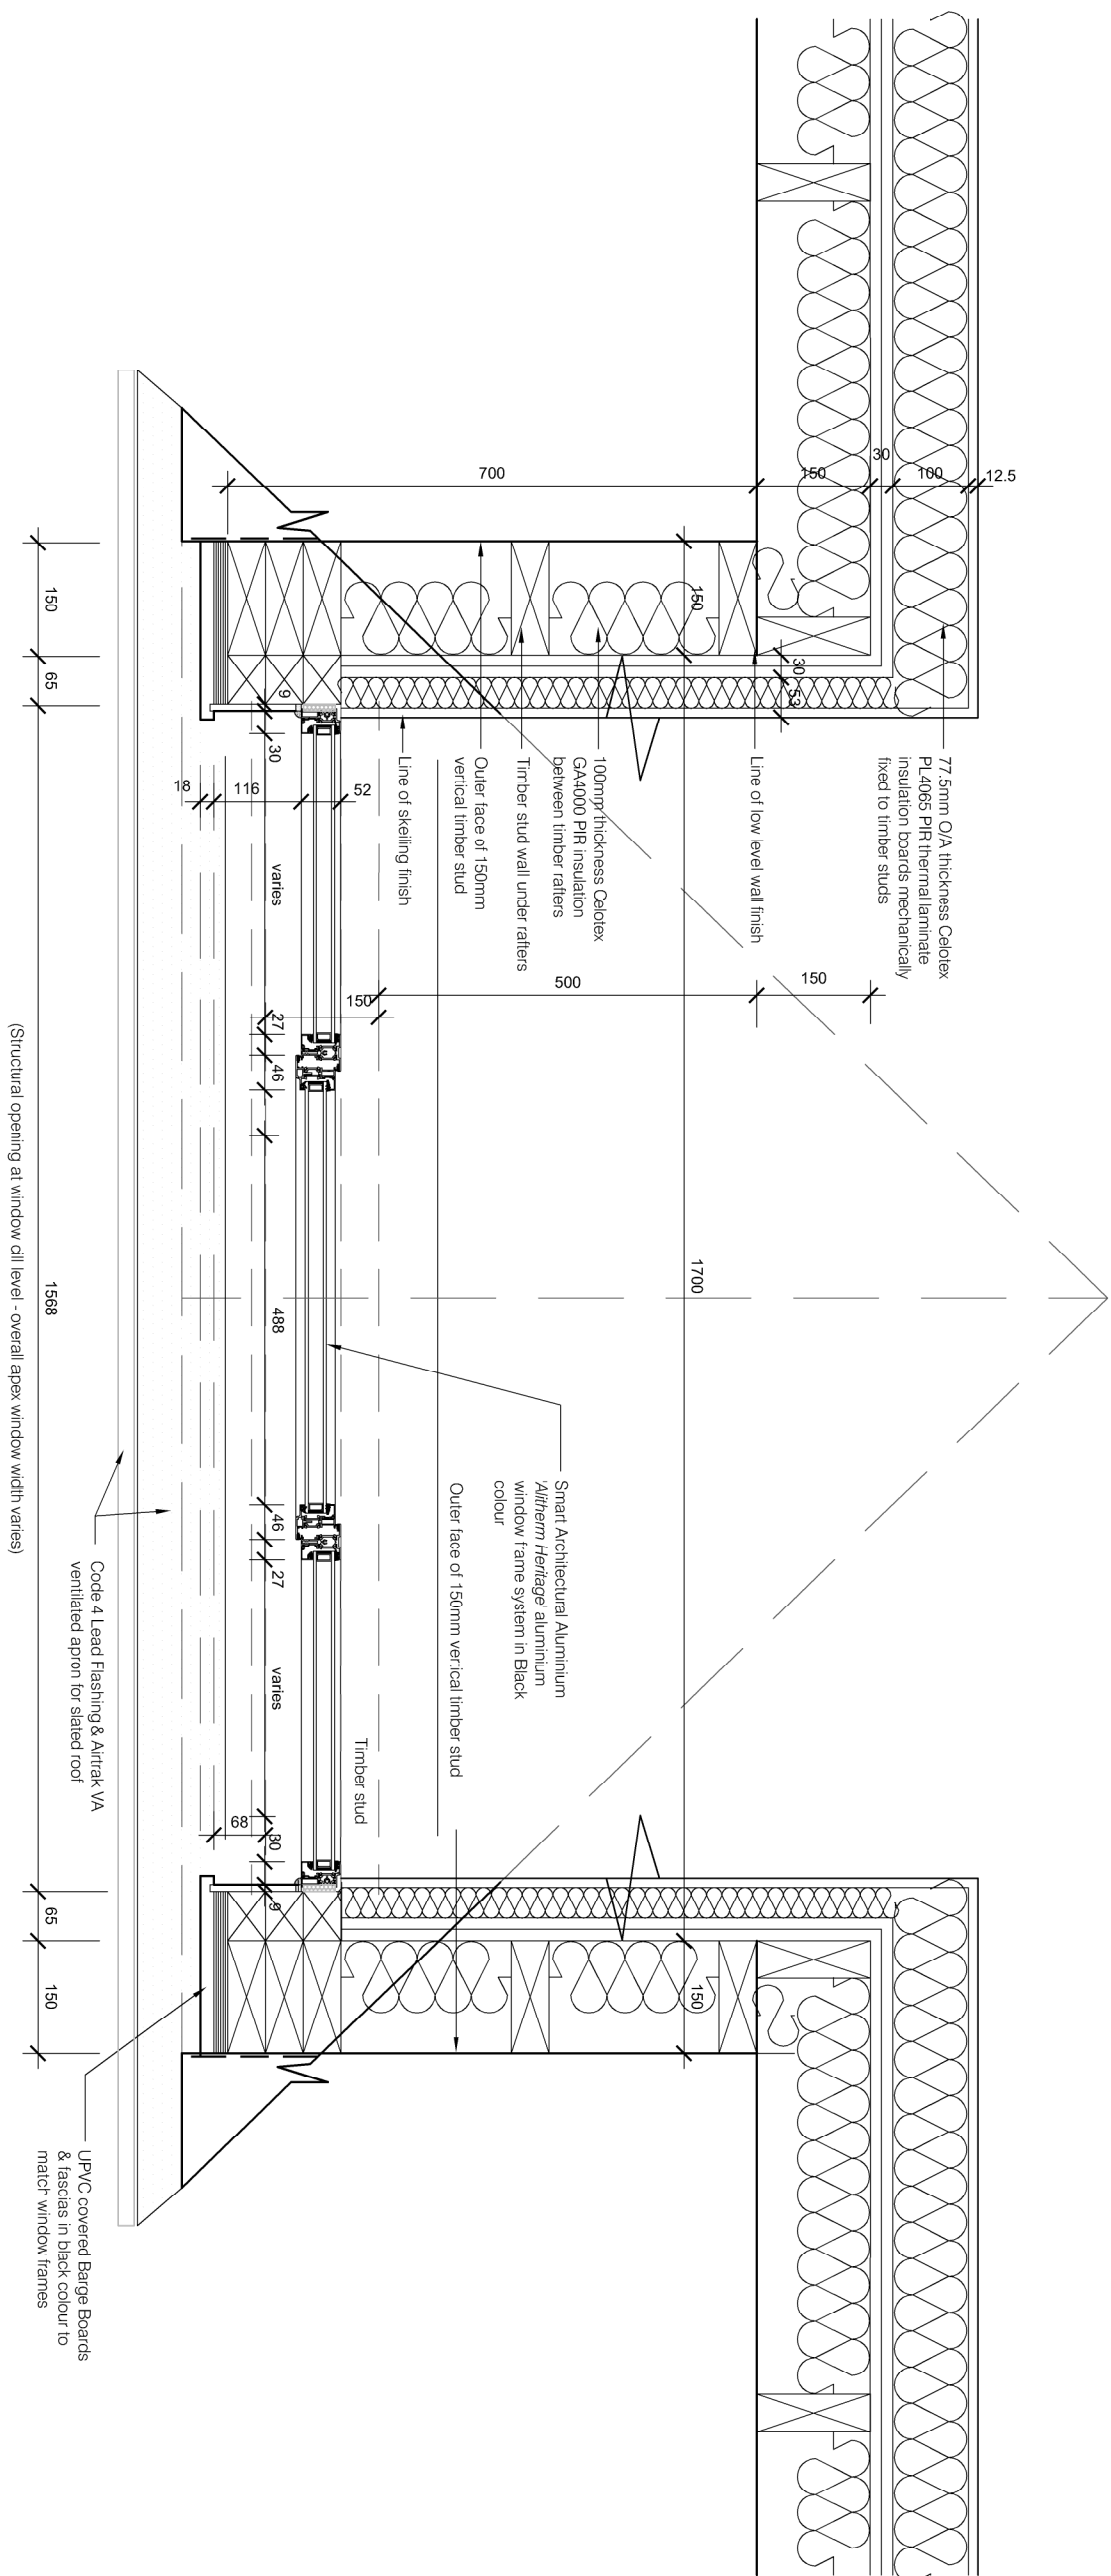

UPPER FLOOR PLAN SHOWING 2000mm WIDE APEX DORMER WINDOW

APEX DORMER WINDOW - 2000MM WIDE BASE