






SITE PLAN
SCALE 1:200

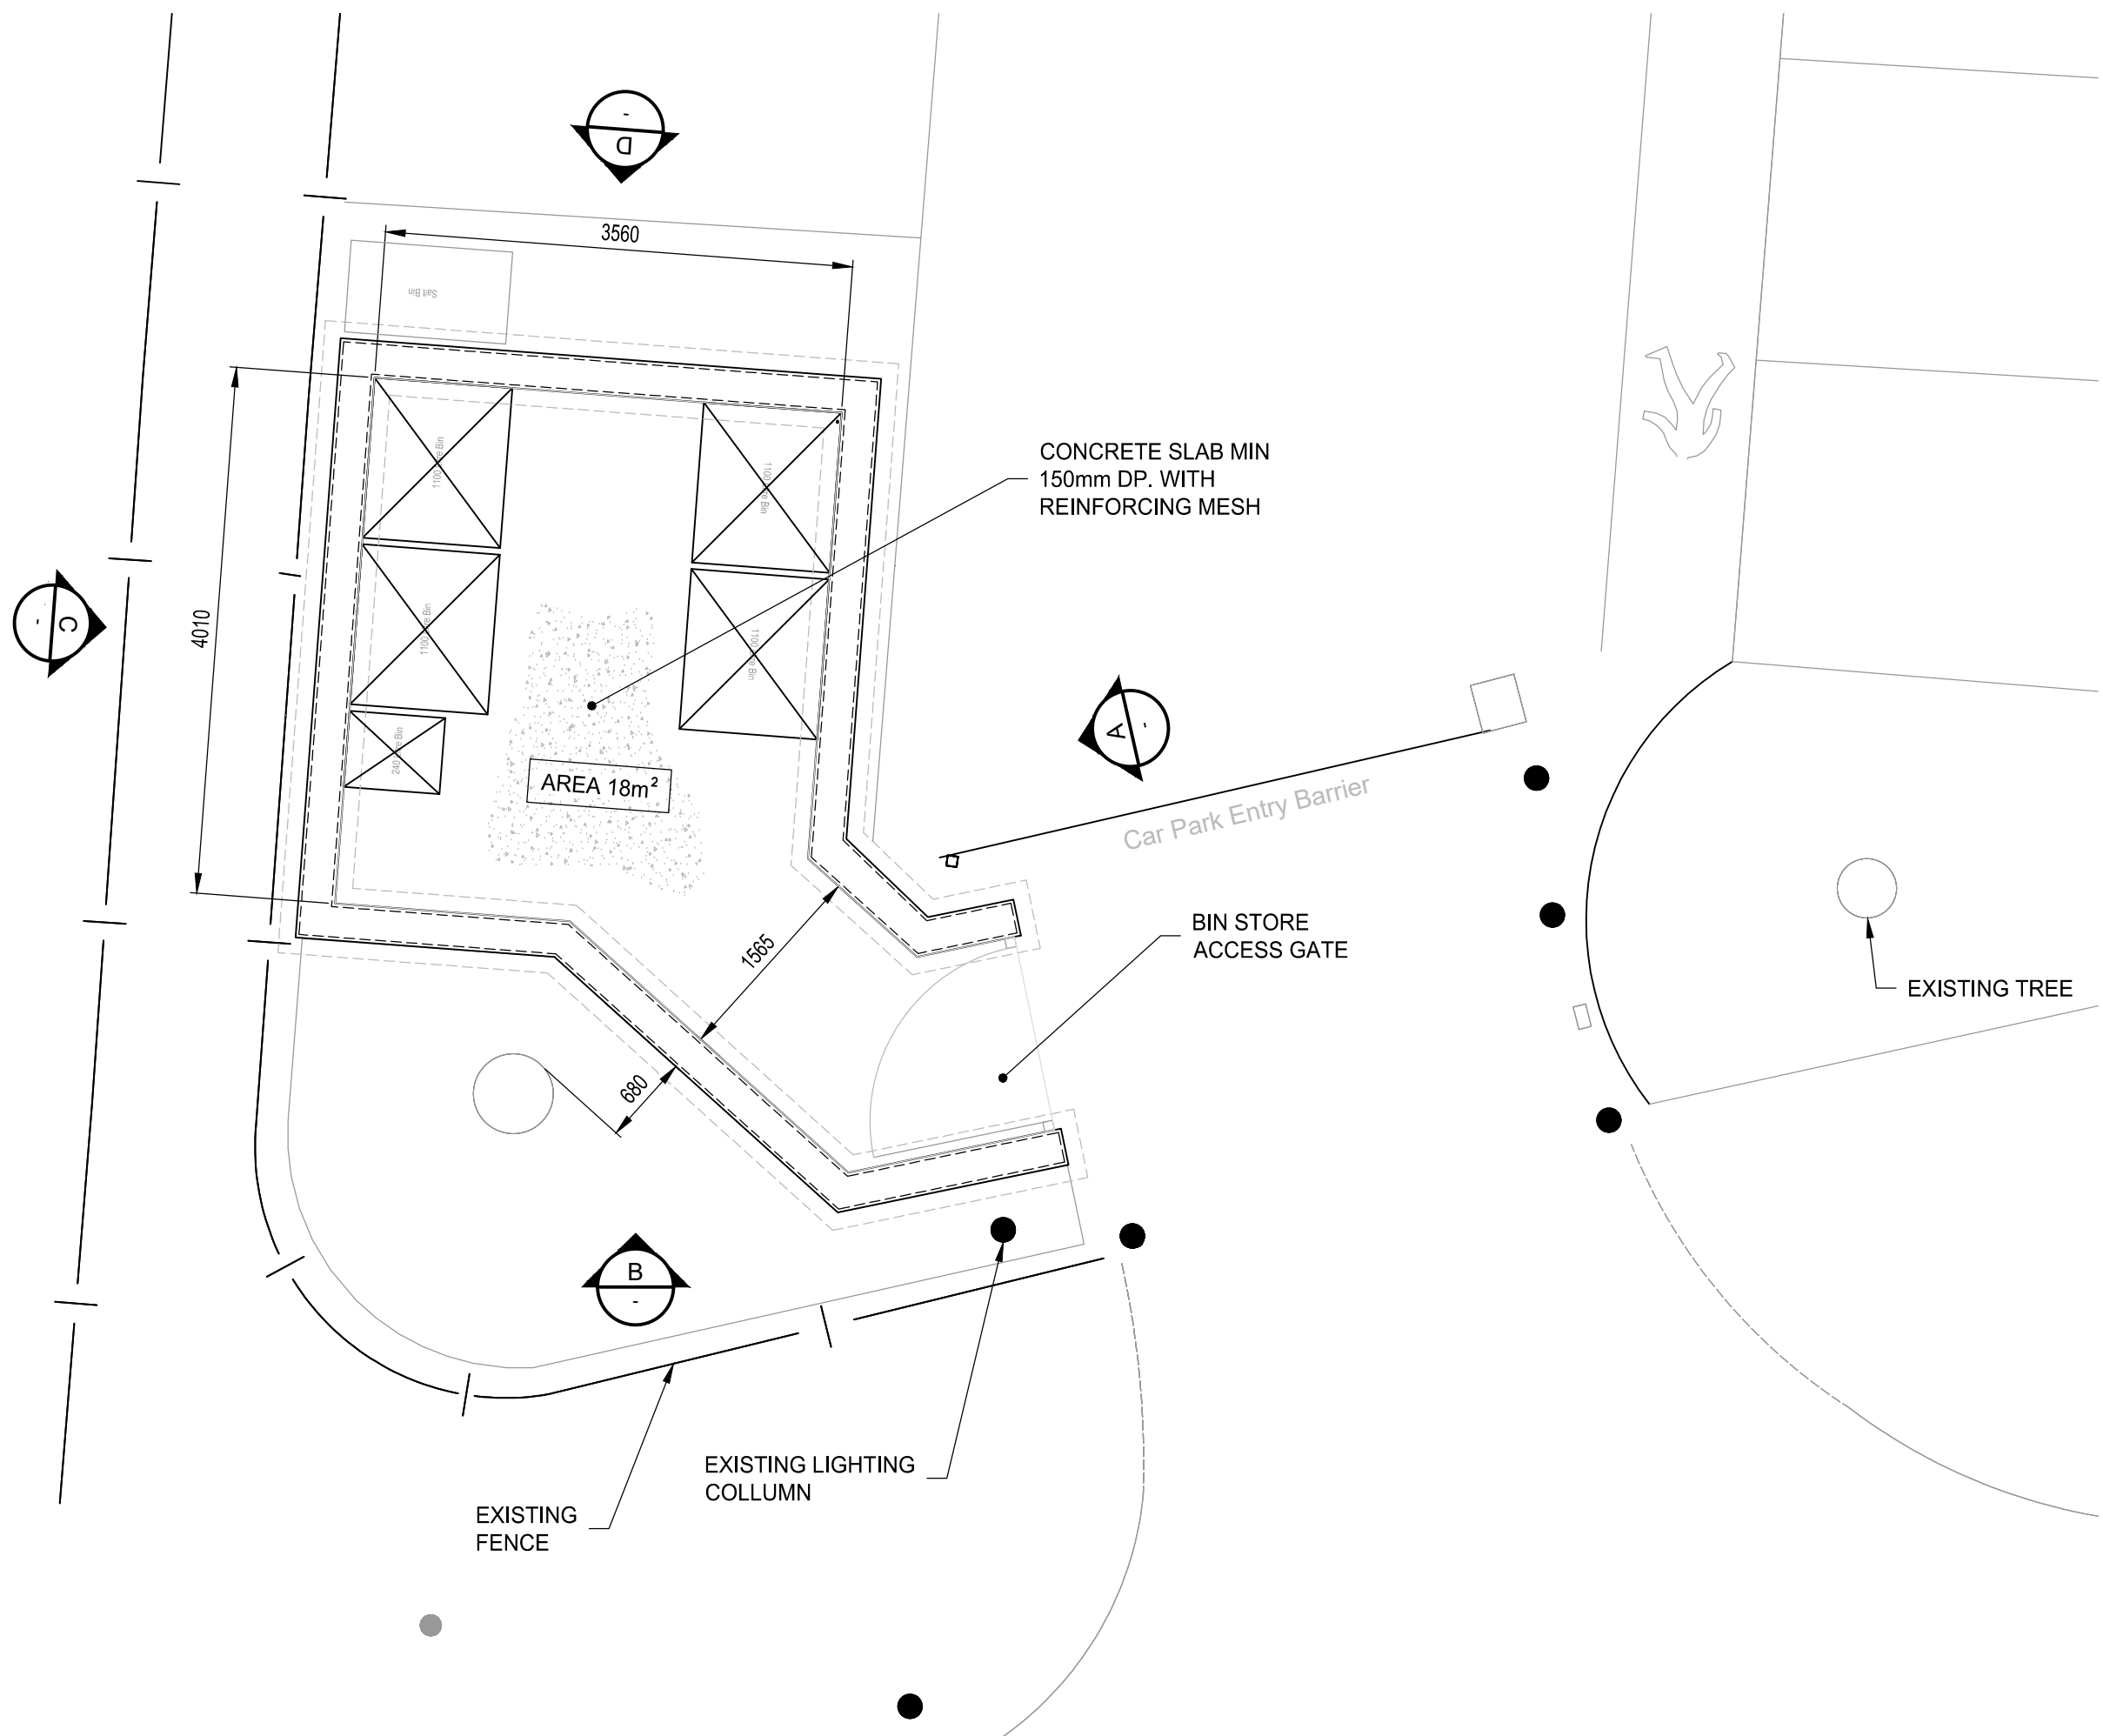


PLAN ON BIN STORE
SCALE 1:50

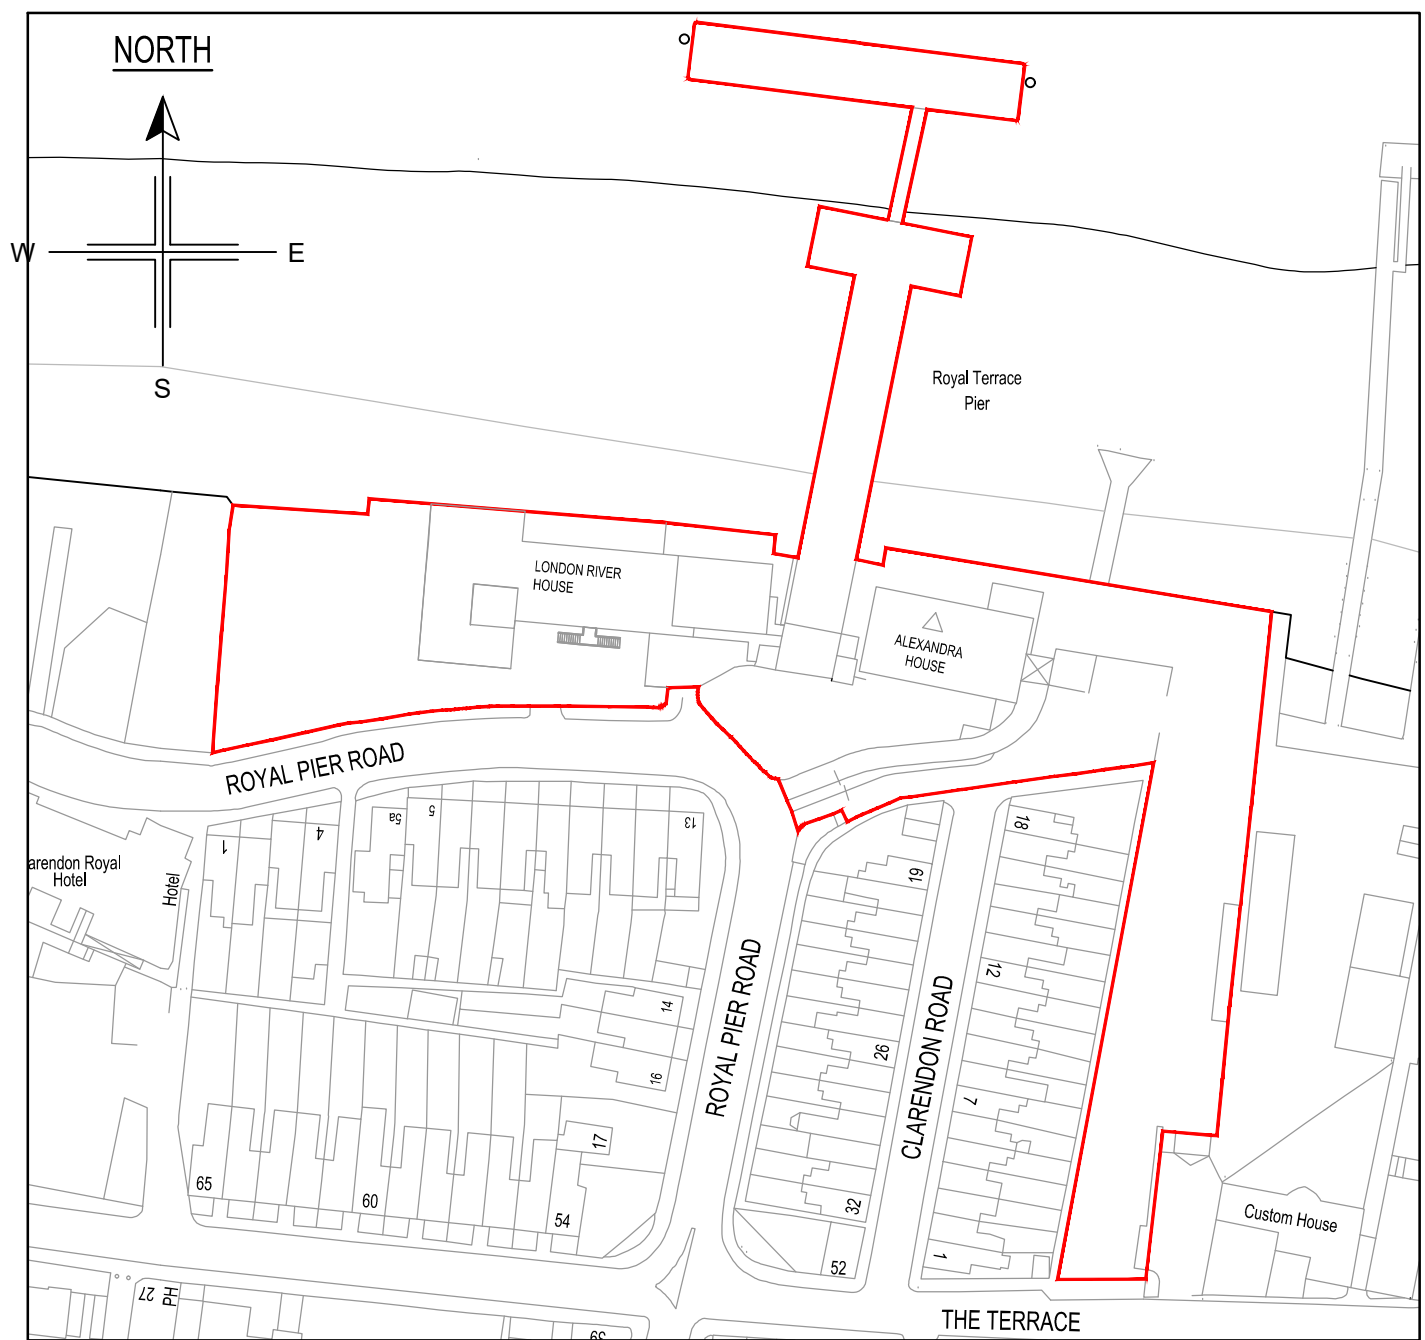


LOCATION PLAN
SCALE 1:1250

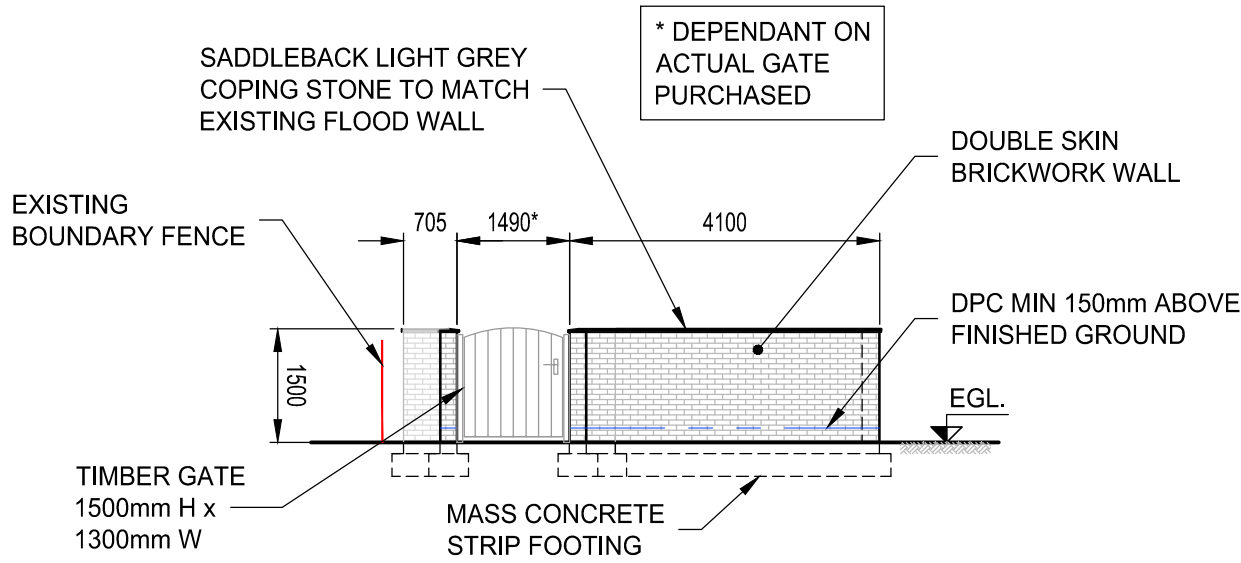


ELEVATION A
SCALE 1:100

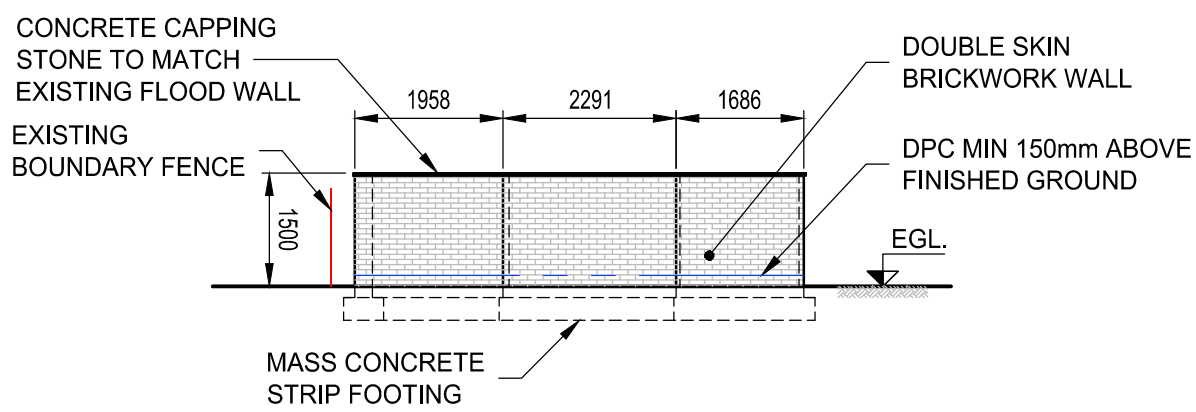

ELEVATION B
SCALE 1:100

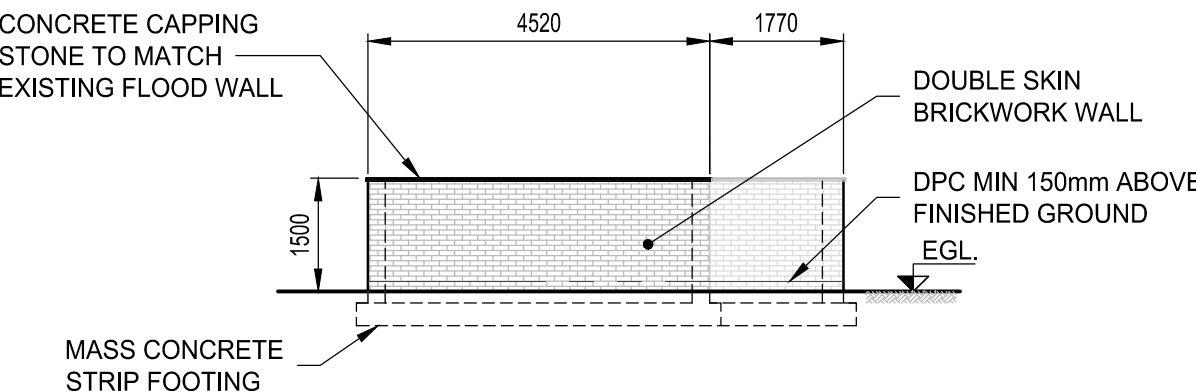


ELEVATION C
SCALE 1:100

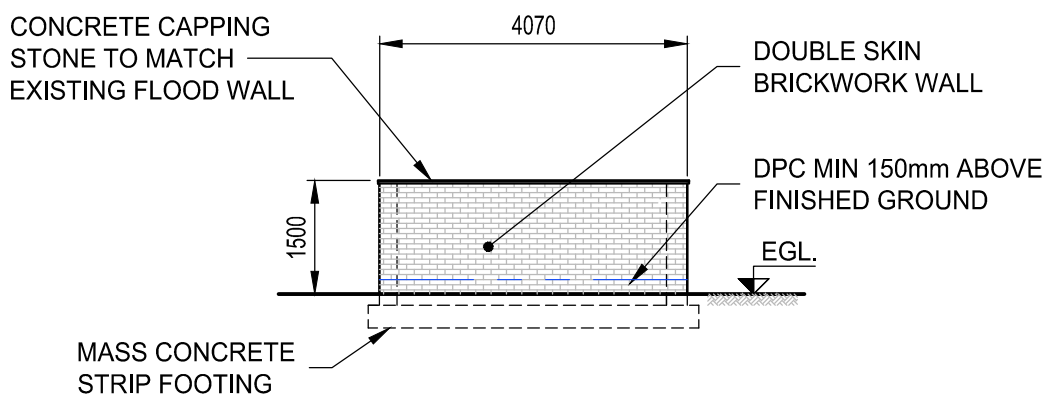

ELEVATION D
SCALE 1:100

GENERAL NOTES

1. THIS DRAWING IS TO BE READ IN CONJUNCTION WITH THE CONTRACT DOCUMENTS AND THE OTHER CONTRACT DRAWINGS.
2. ALL WORK IS TO BE CARRIED OUT IN ACCORDANCE WITH THE RELEVANT BRITISH STANDARDS, EUROPEAN NORMS, CODES OF PRACTICE AND BUILDING PRACTICE.
3. FOR CIVIL & STRUCTURAL HEALTH & SAFETY HAZARDS PLEASE REFER TO DESIGNERS RISK ASSESSMENTS.
4. IF YOU DO NOT UNDERSTAND FULLY ANY OF THE DETAILS SHOWN ON THIS DRAWING CONTACT THE PROJECT MANAGER FOR CLARIFICATION.

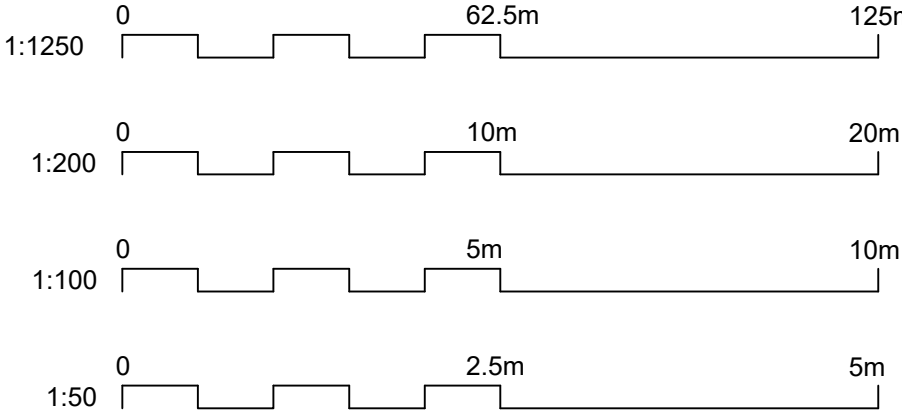

P01	FIRST ISSUE	PSA	24.07.25
Rev	Description	By	Date

PORT OF LONDON
AUTHORITY

CIVIL ENGINEERING DEPARTMENT
London River House
Royal Pier Road
Gravesend
Kent DA12 2BG
Telephone 01474 562250
Facsimile 01474 562277
E-Mail: CivEng@pla.co.uk
Web site: www.pla.co.uk

Location
LONDON RIVER HOUSE
GAVESEND, KENT, DA12 2BG.

Drawing Title
GENERAL ARRANGEMENT
NEW BIN STORE

Date	Scale (@A1)	Drawn	Engineer
20.07.25	AS SHOWN	PSA	DM

Drawing Number	Rev.
600-PLA-01-LRH-DR-0001	P01