



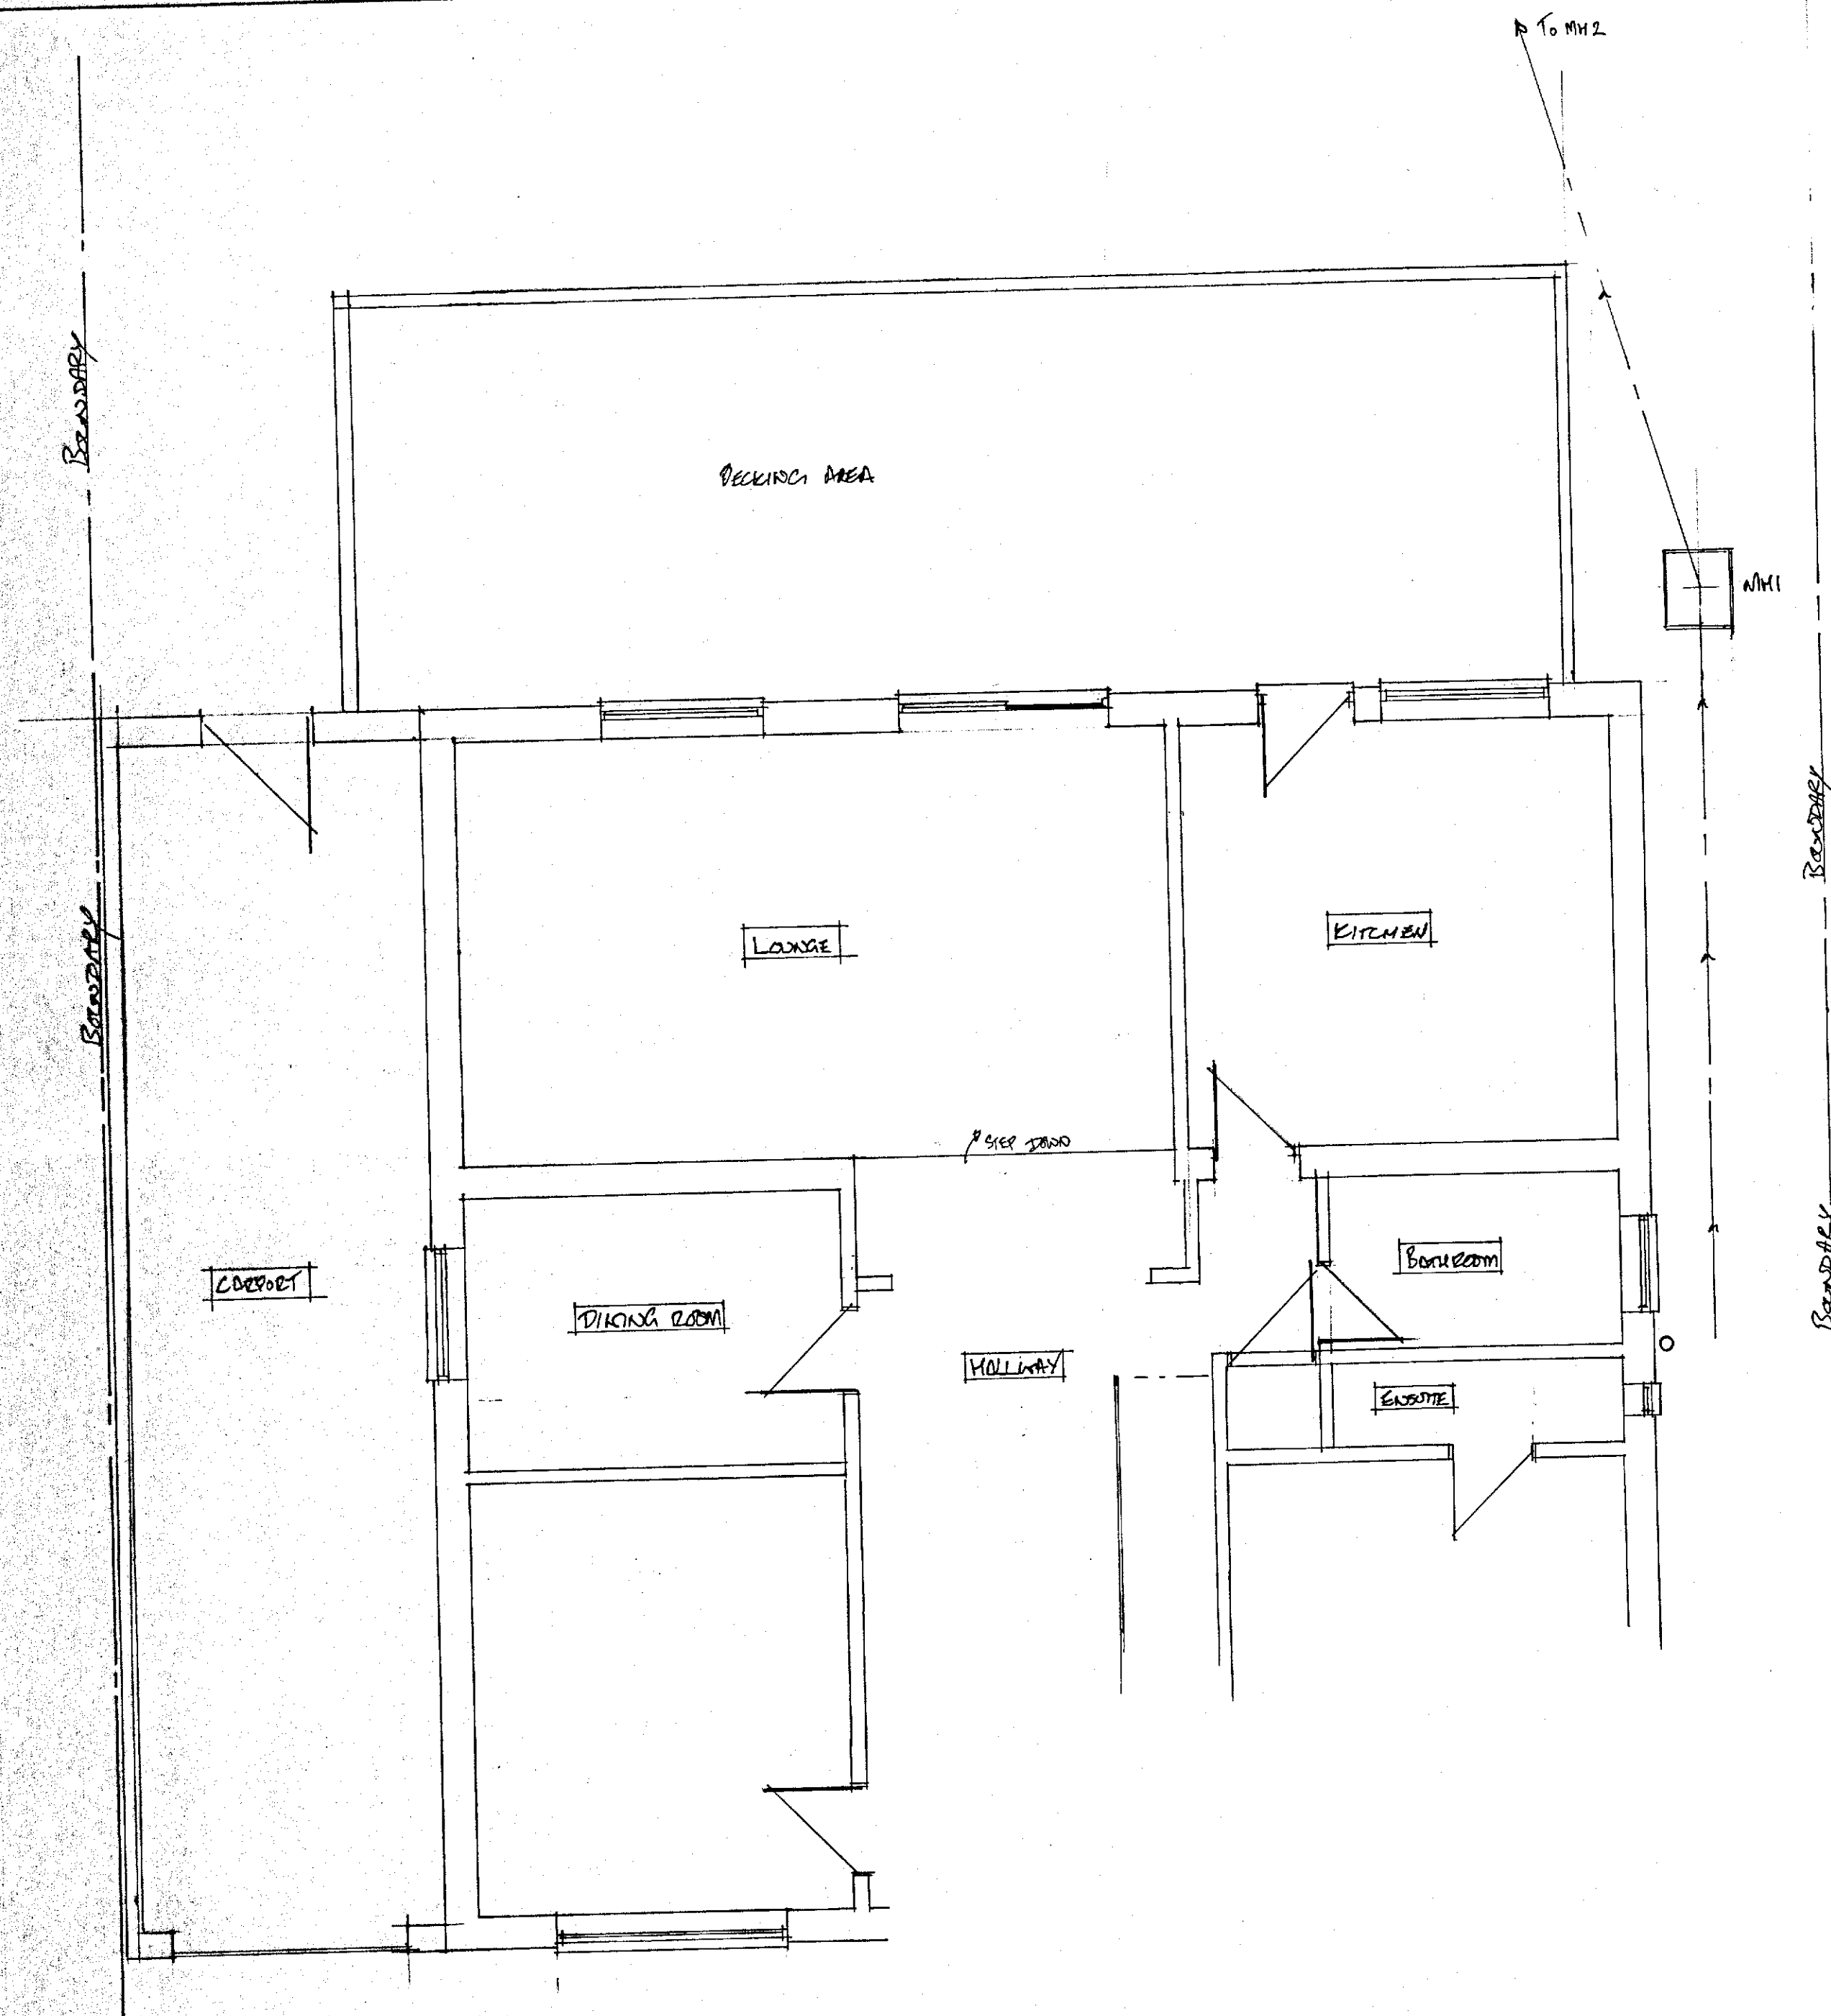

EXISTING GROUND FLOOR PLAN

 

SINGLE STOREY SIDE AND REAR EXTENSION		MR. J. STRANGE 6 NEW ROAD NEOPHON KEAT DAIS OVO	
SCALE 1/50	DATE 1/06/23	SHEET NO.	01