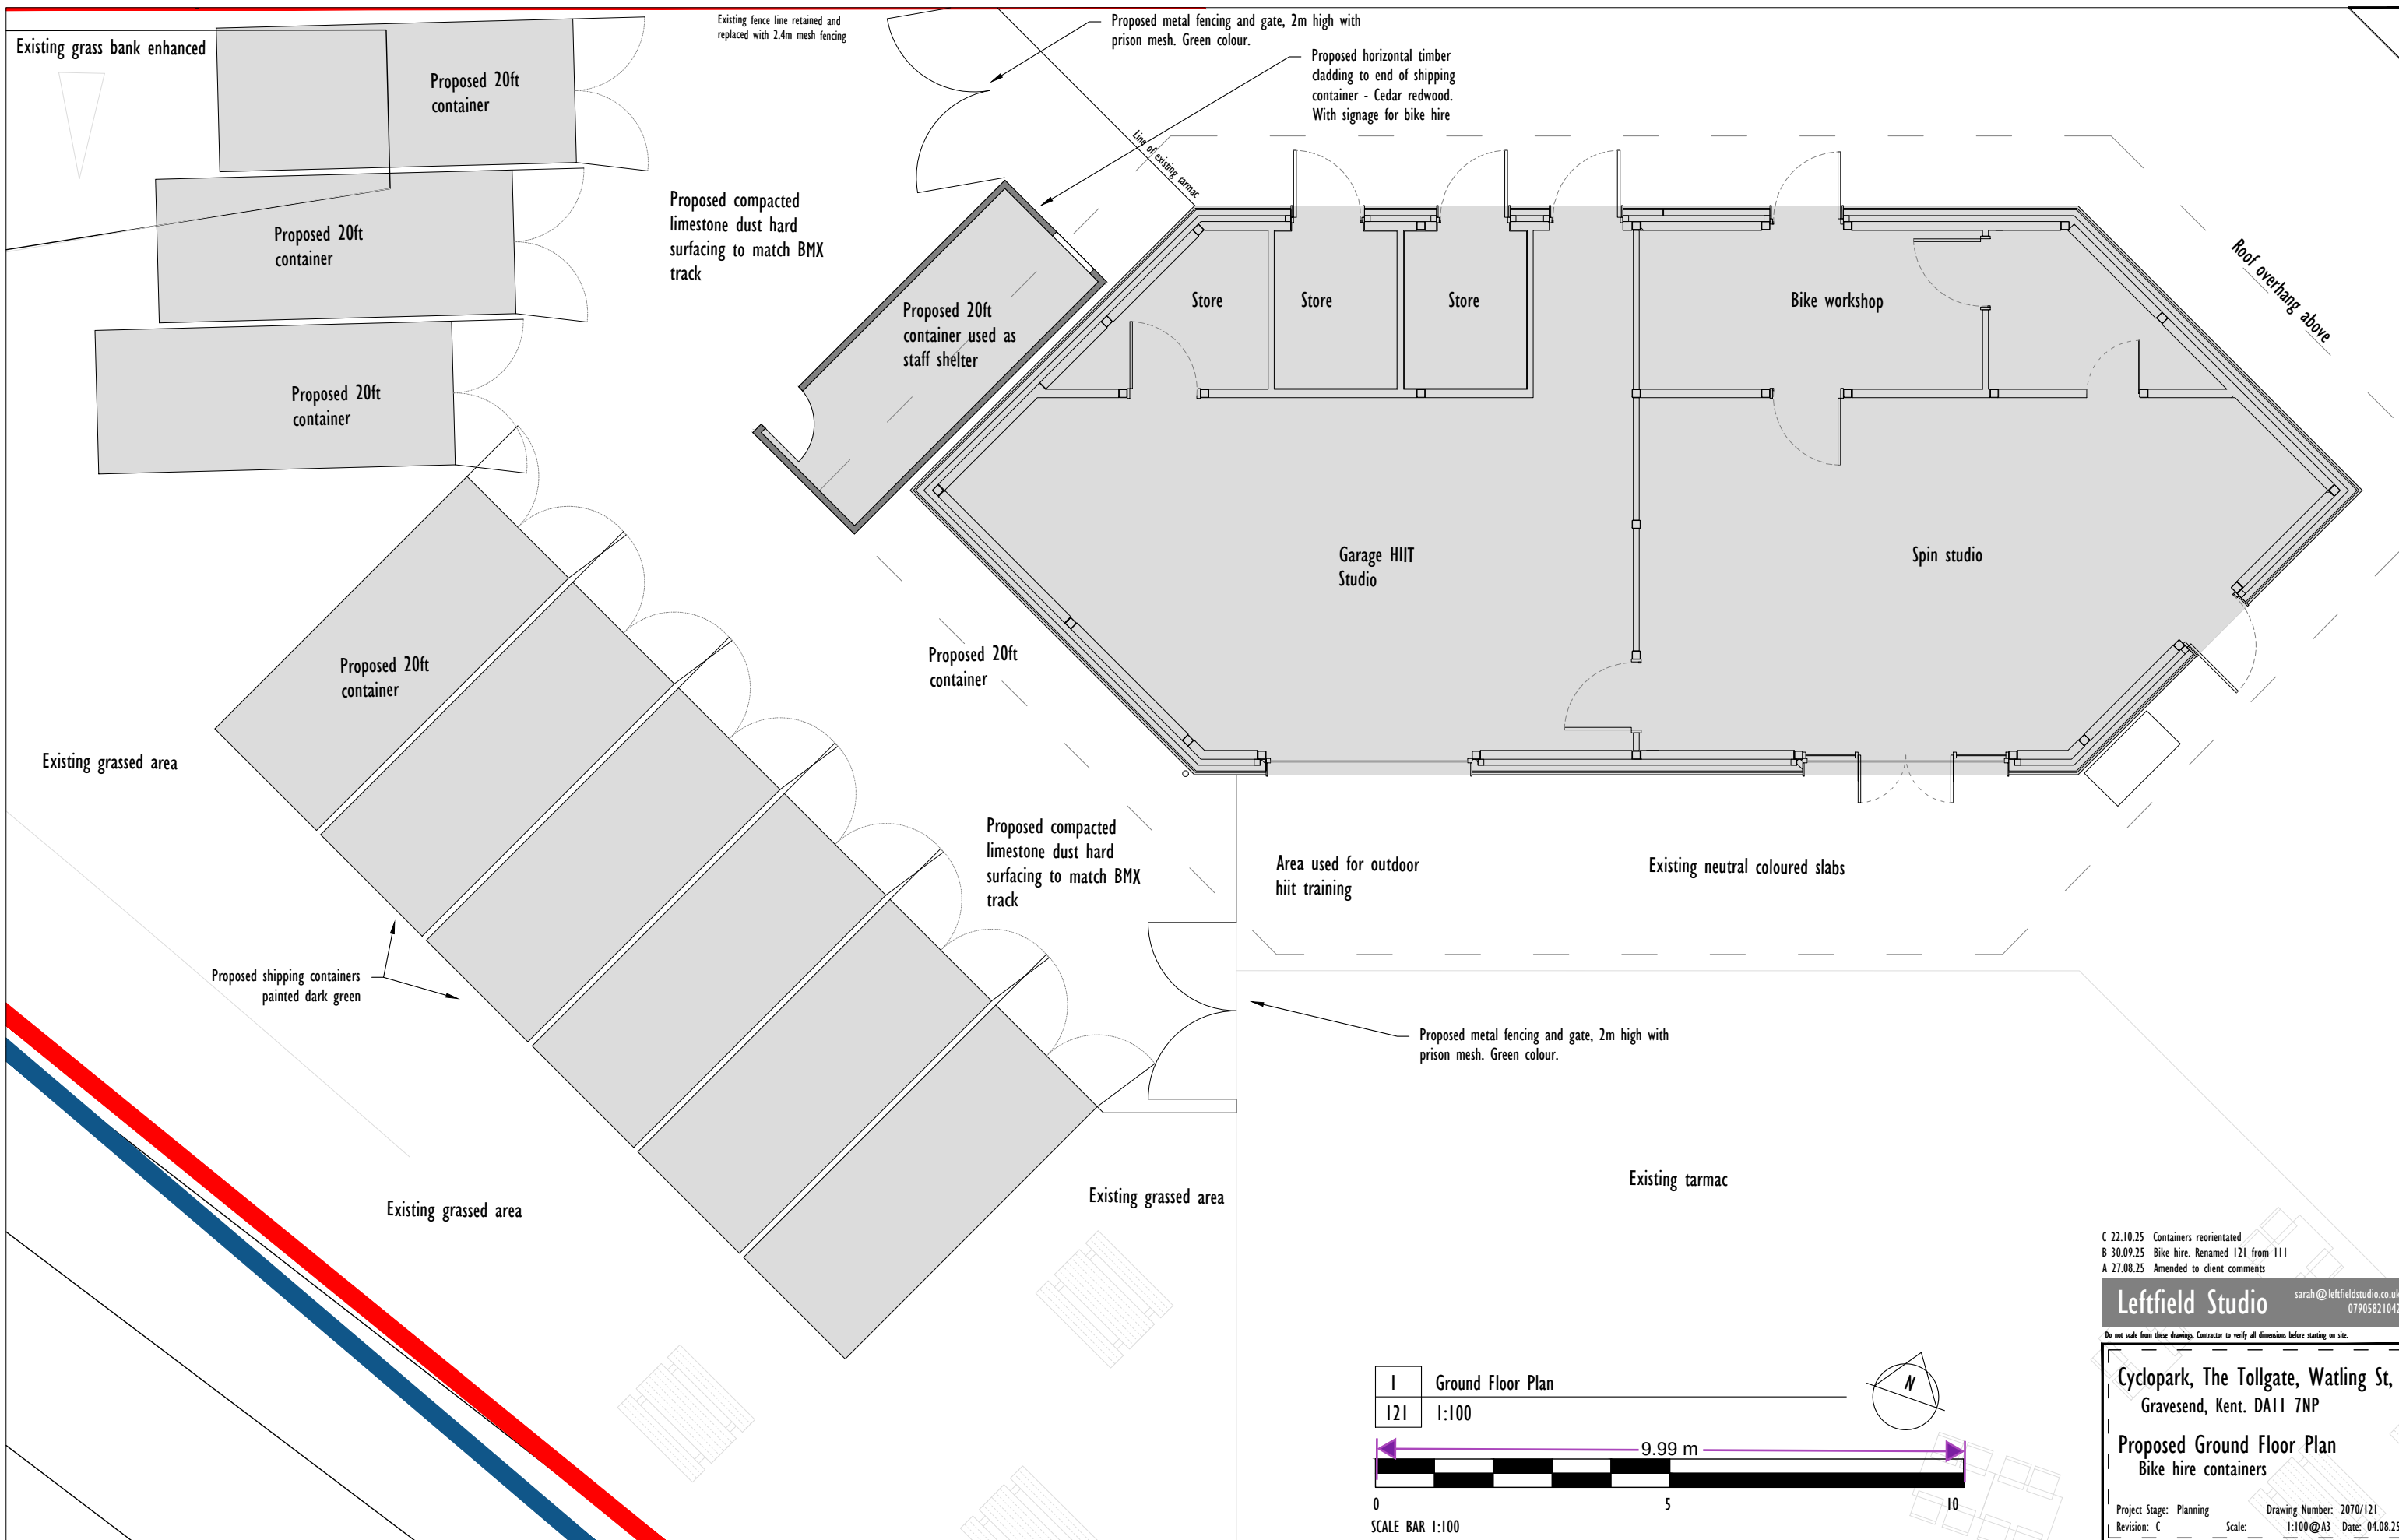


C 22.10.25 Containers reorientated
B 30.09.25 Bike hire. Renamed 121 from 111
A 27.08.25 Amended to client comments

Leftfield Studio
sarah@leftfieldstudio.co.uk
07905821042

Do not scale from these drawings. Contractor to verify all dimensions before starting on site.

**Cyclopark, The Tollgate, Watling St,
Gravesend, Kent. DA11 7NP**

**Proposed Ground Floor Plan
Bike hire containers**

Project Stage: Planning
Revision: C
Drawing Number: 2070/121
Scale: 1:100@A3
Date: 04.08.25