
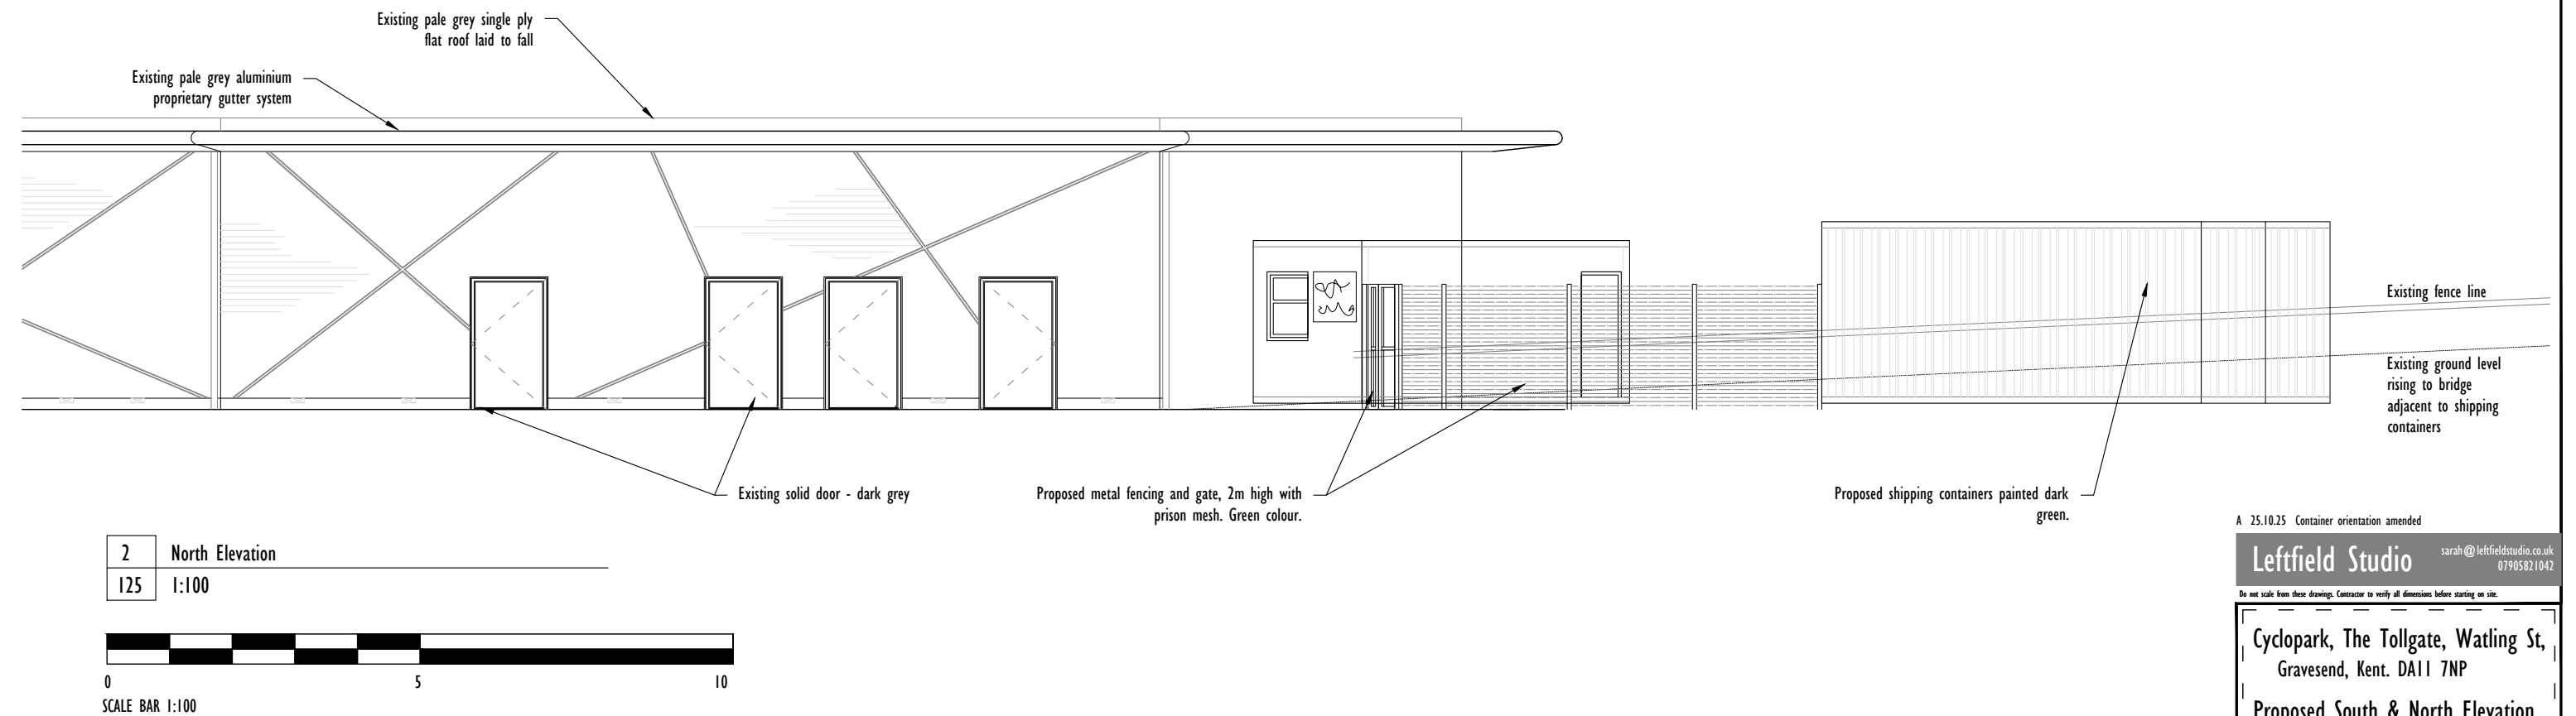


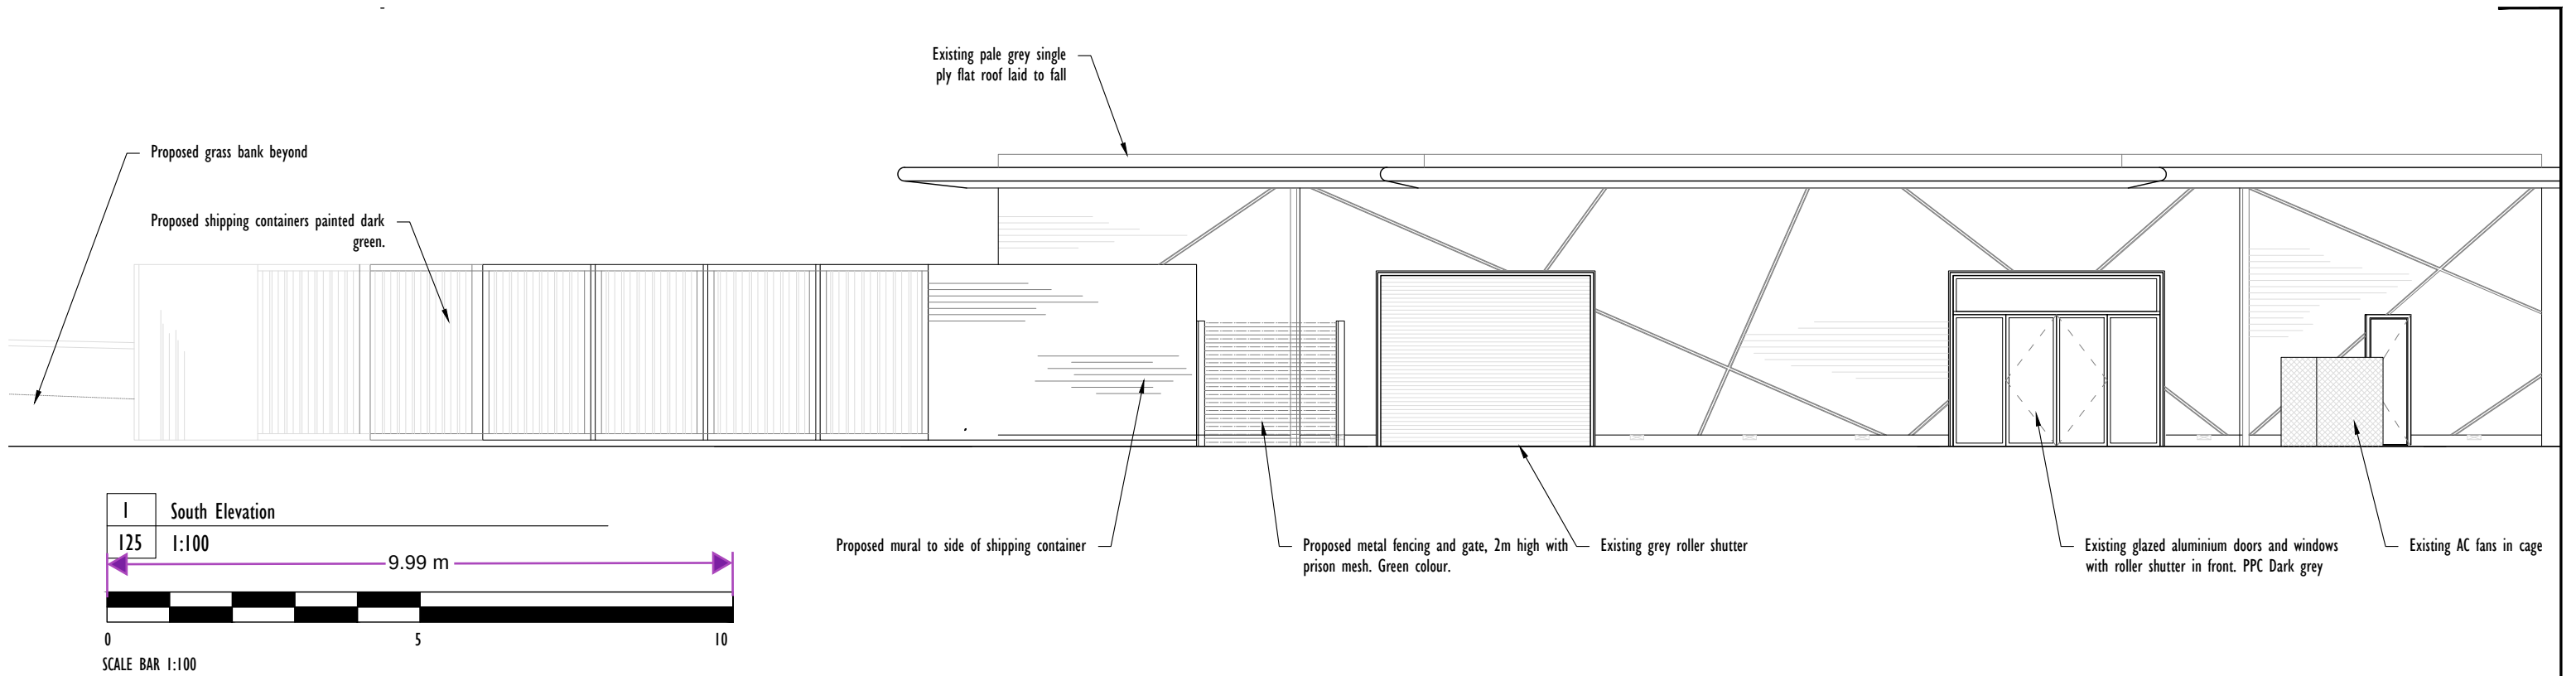

A 25.10.25 Container orientation amended

Leftfield Studio

sarah@leftfieldstudio.co.uk
07905821042

Do not scale from these drawings. Contractor to verify all dimensions before starting on site.

Cyclopark, The Tollgate, Watling St,
Gravesend, Kent. DA11 7NP

**Proposed South & North Elevation
Bike Hire containers**

Project Stage: Planning Drawing Number: 2070/125
Revision: A Scale: 1:100@A3 Date: 30.09.25