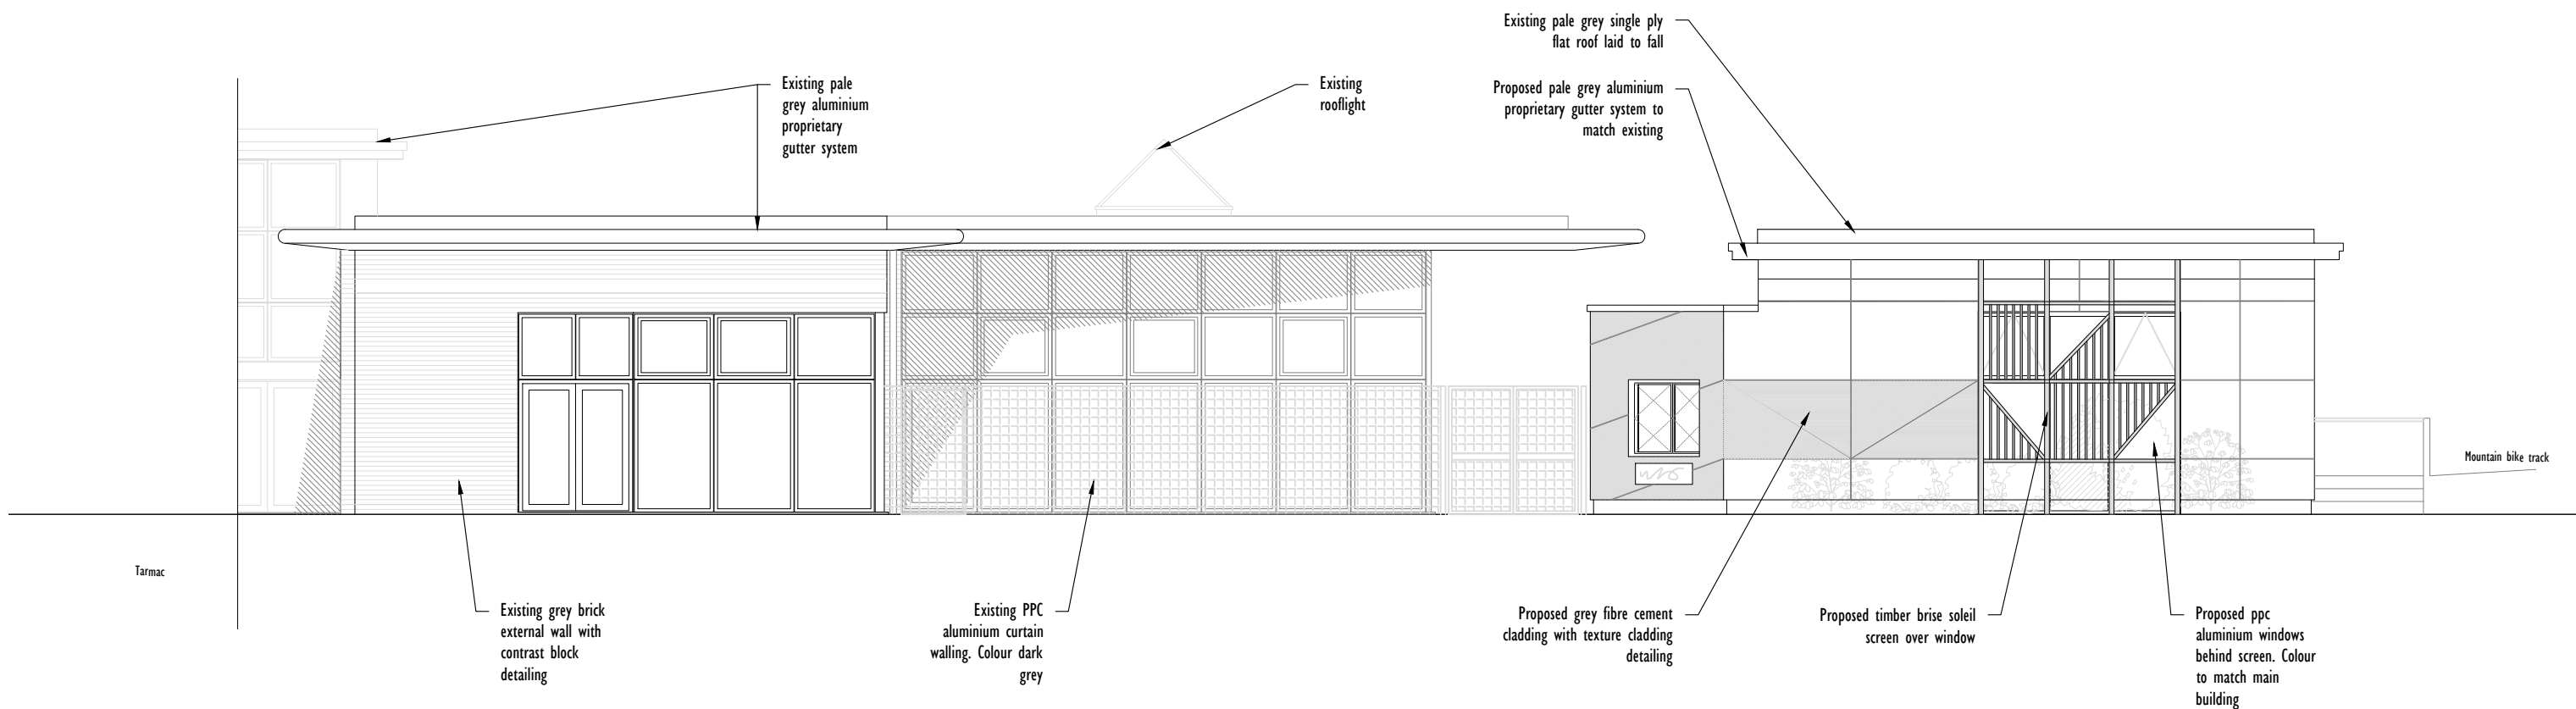


Leftfield Studio sarah@leftfieldstudio.co.uk
07905821042

Do not scale from these drawings. Contractor to verify all dimensions before starting on site.

**Cyclopark, The Tollgate, Watling St,
Gravesend, Kent. DA11 7NP**

**Proposed Pavilion West Elevation
Fitness Studio**

Project Stage: Planning Drawing Number: 2070/130
Revision: / Scale: As noted@A3Date: 30.09.25