
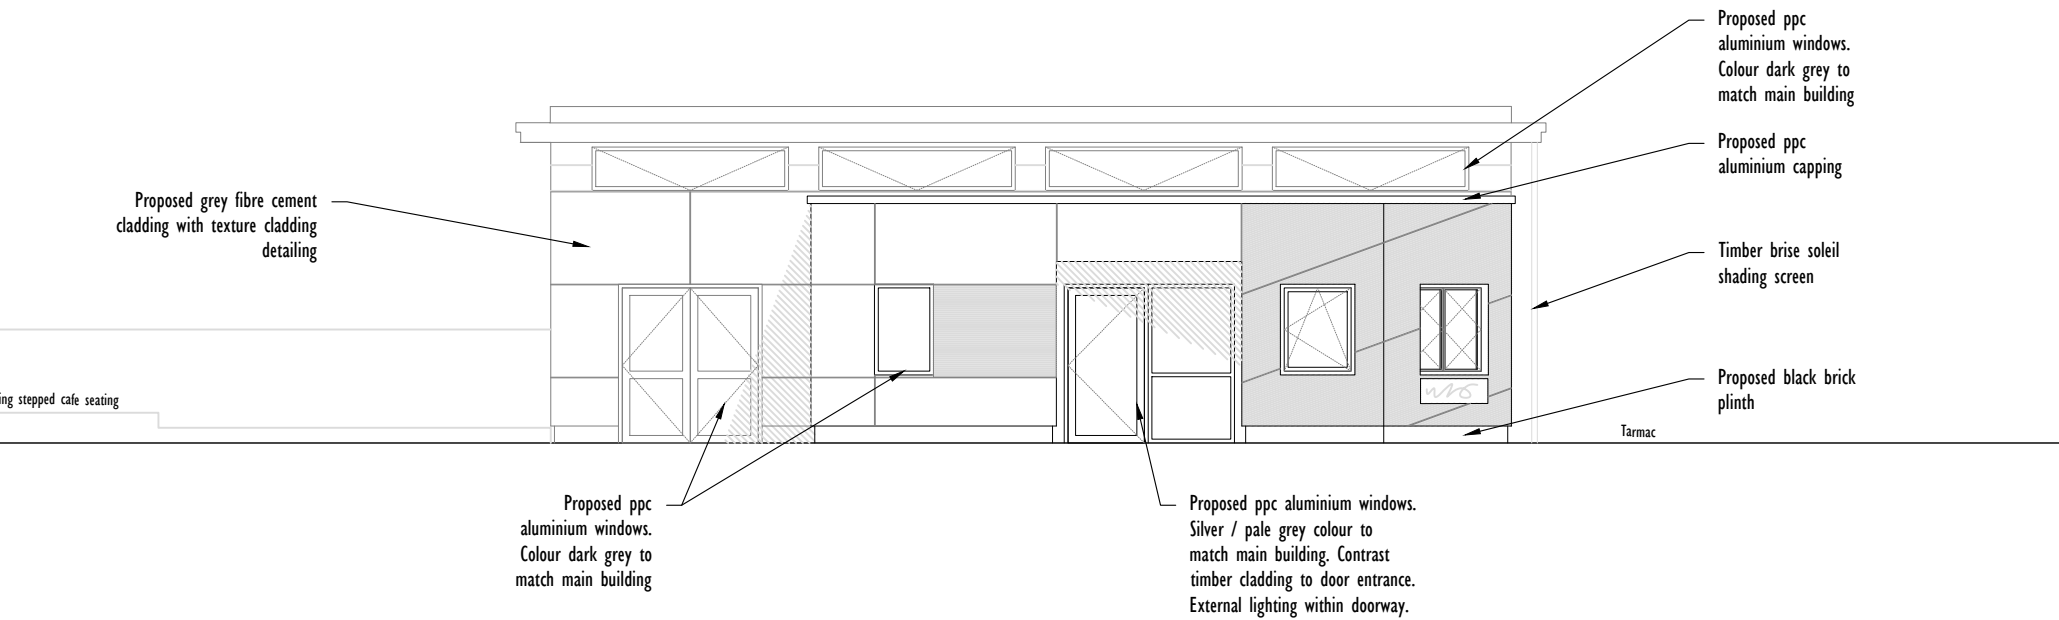


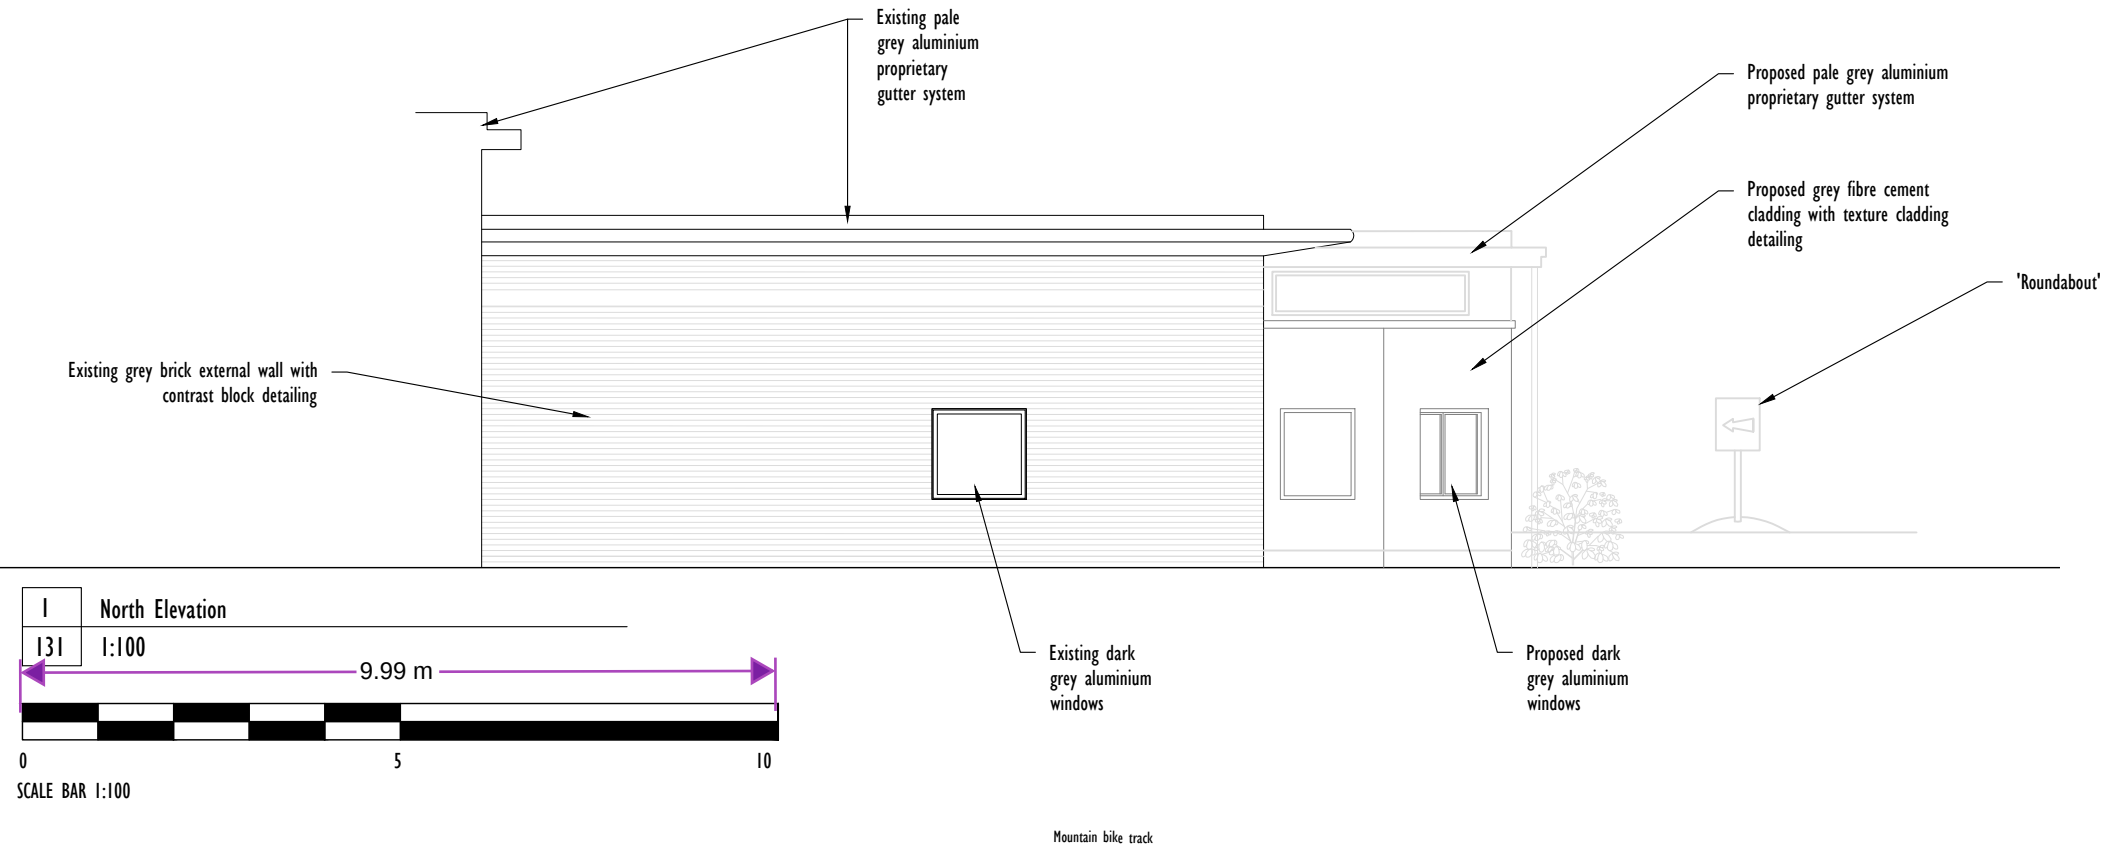

Leftfield Studio

sarah@leftfieldstudio.co.uk
07905821042

Do not scale from these drawings. Contractor to verify all dimensions before starting on site.

Cyclopark, The Tollgate, Watling St,
Gravesend, Kent. DA11 7NP

Existing Pavilion North Elevation
Fitness studio (through reception)

Project Stage: Planning

Drawing Number: 2070/130

Revision: /

Scale: As noted

Date: 30.09.25