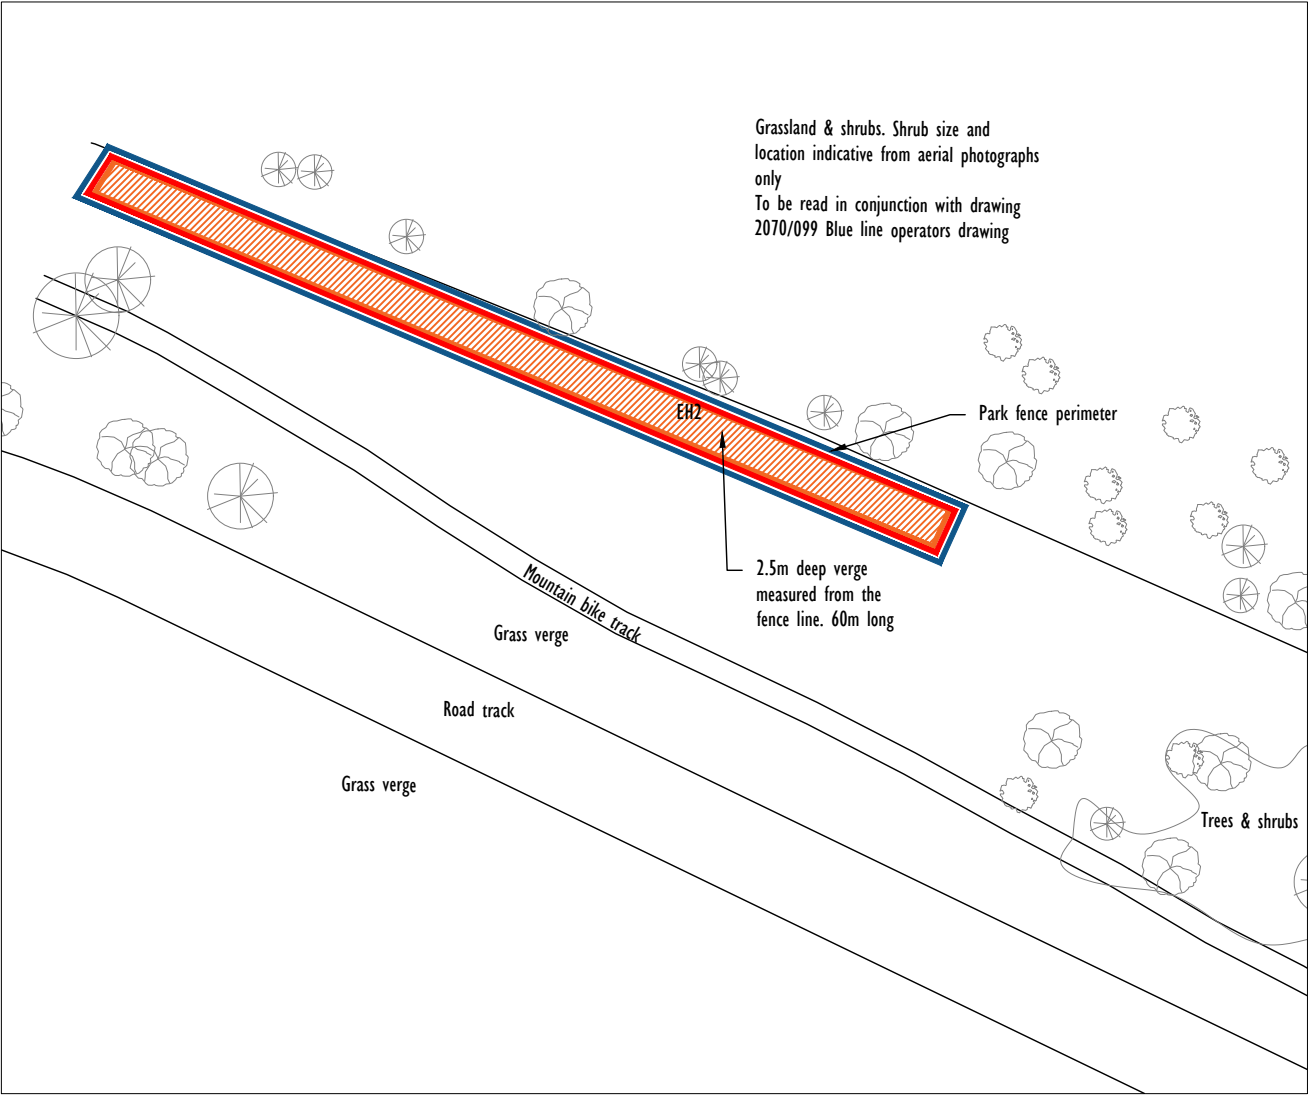


B 04.11.25 Site boundaries amended
A 29.10.25 EH2 amended. Site boundaries amended

Leftfield Studio sarah@leftfieldstudio.co.uk
07905821042

Do not scale from these drawings. Contractor to verify all dimensions before starting on site.

**Cyclopark, The Tollgate, Watling St,
Gravesend, Kent. DA11 7NP**

Retained Habitat Site Plan

Project Stage: Planning Drawing Number: 2070/181
Revision: B Scale: As noted @ A3 Date: 24.10.25