




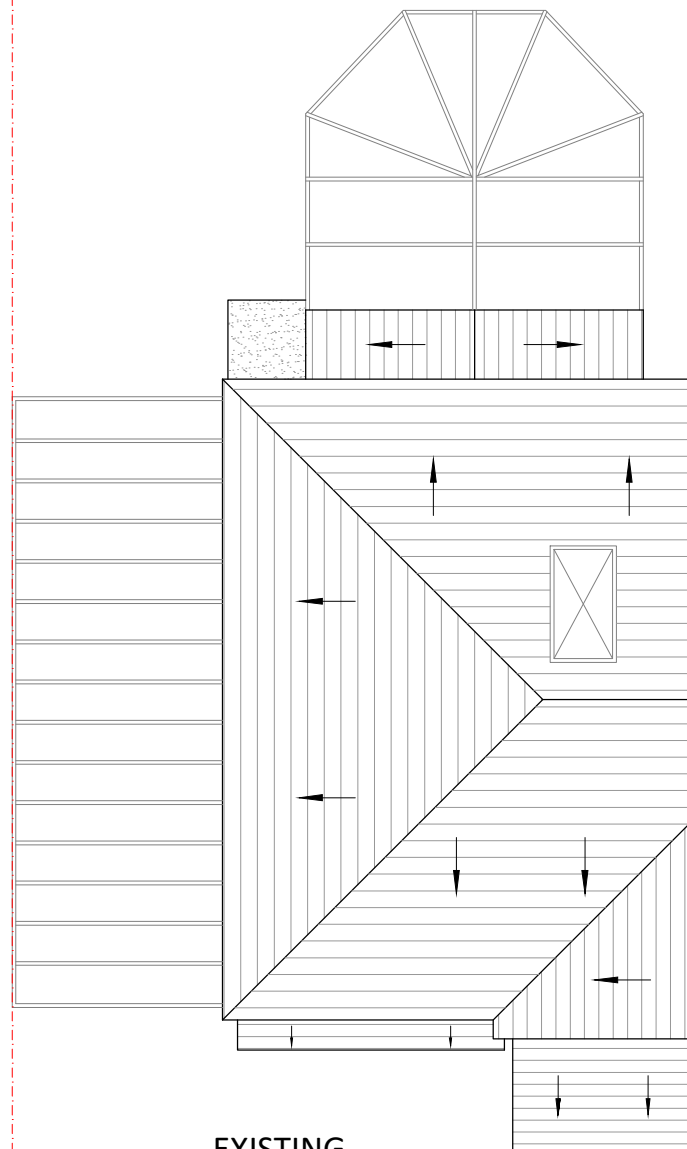

EXISTING  
ROOF PLAN

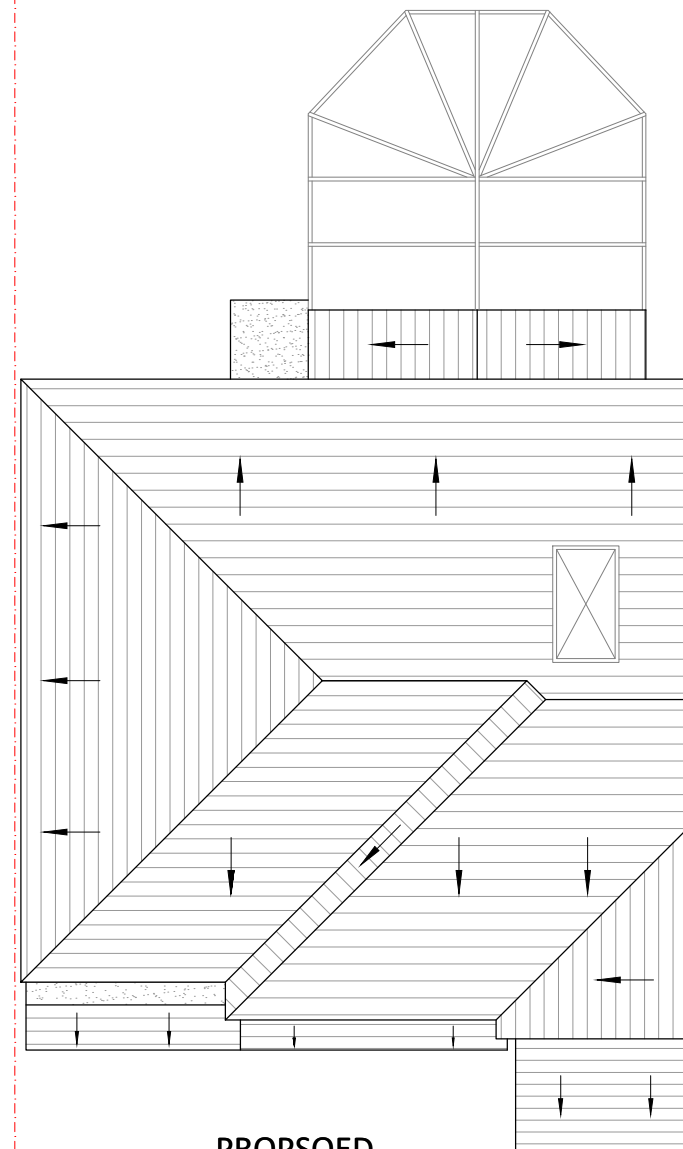

PROPSOED  
ROOF PLAN

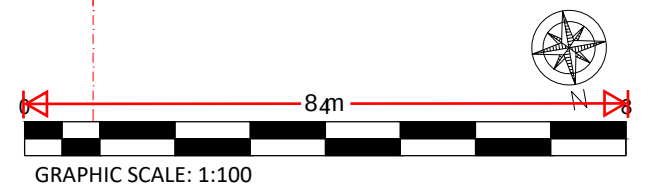

GRAPHIC SCALE: 1:100

| NO | Description                             | Date      | Project Name                                   |  |  | Client         | REF             | REV            |
|----|-----------------------------------------|-----------|------------------------------------------------|--|--|----------------|-----------------|----------------|
| .  |                                         | 13.08.25  | 21 Darenth Drive<br>GRAVESEND<br>DA12 4TA      |  |  |                |                 | A              |
| A  | amendment to front roof slope of garage | 6/11/2025 | Sheet Title :<br>Existing & Proposed Roof Plan |  |  | Date: 13/08/25 | Sheet number 03 | Scale 1:100@A3 |
|    |                                         |           |                                                |  |  | Drawn by: MMK  | Sanaa Designs   |                |
|    |                                         |           |                                                |  |  | Checked by: TK |                 |                |
|    |                                         |           |                                                |  |  |                |                 |                |