




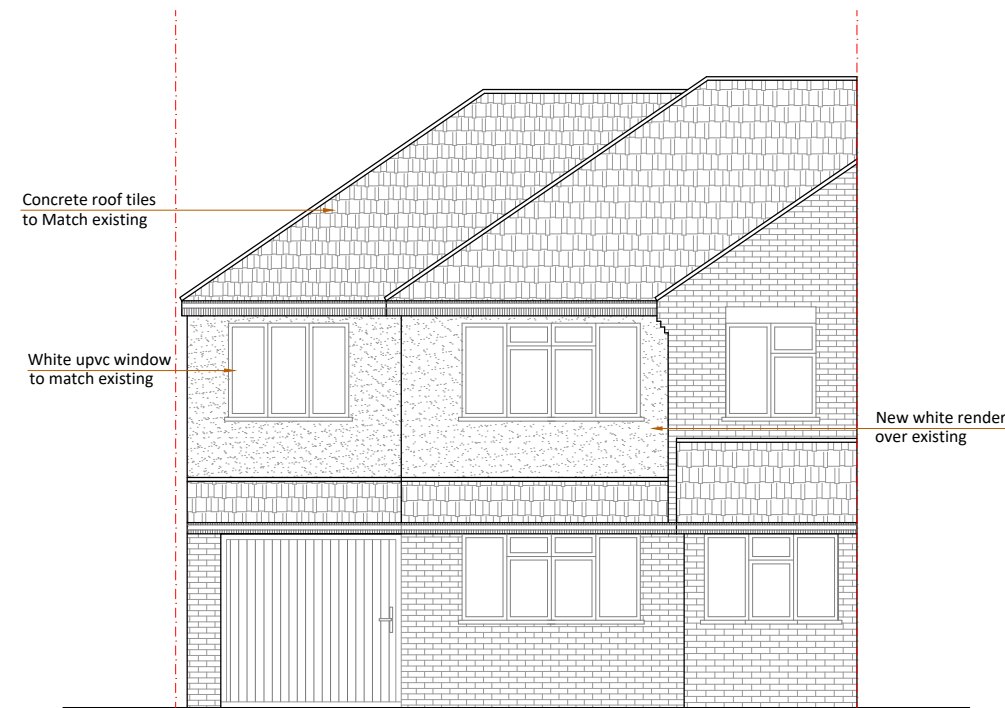

PROPOSED
FRONT ELEVATION

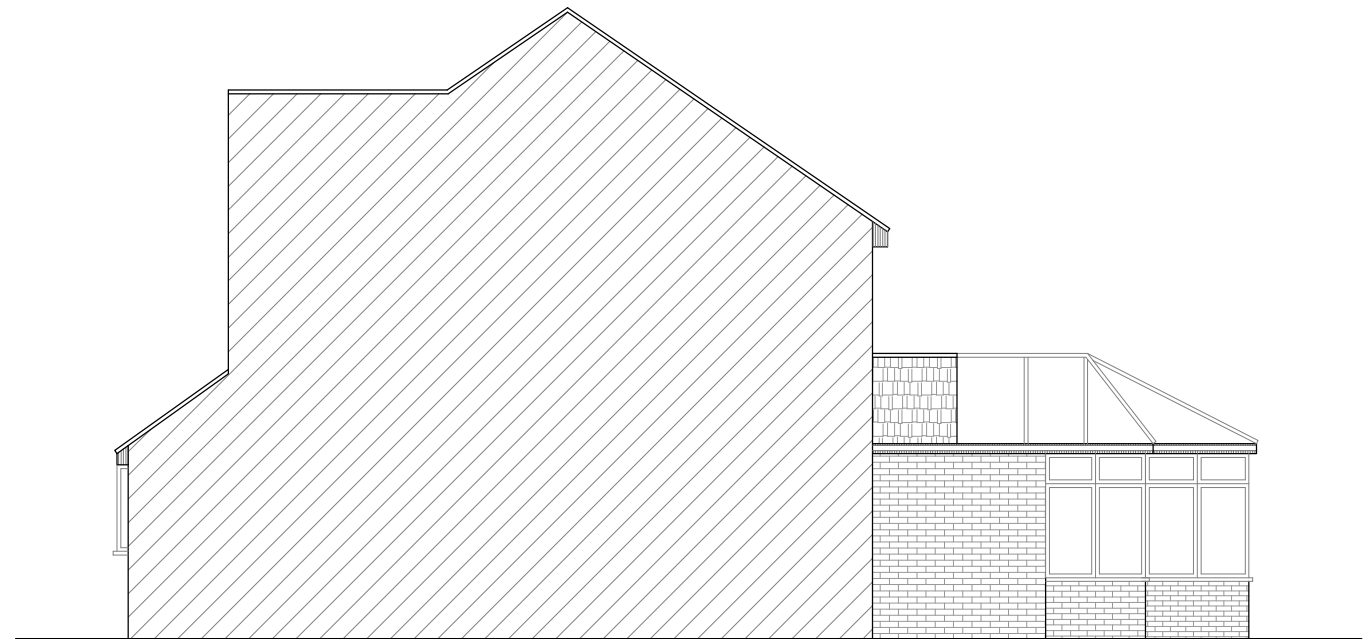

SIDE ELEVATION-1
(NO CHANGE PROPOSED)

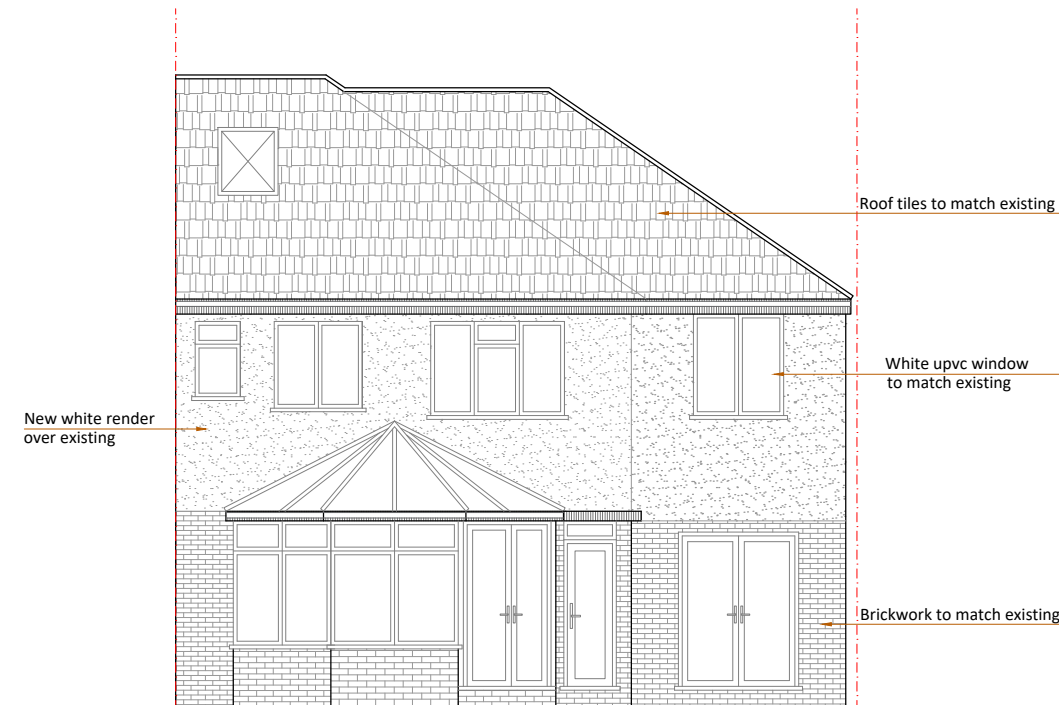

PROPOSED
REAR ELEVATION



PROPOSED SIDE
ELEVATION-2



GRAPHIC SCALE: 1:100

NO	Description	Date	Project Name	Client	REF	REV
A	Amendment to front elevation	06/11/2025	21 Darenth Drive GRAVESEND DA12 4TA			A
			Sheet Title :	Date: 06/11/25	Sheet number 05	Scale 1:100@A3
			Proposed Elevations	Drawn by: MMK	Sanaa Designs	
				Checked by TK		