


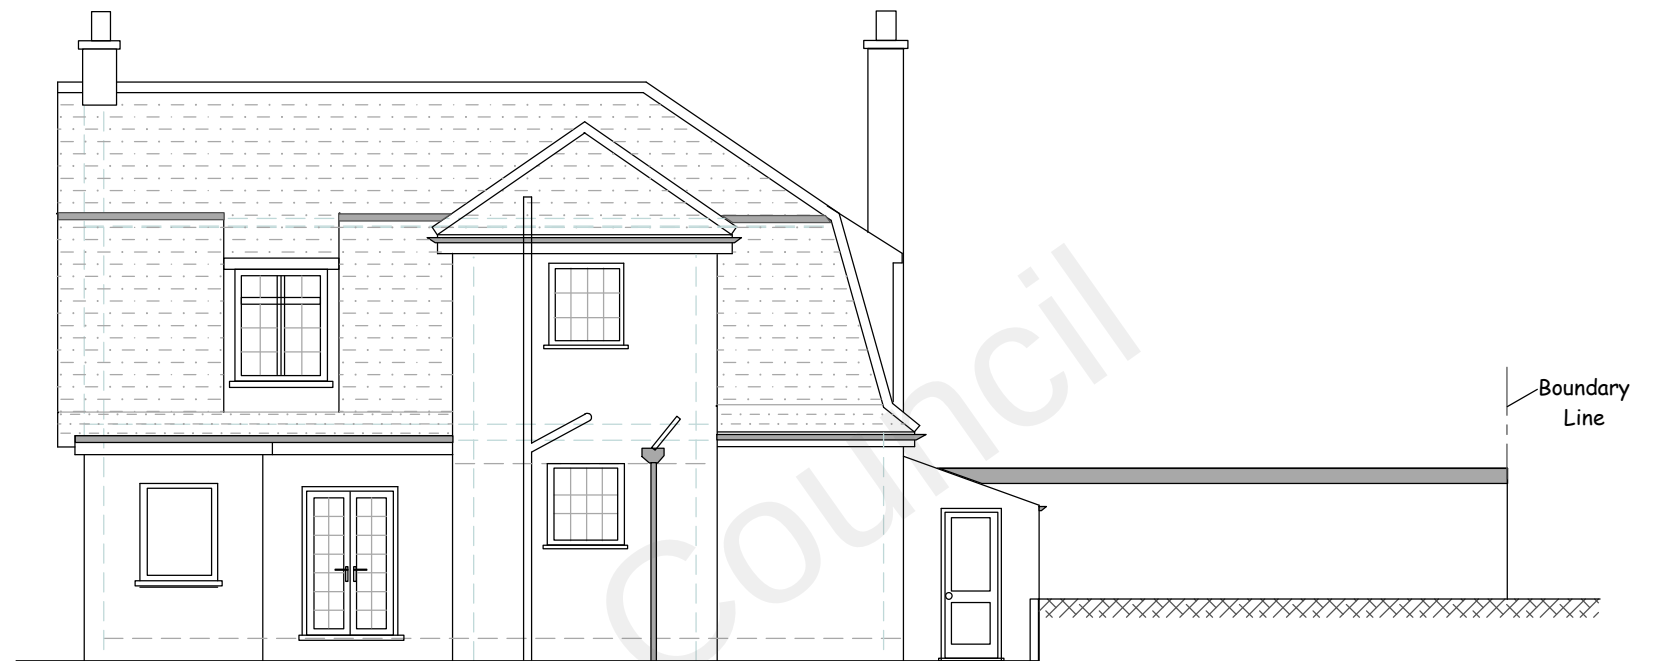

EXISTING SIDE ELEVATION 1



EXISTING REAR ELEVATION




PROPOSED SIDE ELEVATION 1

Obscured Glass
- openable above
2.1m height.



PROPOSED REAR ELEVATION

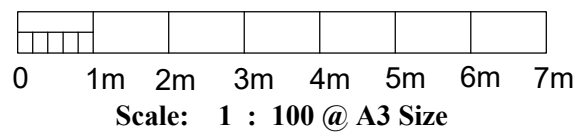

See Drg. Nos:
No.11 (Rev.A) for PLANS
No.13 (Rev.A) for ELEVATIONS 2
No.14 (Rev.A) for Location Plan
No.15 (Rev.A) for Block Plan

NOTE:
Extension Foundations and Roof Gutter
not to encroach into neighbour's land.

Extension Materials to match in appearance
to the existing external house materials.

PROPOSED SIDE SINGLE STOREY
EXTENSIONS

at
14 Istead Rise, DA13 9JF
Client: Mr Anthony Tomkins

Scale: 1 : 100

Date: Apr. 2022

EXISTING & PROPOSED ELEVATIONS 1

Drawing No. AT - 14 - 12 (A)