




KEY TO MATERIALS	
①	Plain tiles
②	Facing brickwork
③	Aluminium & timber double glazed windows & doors
④	White uPVC double glazed windows & doors
⑤	Vertical plain tiles


Front Elevation
As Existing

Scale 1:100

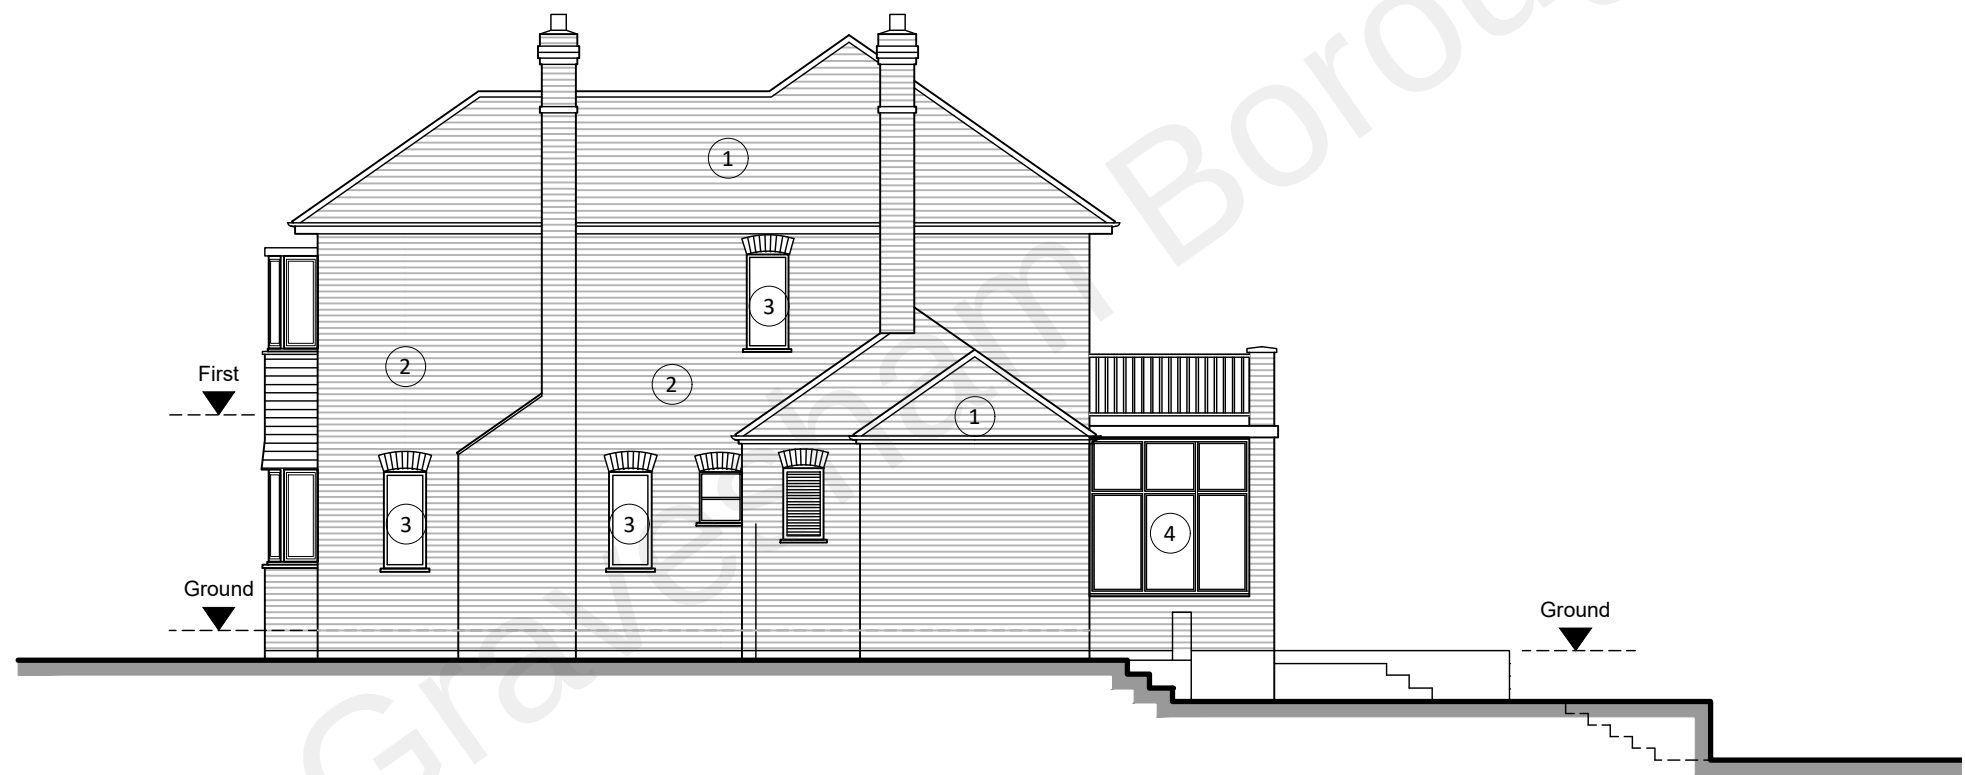

Side Elevation
As Existing

Scale 1:100

 

F O R A P P R O V A L

CLIENT Mr & Mrs Molloy	PROJECT High Ridge Pear Tree Lane Shorne Kent DA12 3JU	DRAWN SP	DATE April 2021	SCALE 1:100	DWG SIZE A3
WORK STAGE Planning	DRAWING Front & Side Elevations - As Existing	DRAWING NO. SP-480-P-20-03	REVISION.		