






FRONT/NW ELEVATION

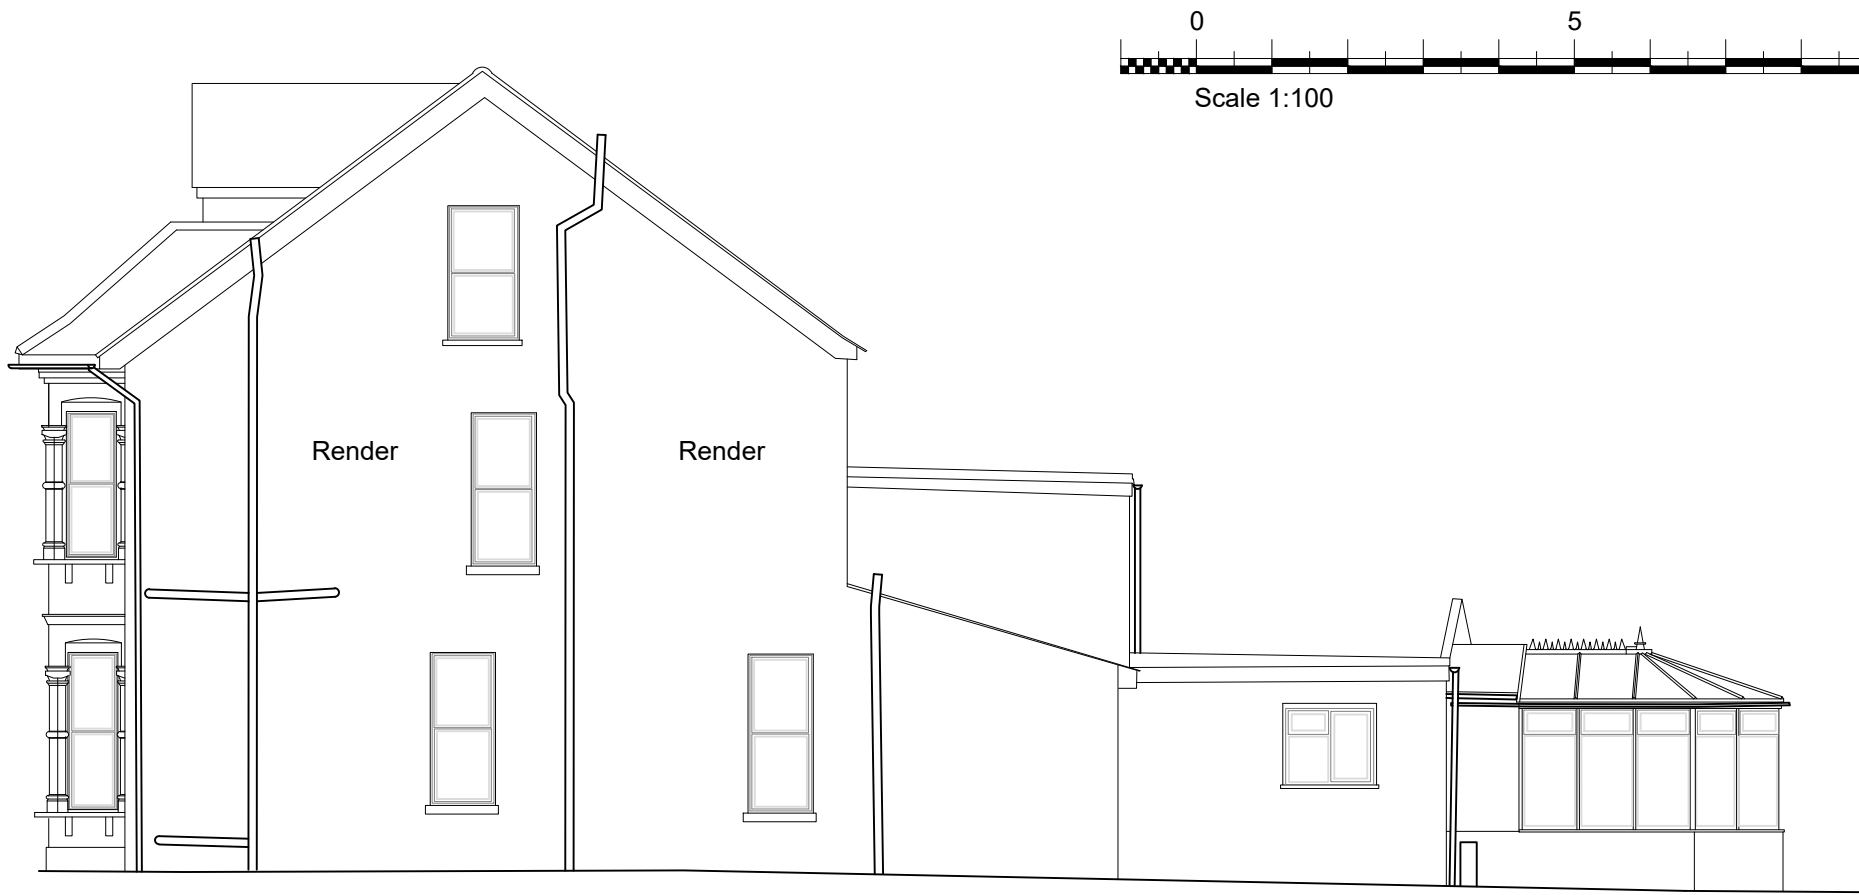


SIDE/SW ELEVATION

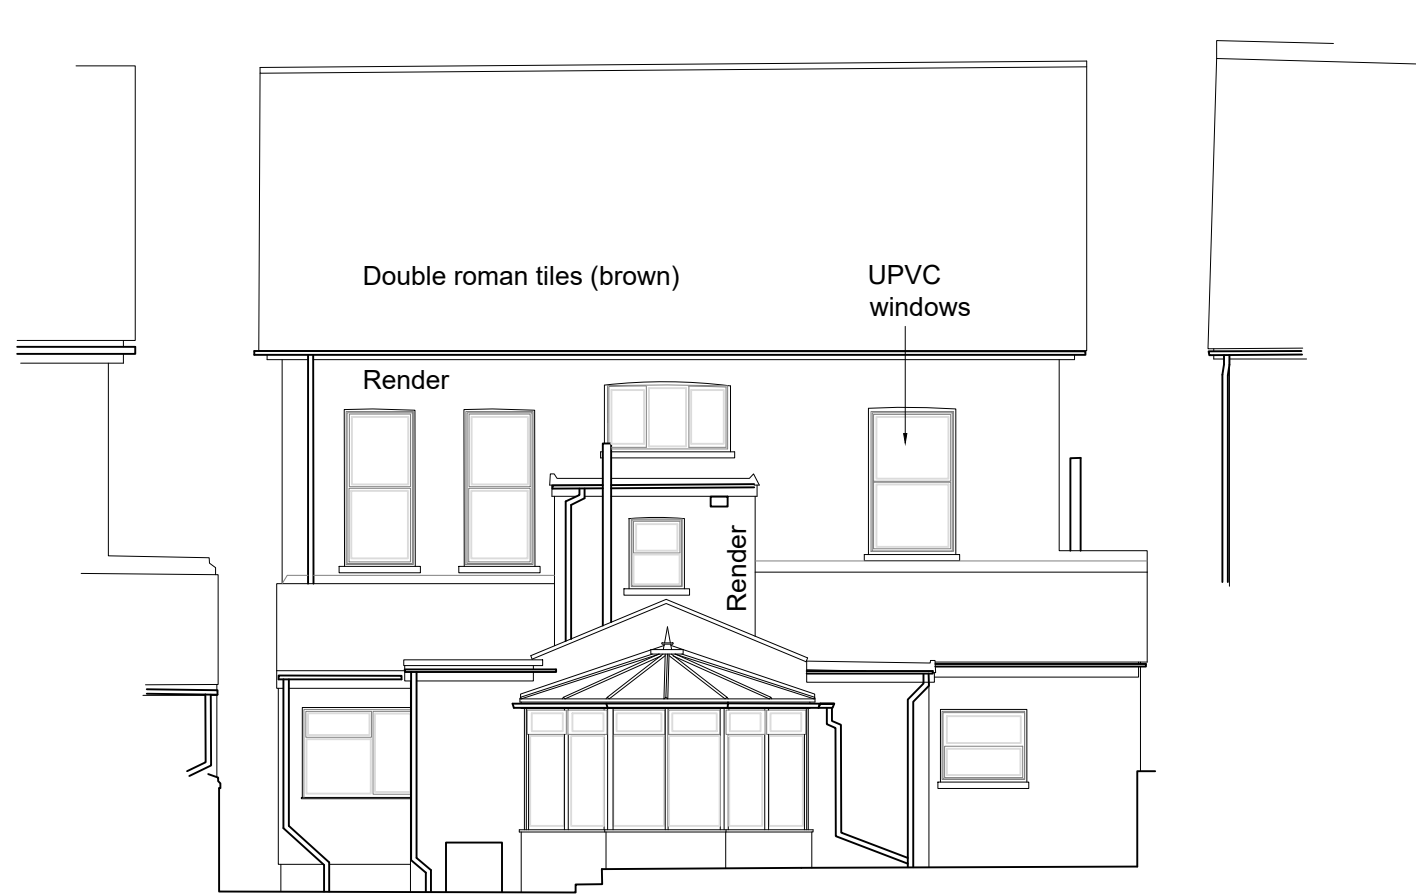


REAR ELEVATION

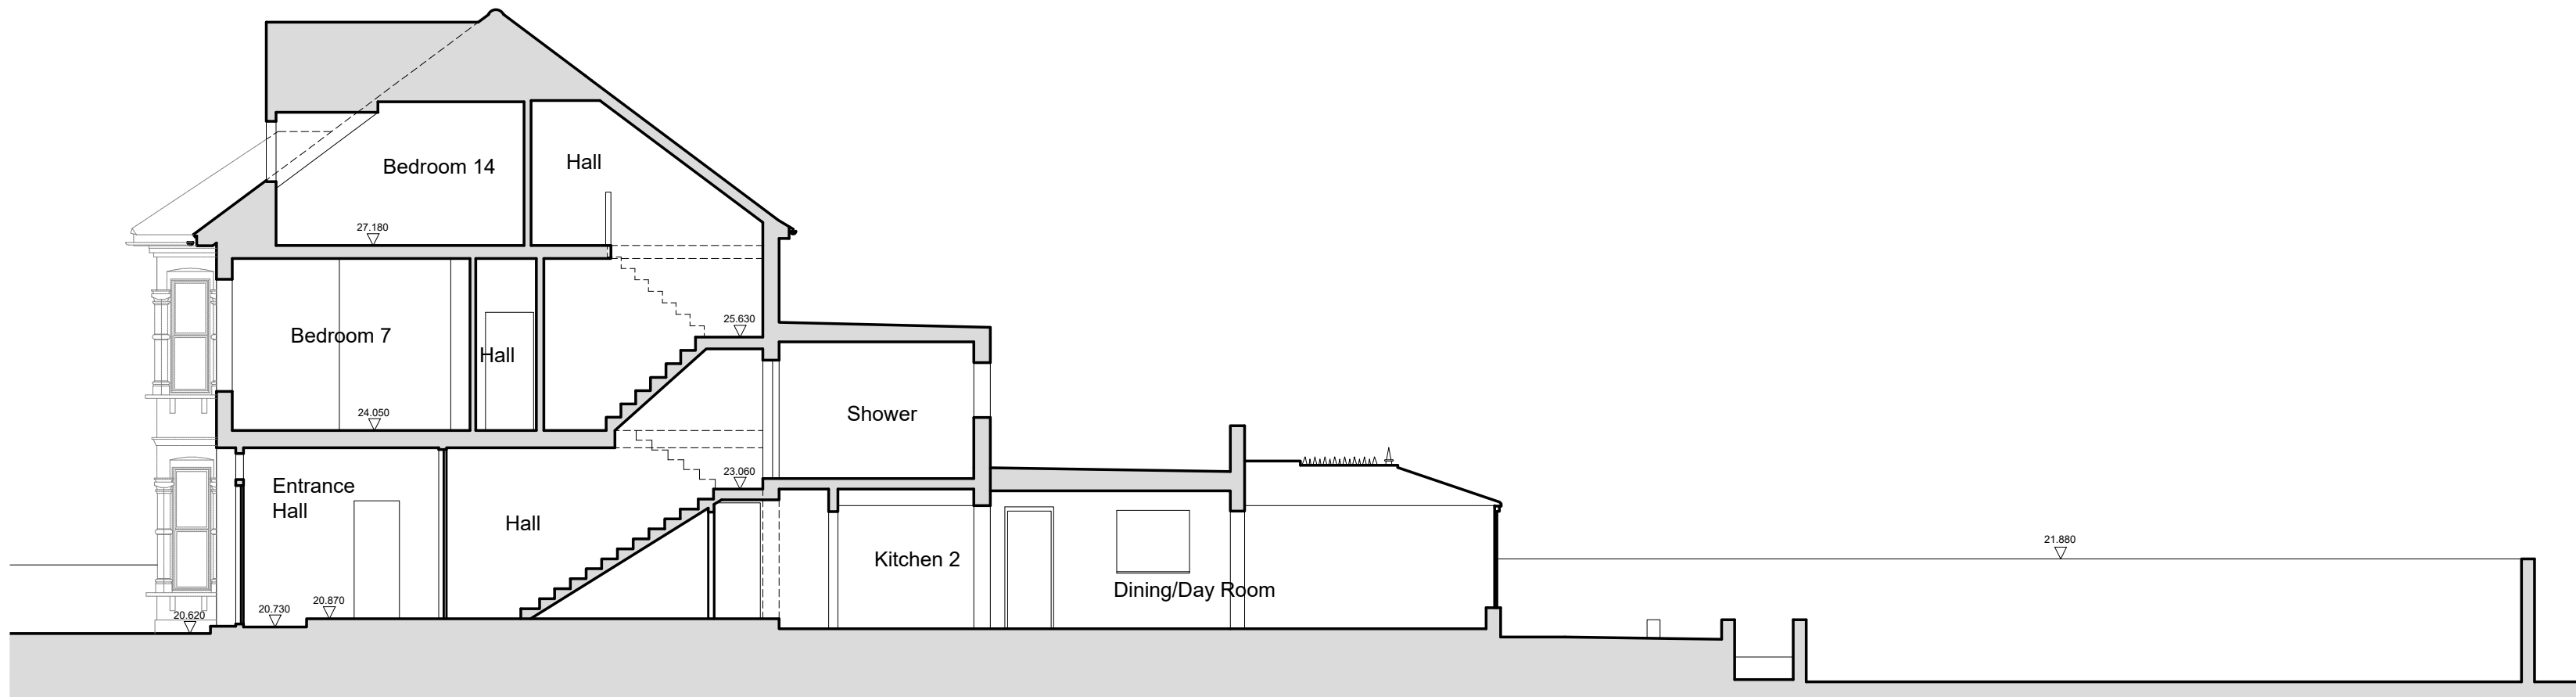


SECTION A-A

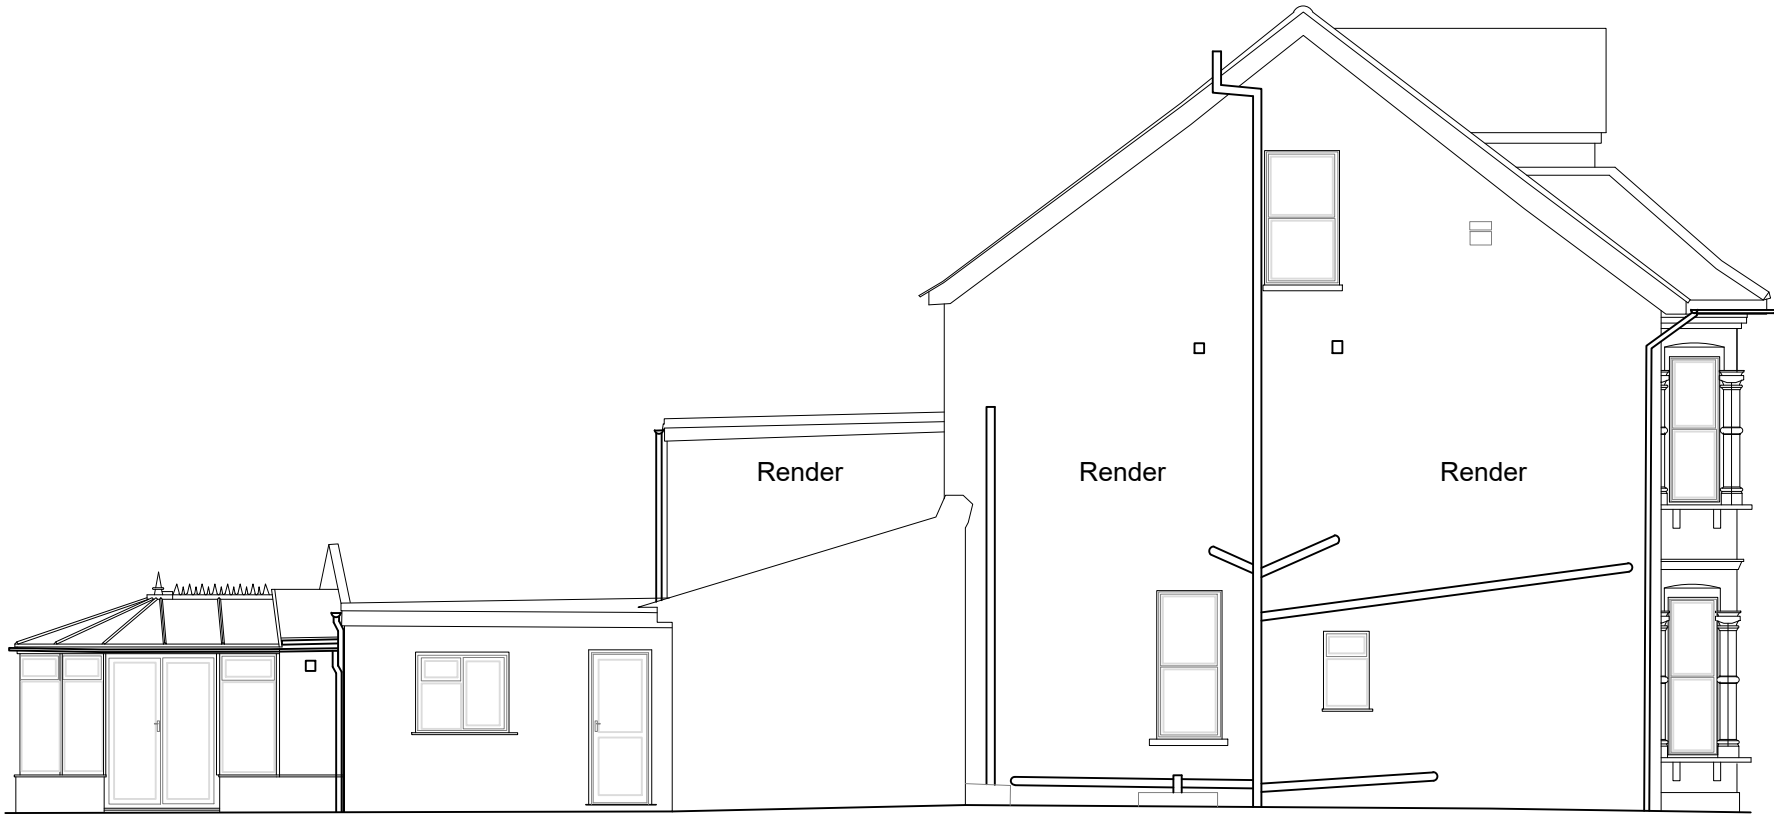


SIDE / NE ELEVATION

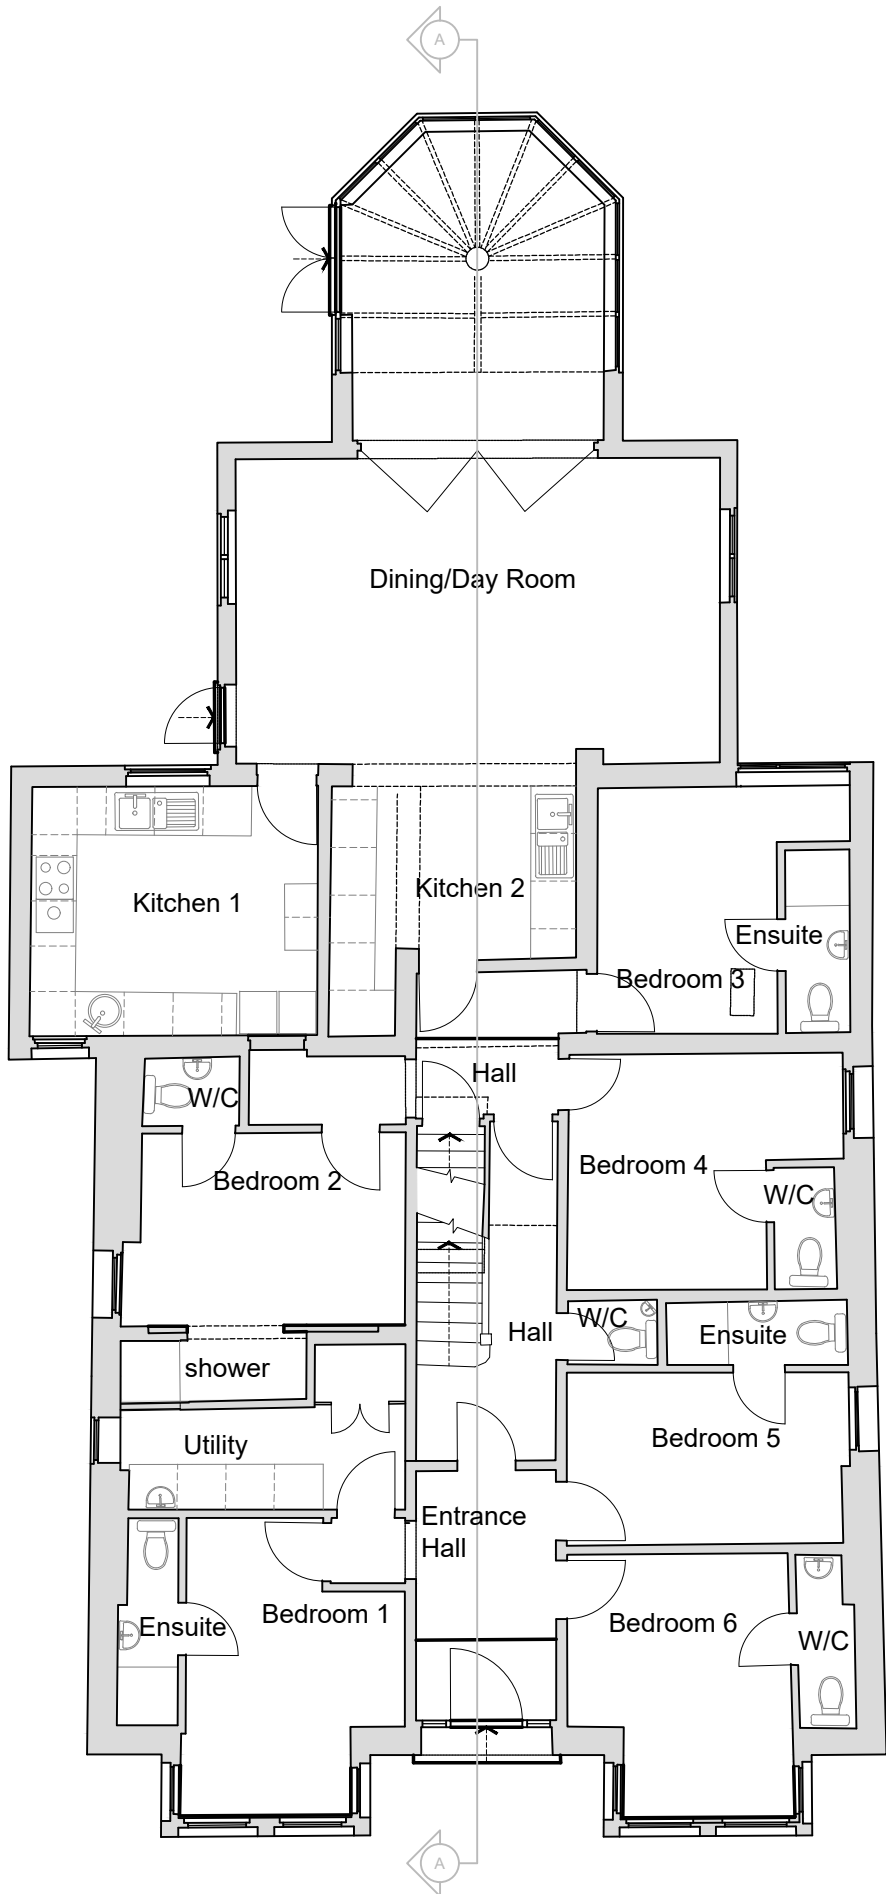


EX - GROUND FLOOR PLAN

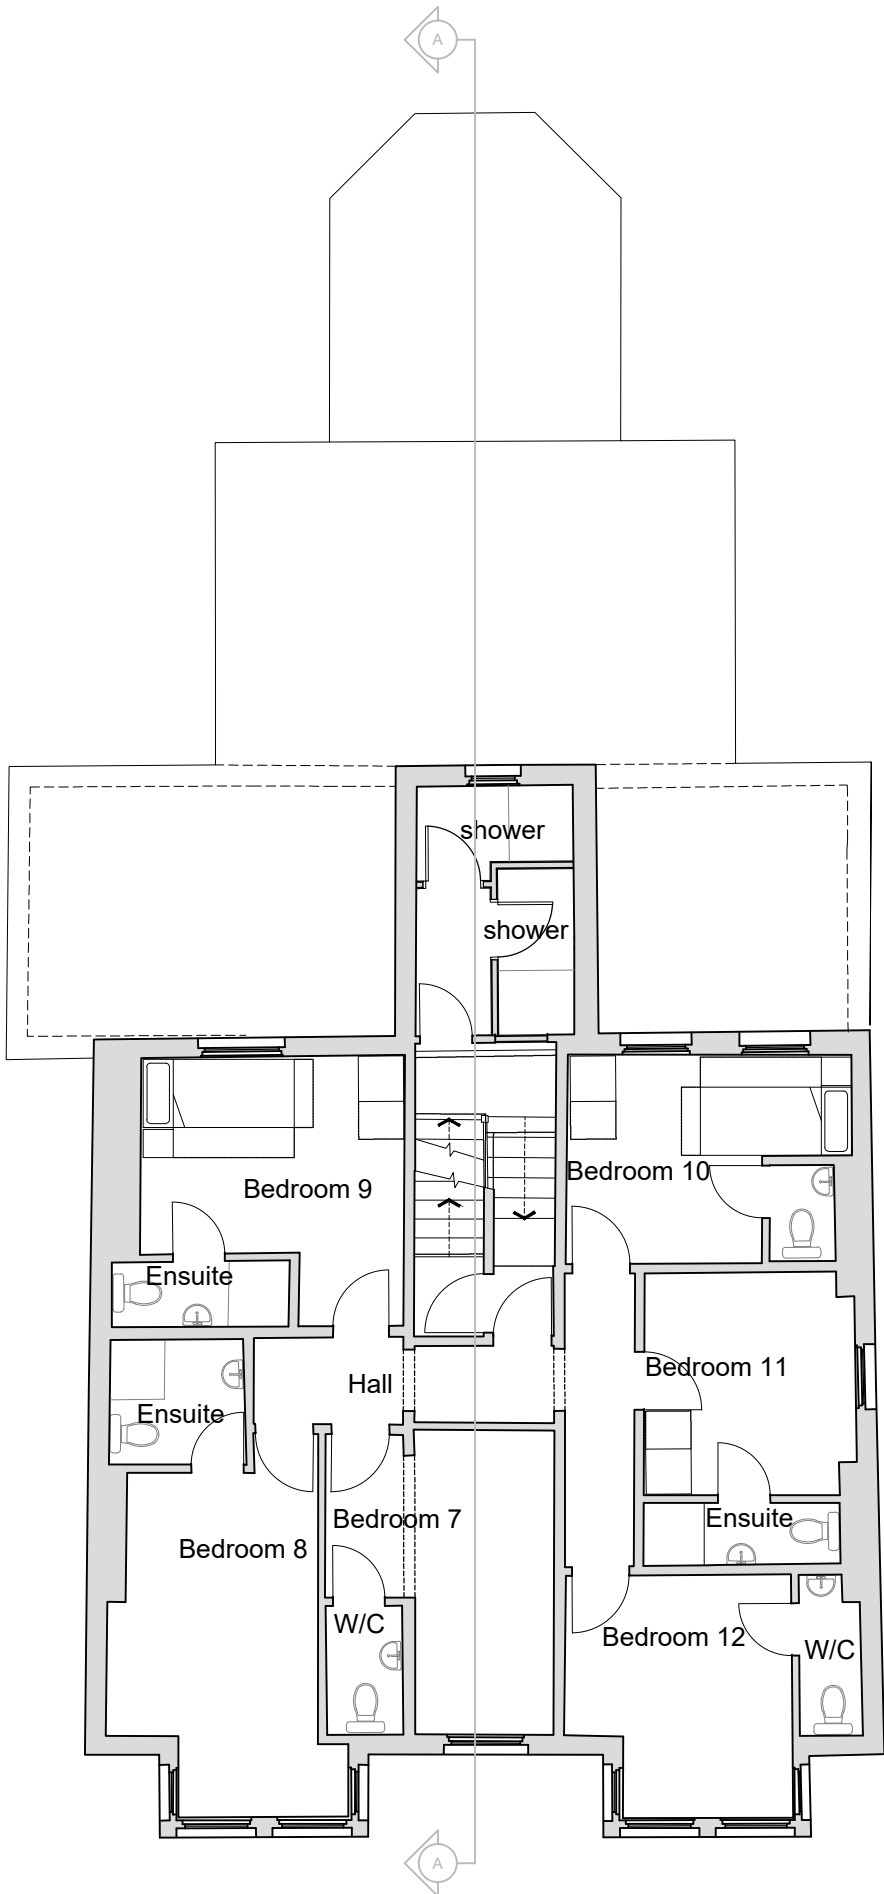


EX - FIRST FLOOR PLAN

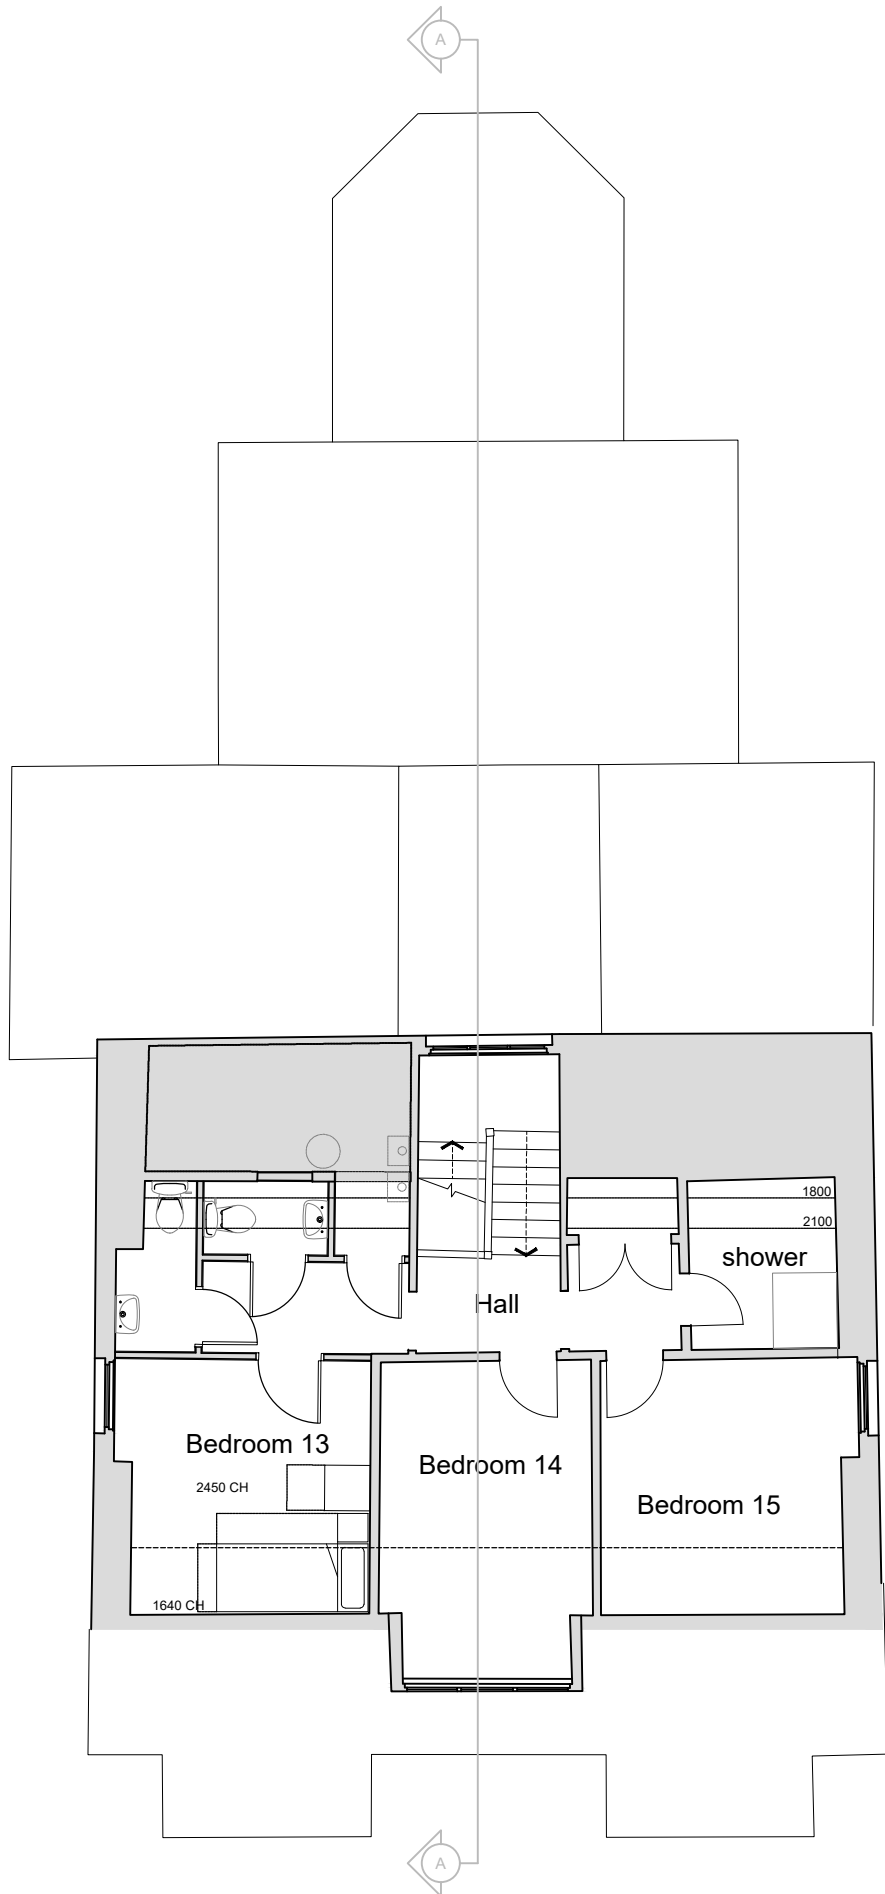

EX - SECOND FLOOR PLAN

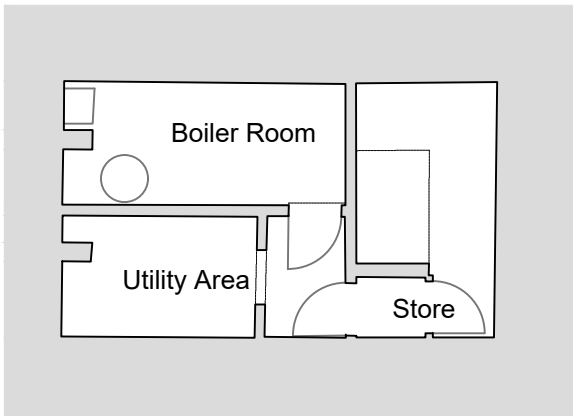

BASEMENT PLAN

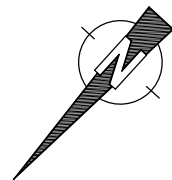

NOTES

Rev.	Date	By	Notes
Copyright Clay Architecture Ltd All dimensions are to be verified by the contractor before commencing works			
Project Edmund Rice House, 56 Pelham Rd, Gravesend DA11 0H Proposed HMO			
Client Sisters of Mercy			
clay architecture Great Lines Studios, Marlborough Road, Gillingham, Kent ME7 5HB T: 01634 573 017 www.clayarchitecture.com E: design@clayarchitects.com			
Title PLANNING			Scale 1:100 @ A1 size
Existing Floor Plans & Elevations			Date 14/03/23
Drawing No. 5288/PL/110	Revision A	Drawn GEN	Authorised