






FRONT/NW ELEVATION

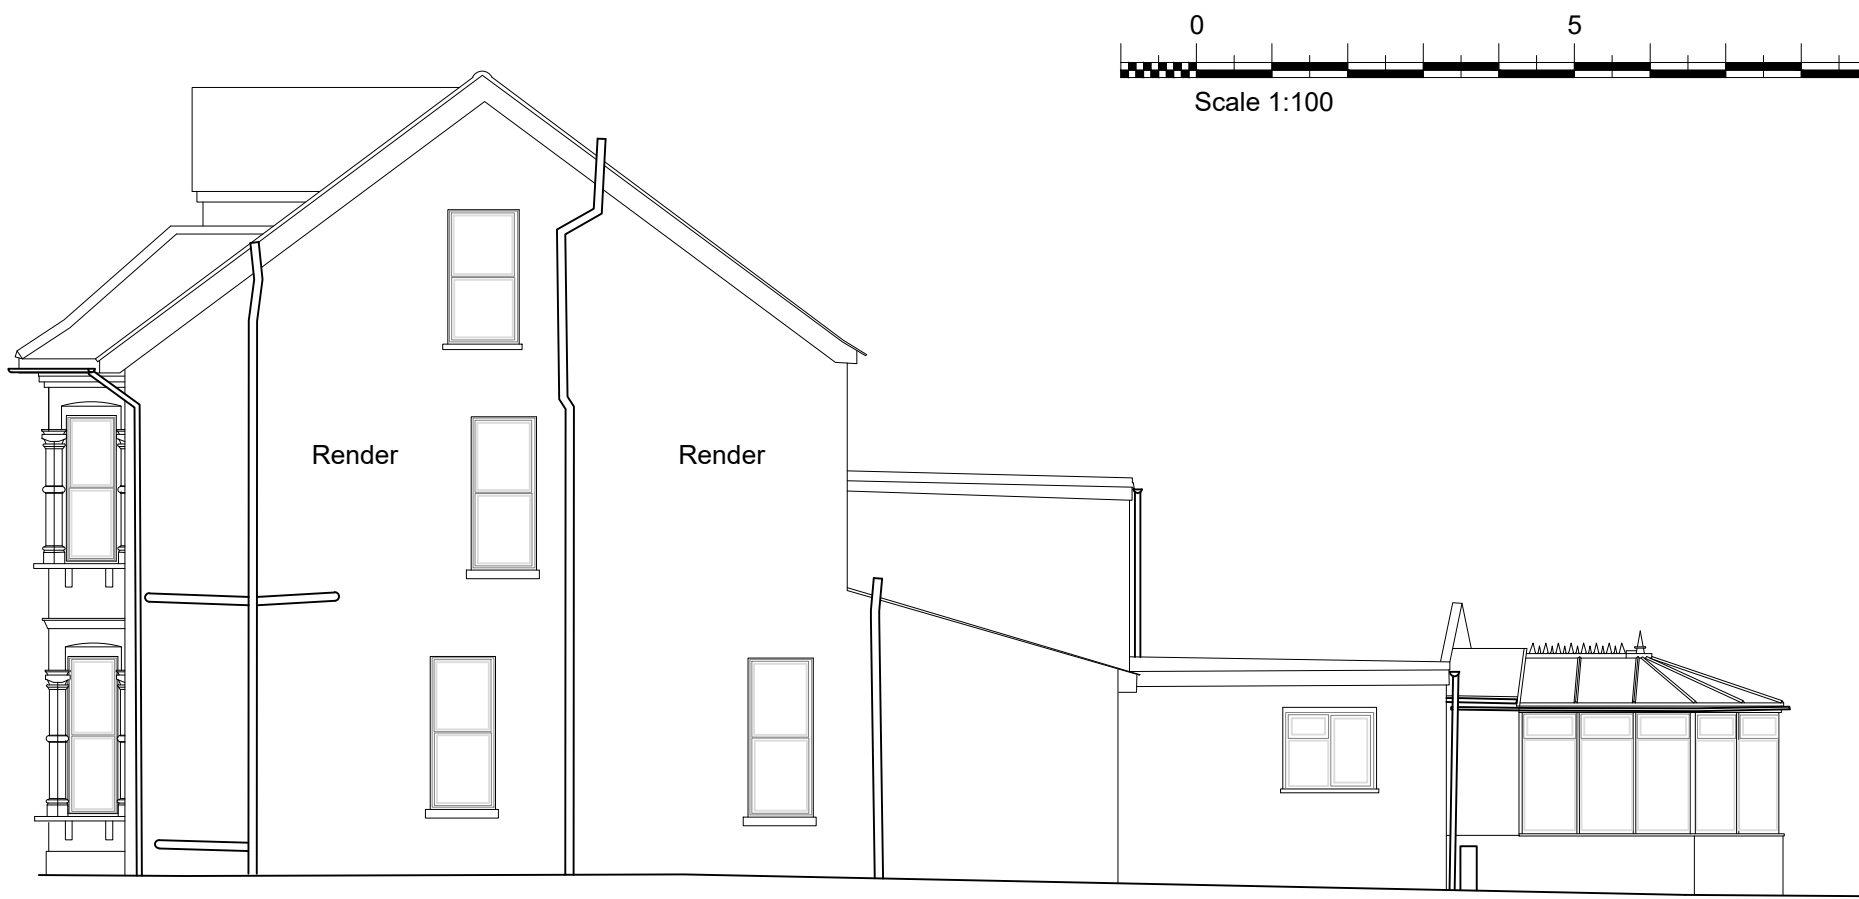


SIDE/SW ELEVATION

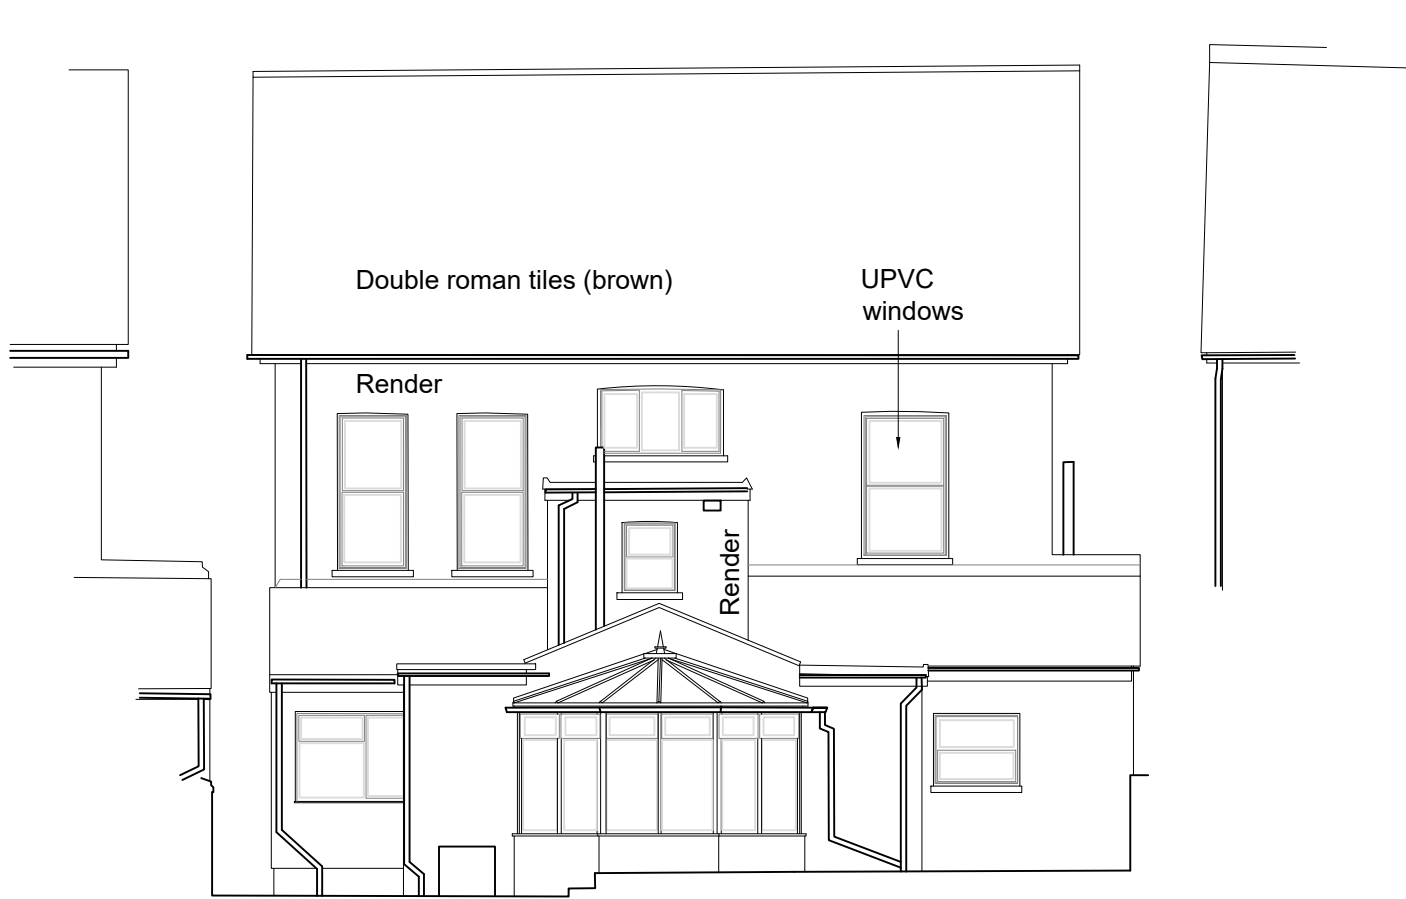


REAR ELEVATION

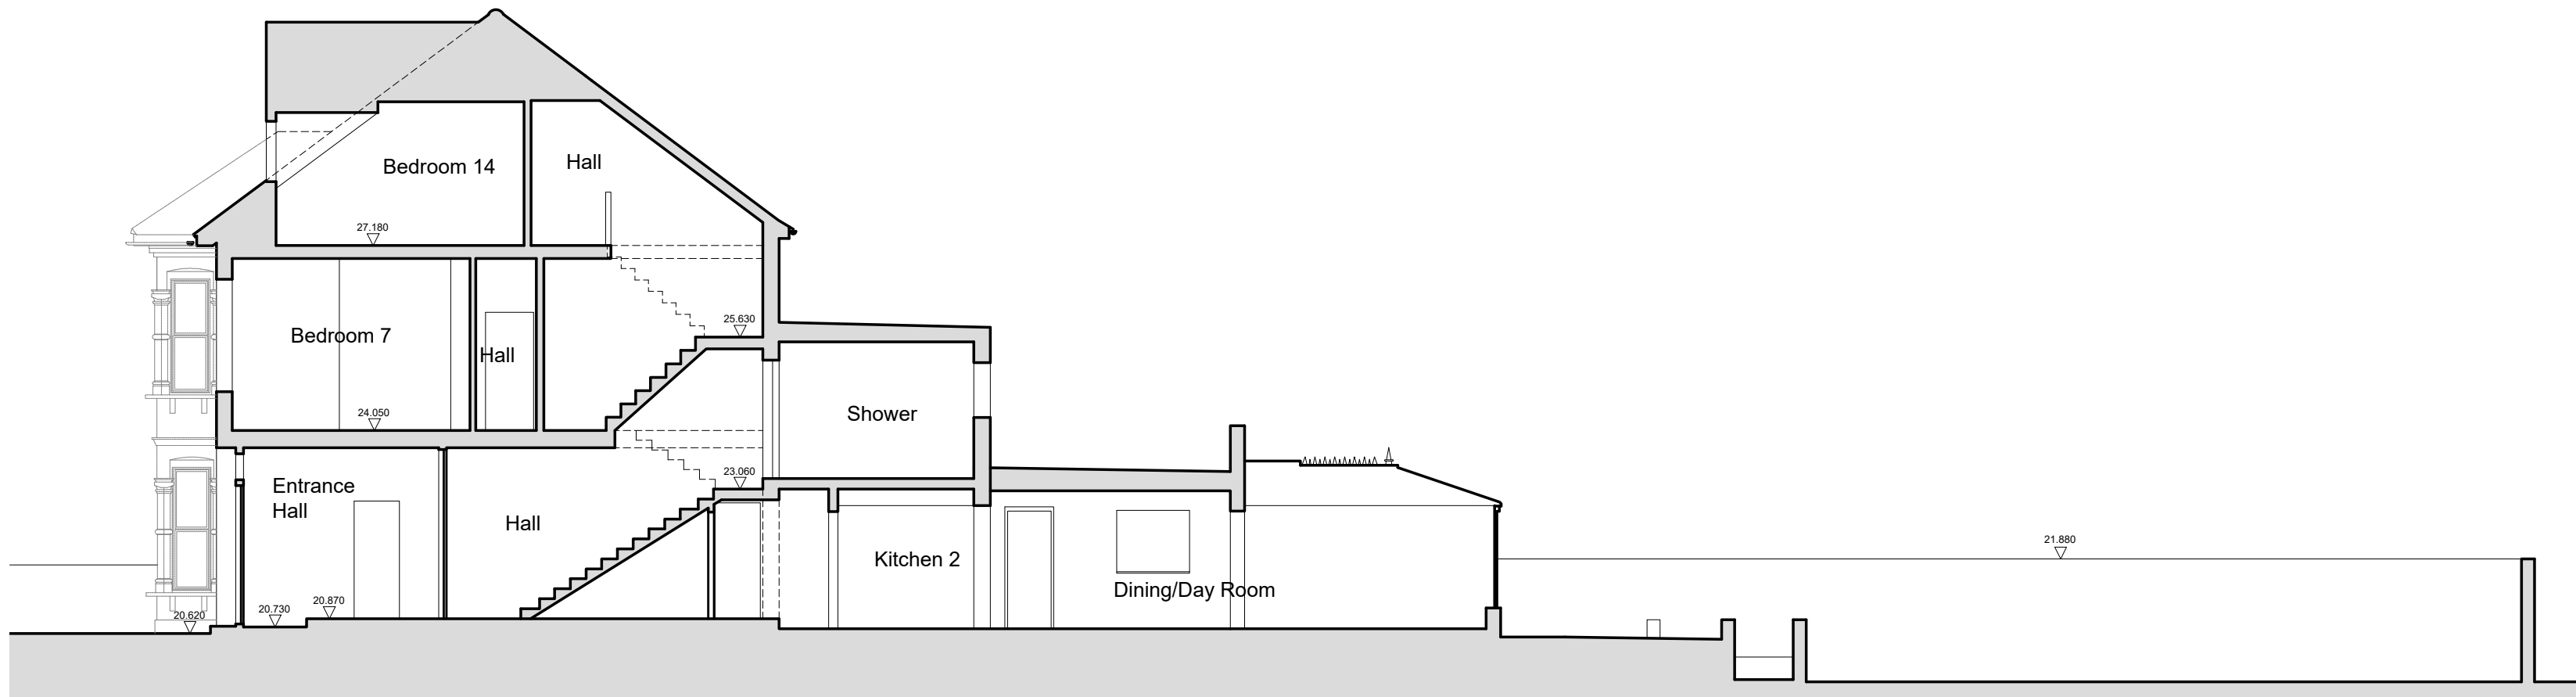


SECTION A-A

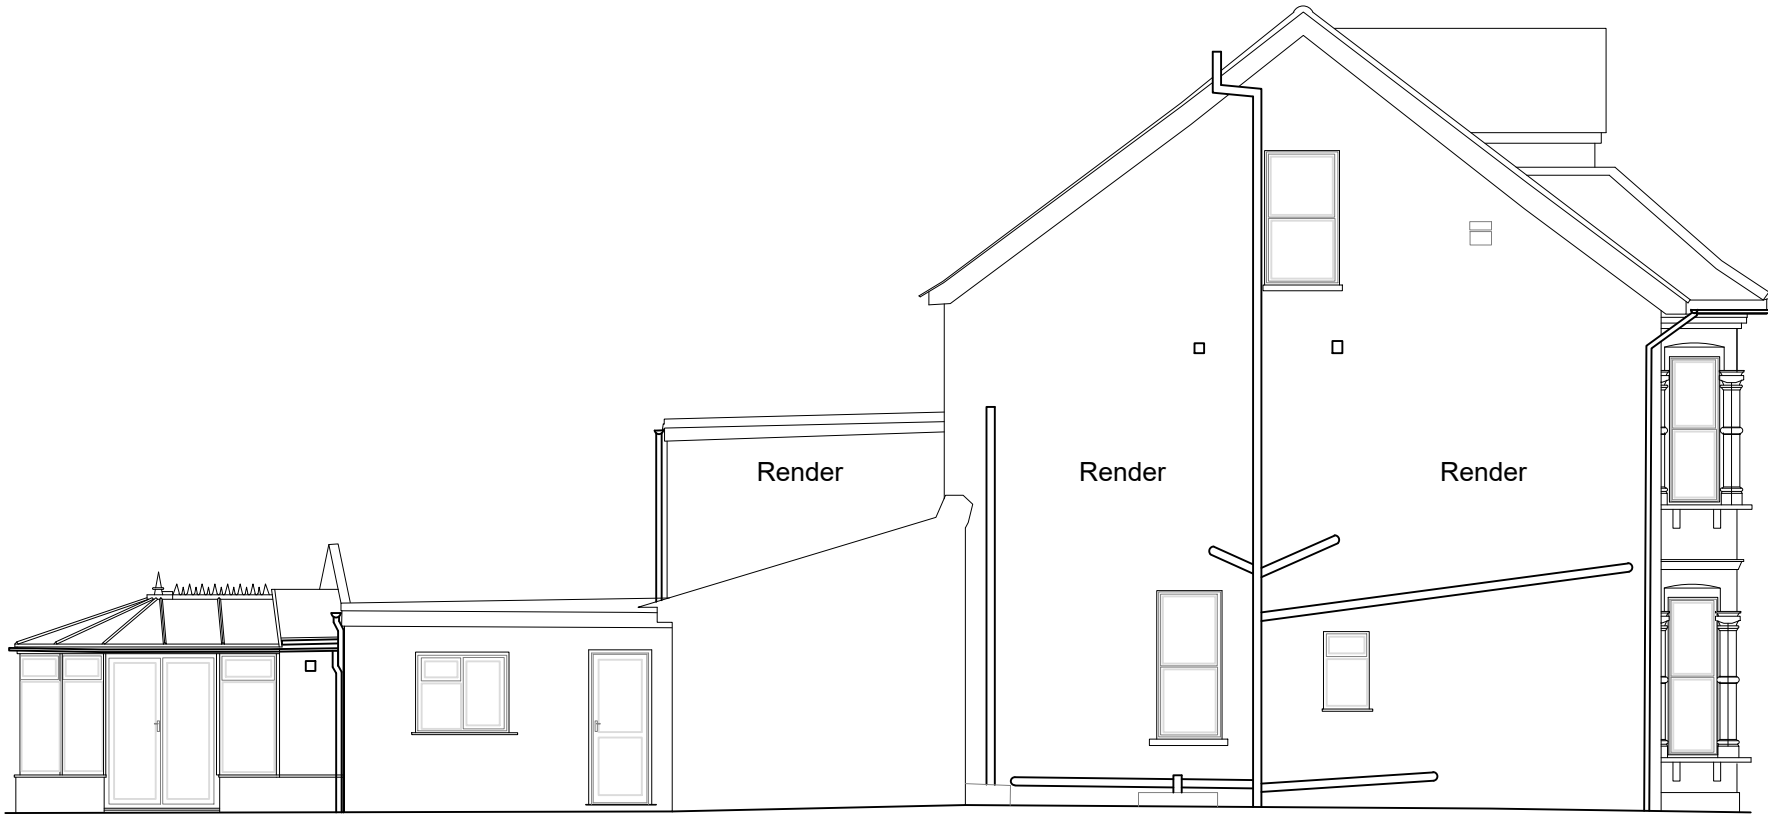


SIDE / NE ELEVATION

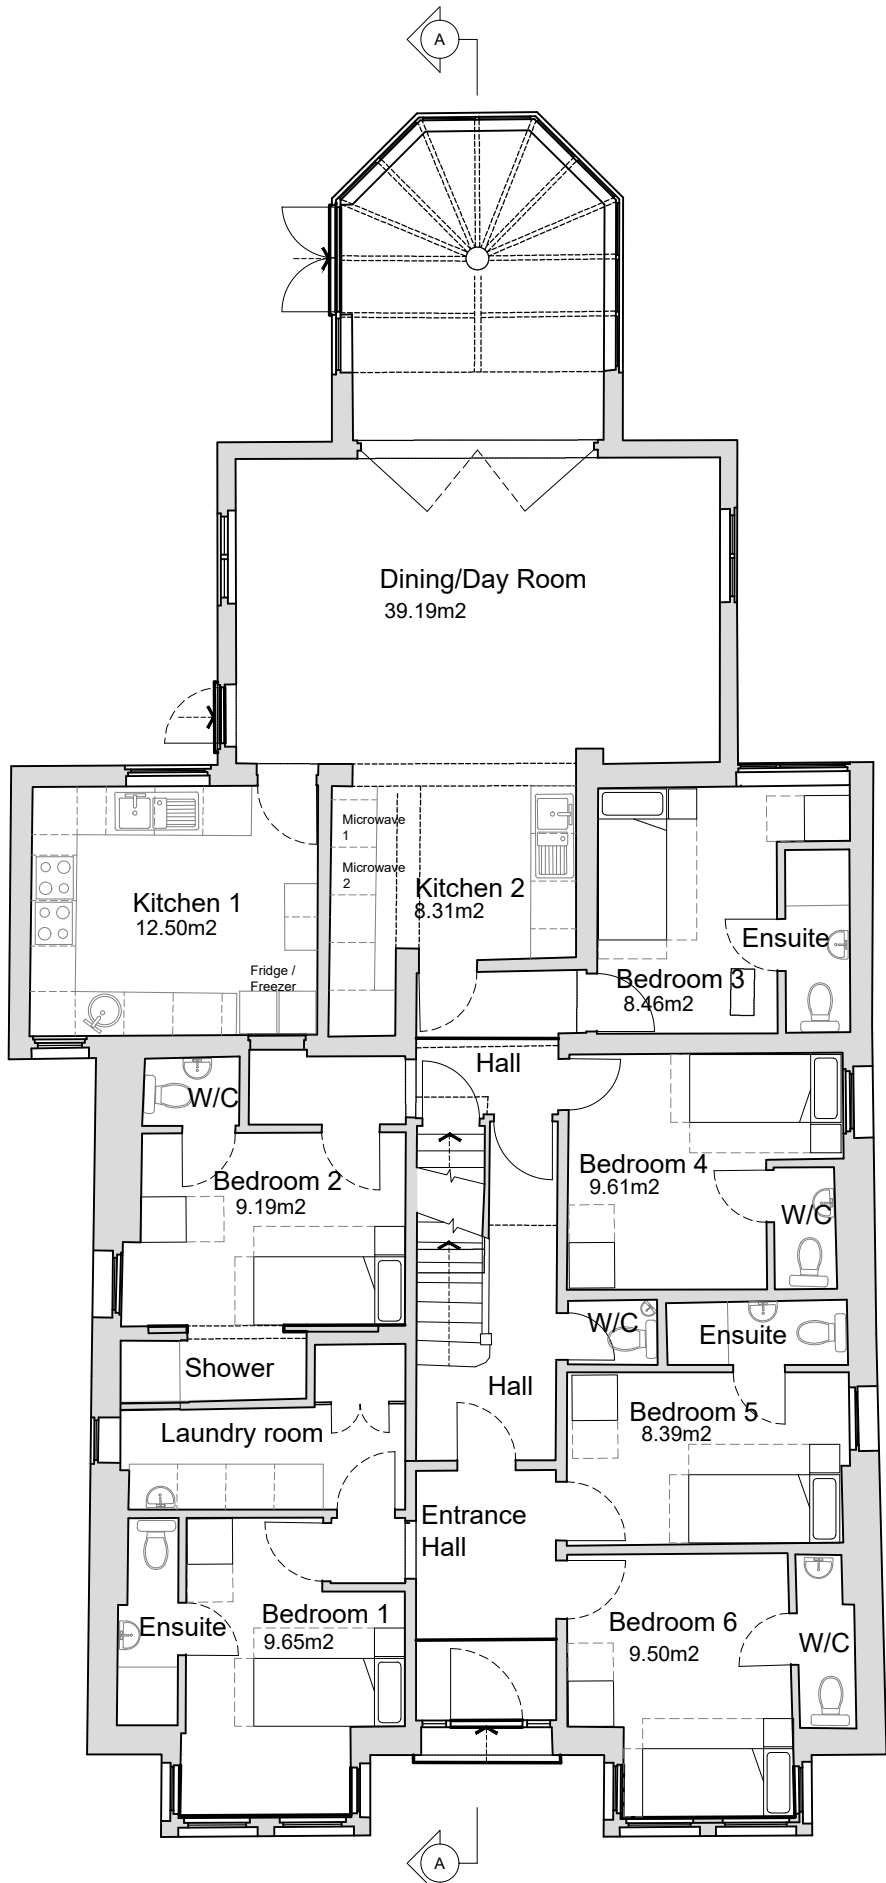


PR - GROUND FLOOR PLAN

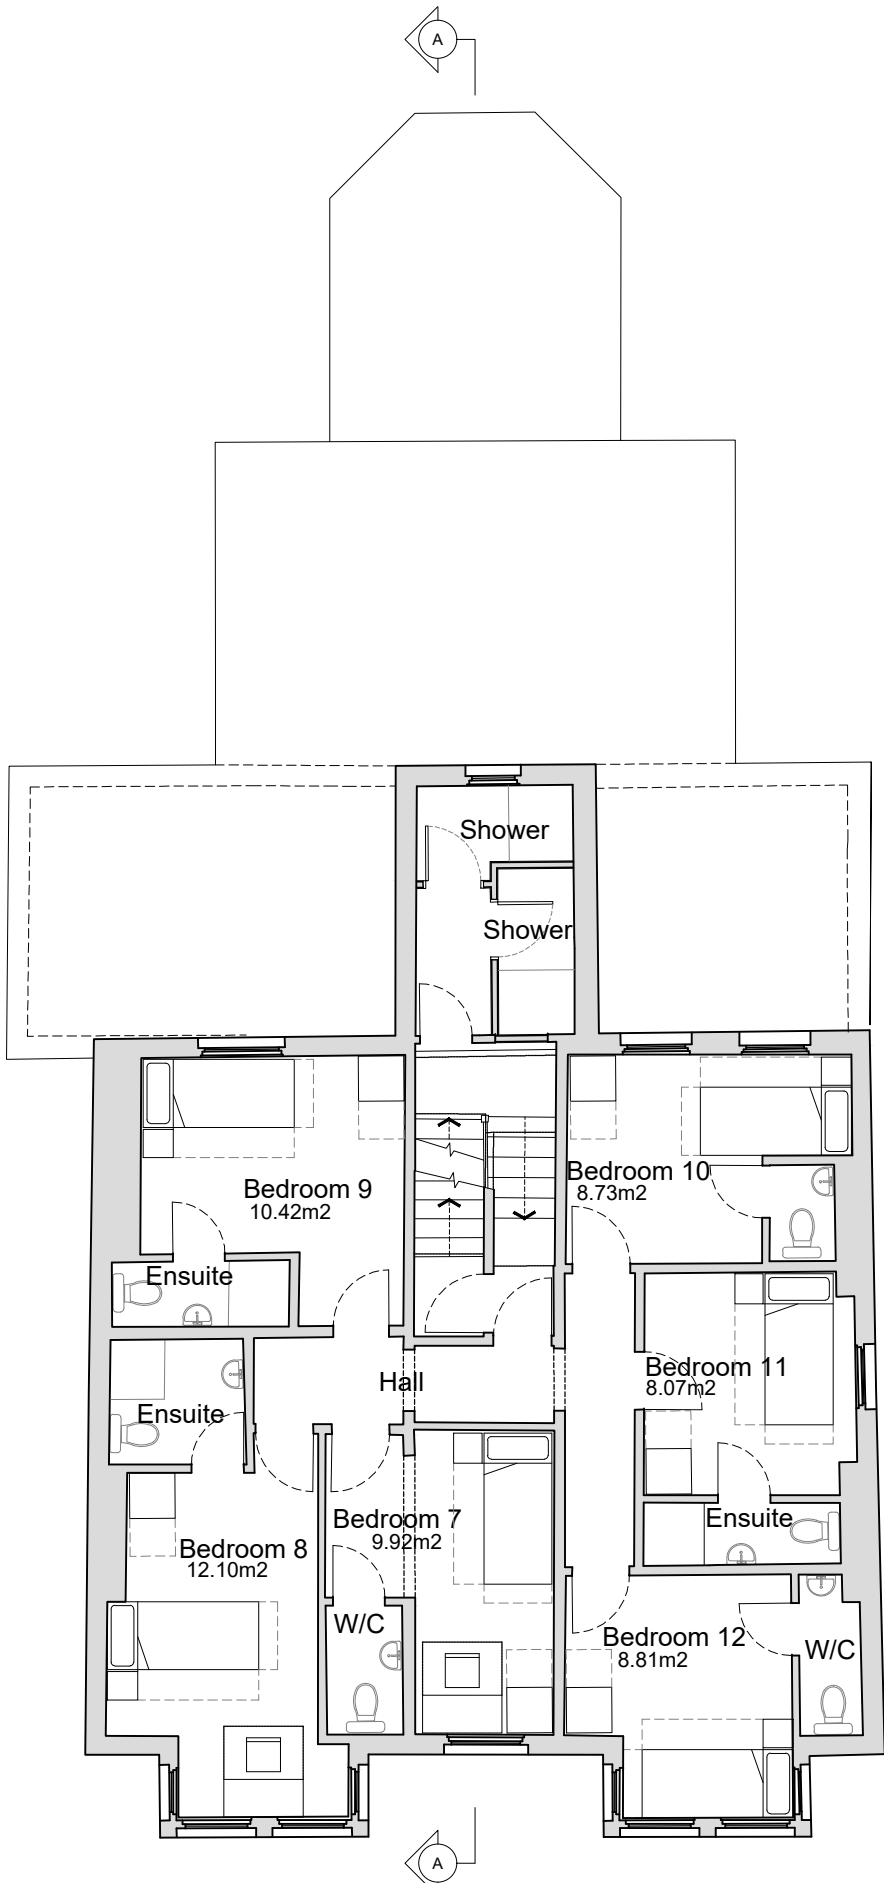



PR - FIRST FLOOR PLAN

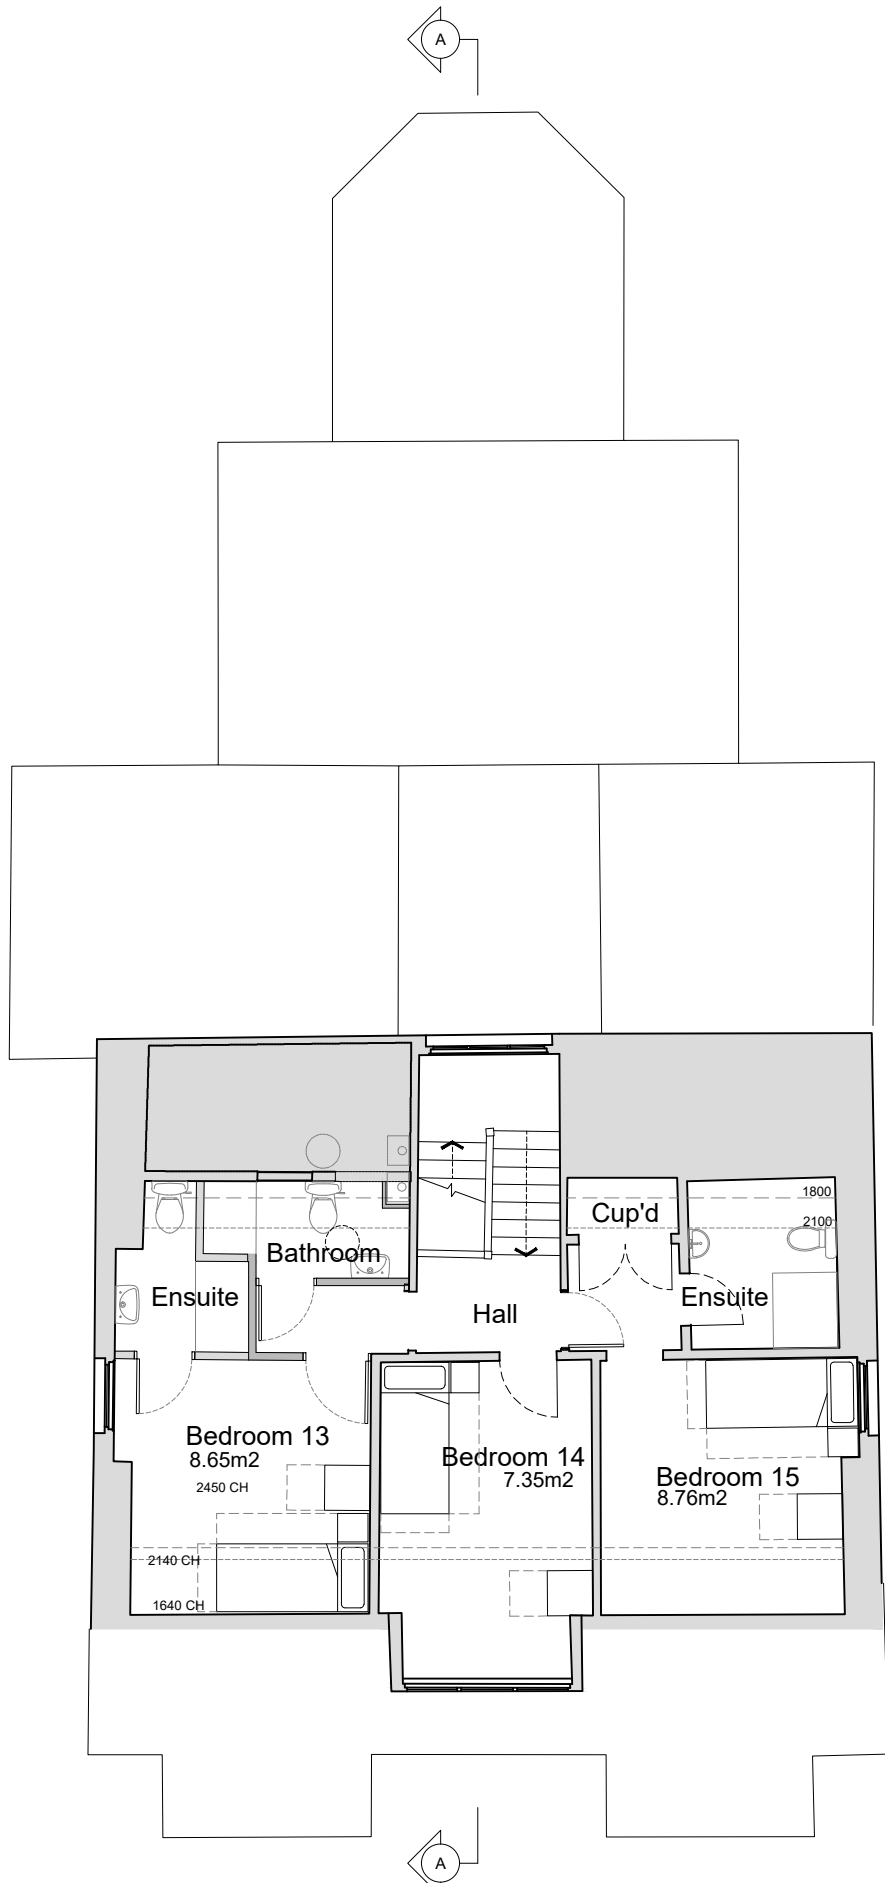

PR - SECOND FLOOR PLAN

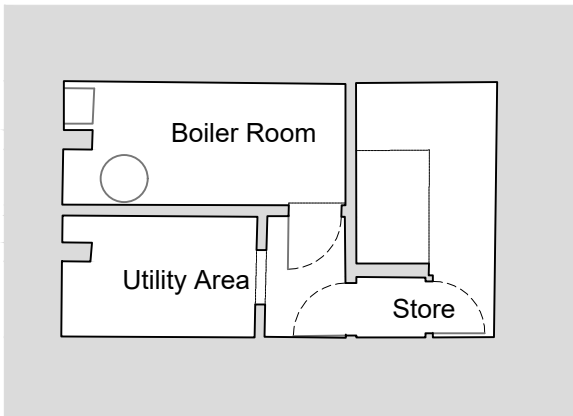

BASEMENT PLAN

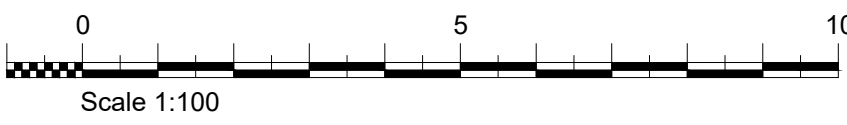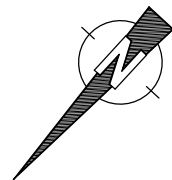

NOTES

clayarchitecture
FOR PLANNING
ISSUE DATE: 07/07/23

Rev. Date By Notes

Copyright Clay Architecture Ltd
All dimensions are to be verified by the contractor before commencing works

Project
Edmund Rice House, 56 Pelham Rd, Gravesend DA11 0H
Proposed HMO
Client
Sisters of Mercy

clayarchitecture
Great Lines Studios, Marlborough Road, Gillingham, Kent ME7 5HB
T: 01634 573 017
www.clayarchitecture.com
E: design@clayarchitects.com

Title	Scale
PLANNING	1:100
Proposed Floor Plans & Elevations	@ A1 size
Drawing No.	Date
5288/PL/120	14/03/23
Revision	Drawn
A	GEN
Authorised	