




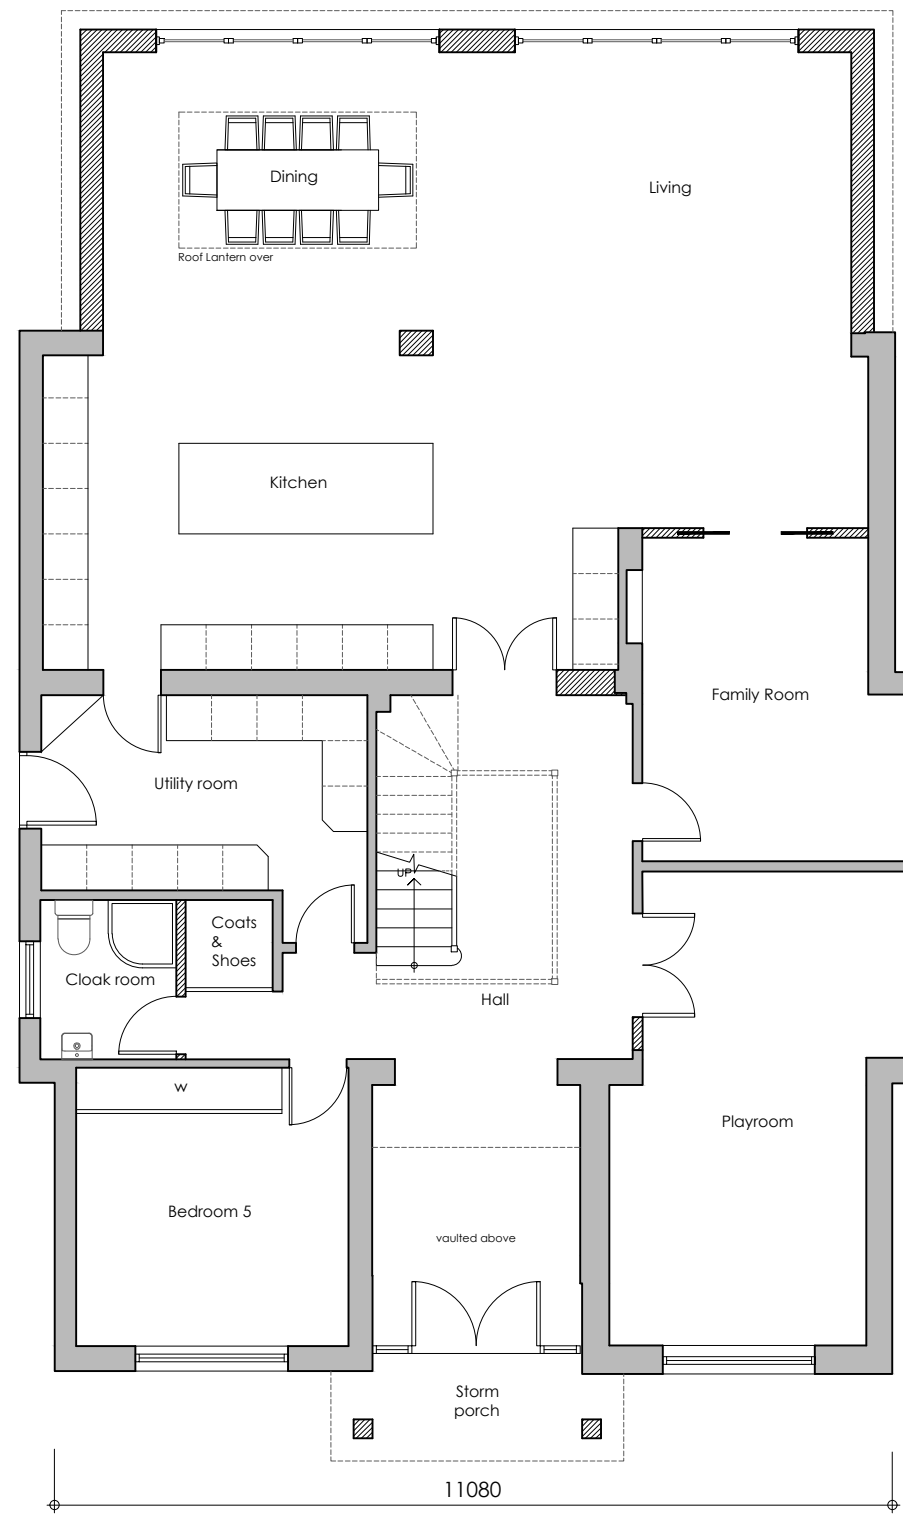

Ground Floor Plan

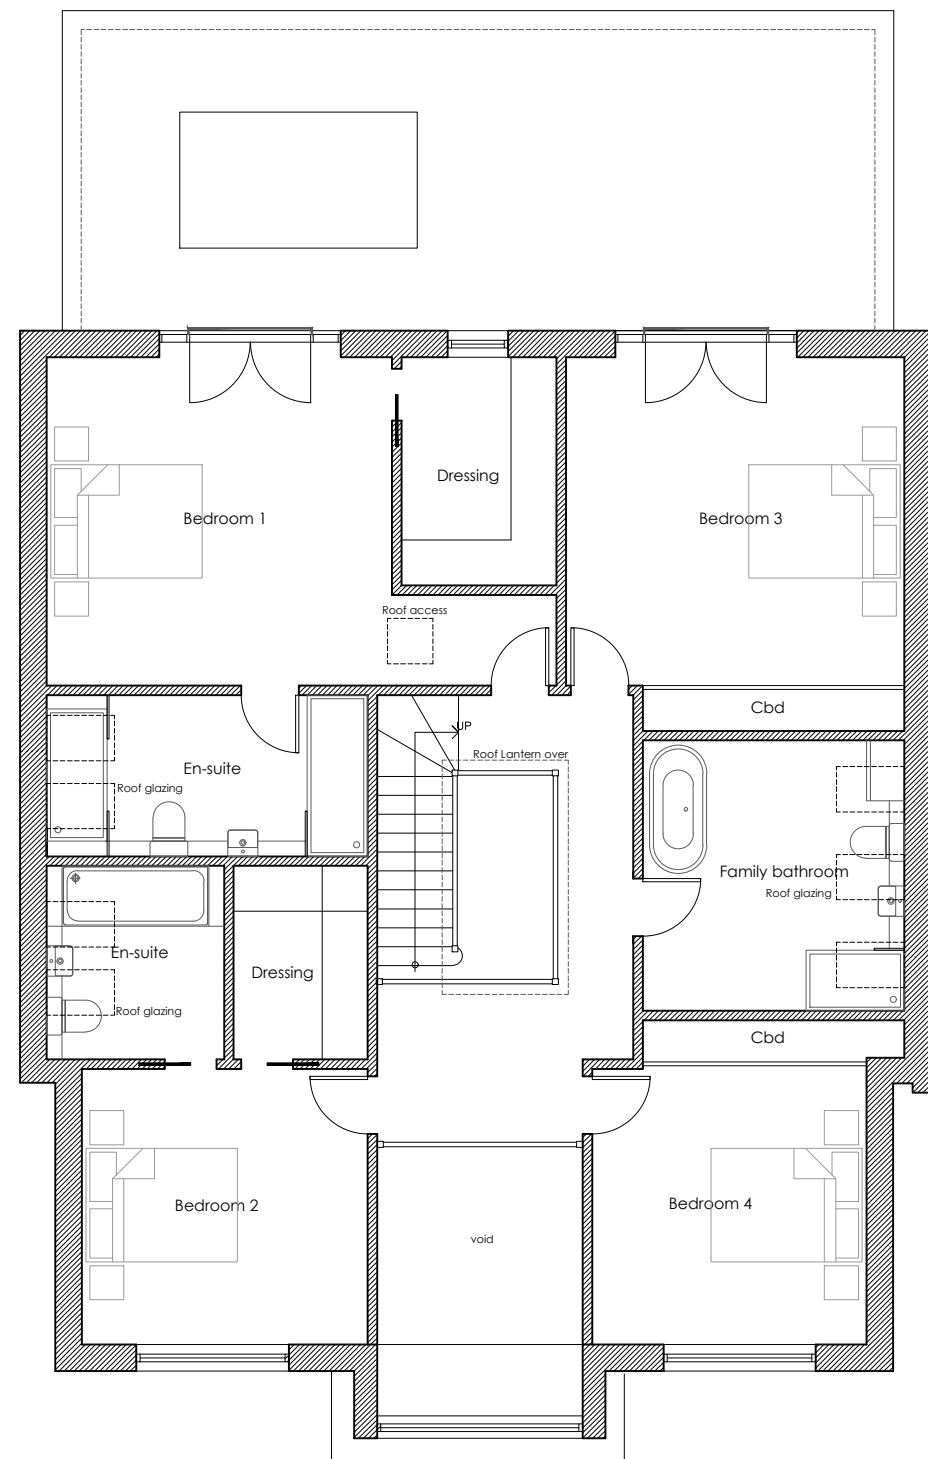

First Floor Plan

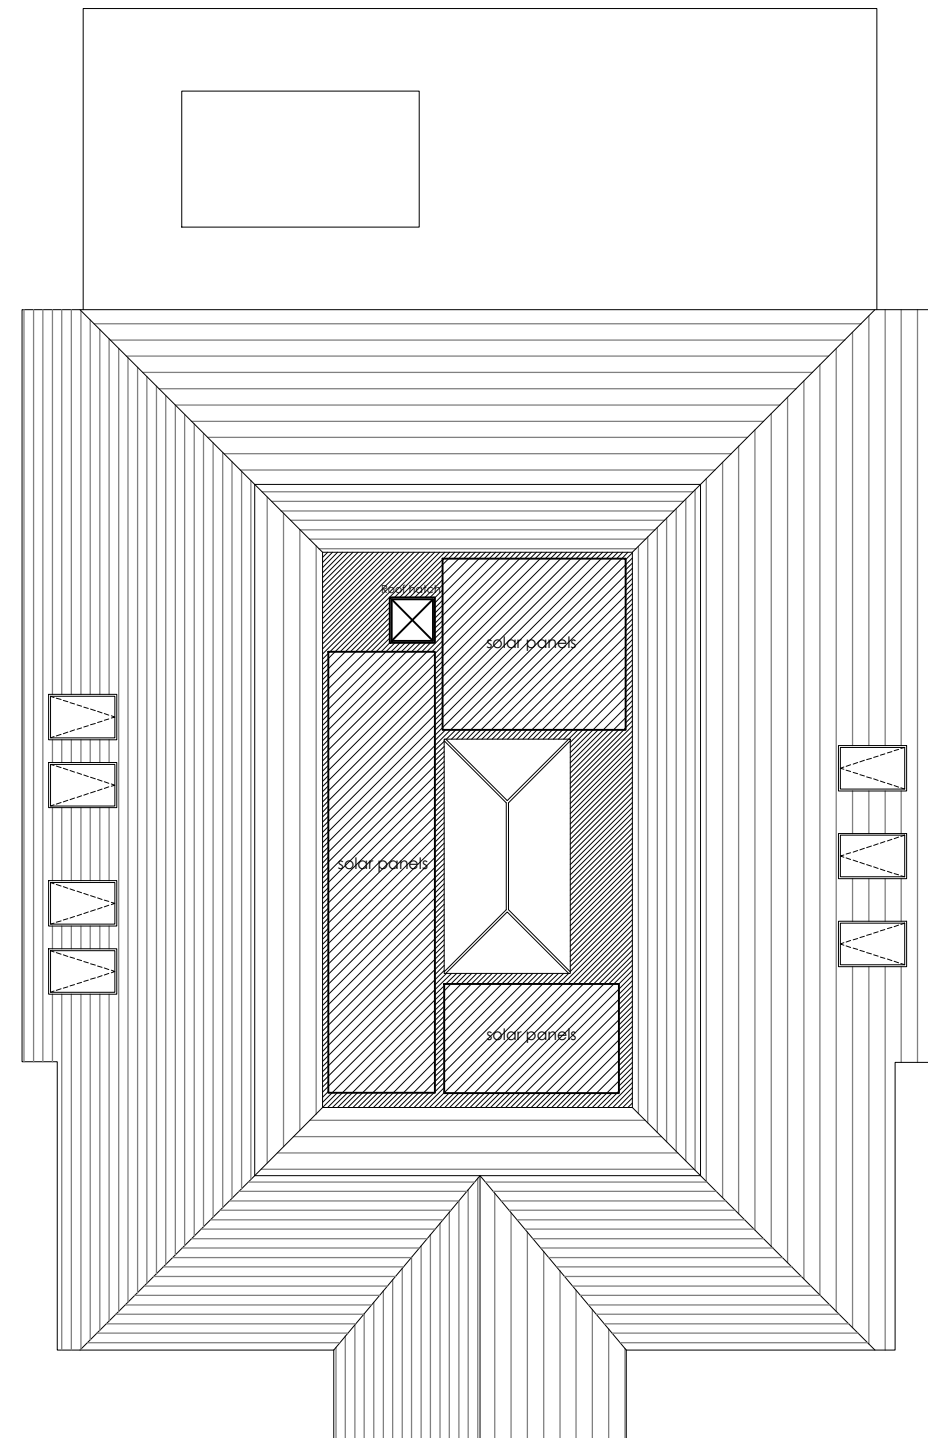

Roof Plan





South West Elevation




North East Elevation




Proposed Street Scene - Scale 1:200

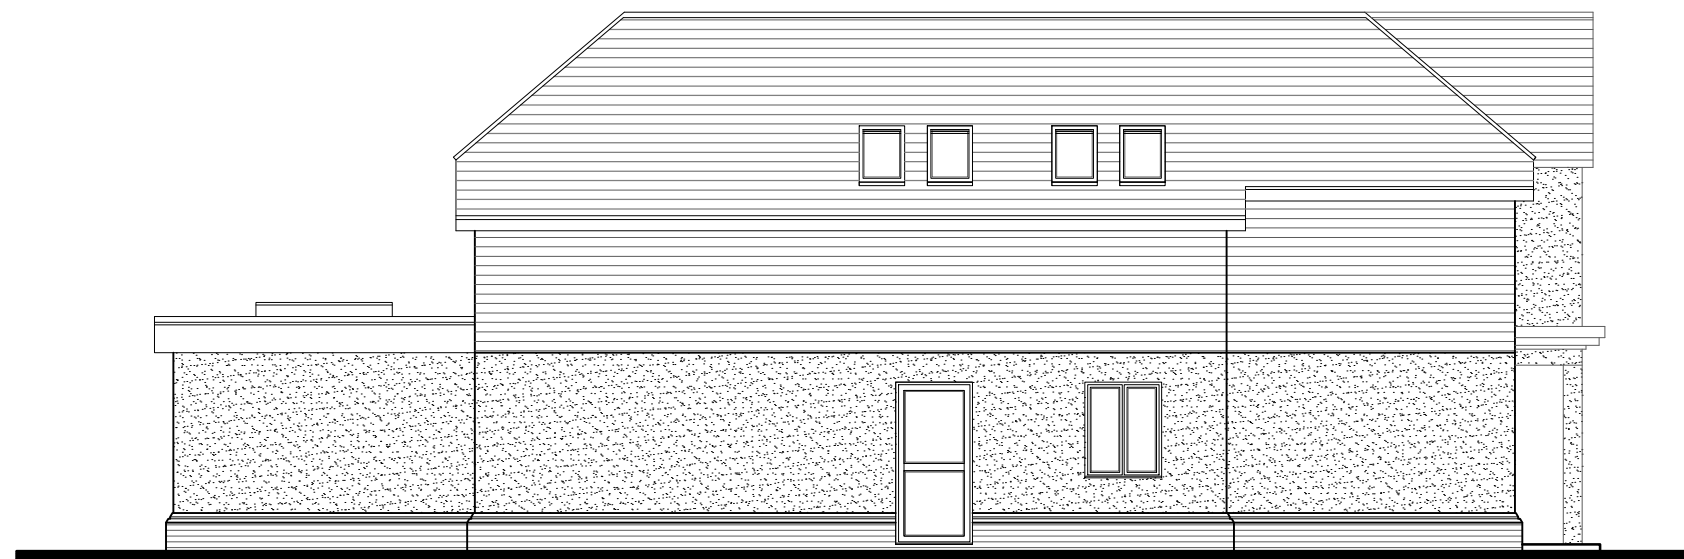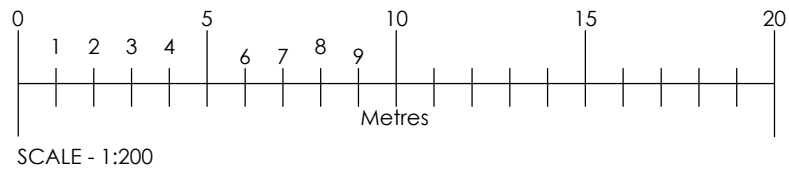

North West Elevation

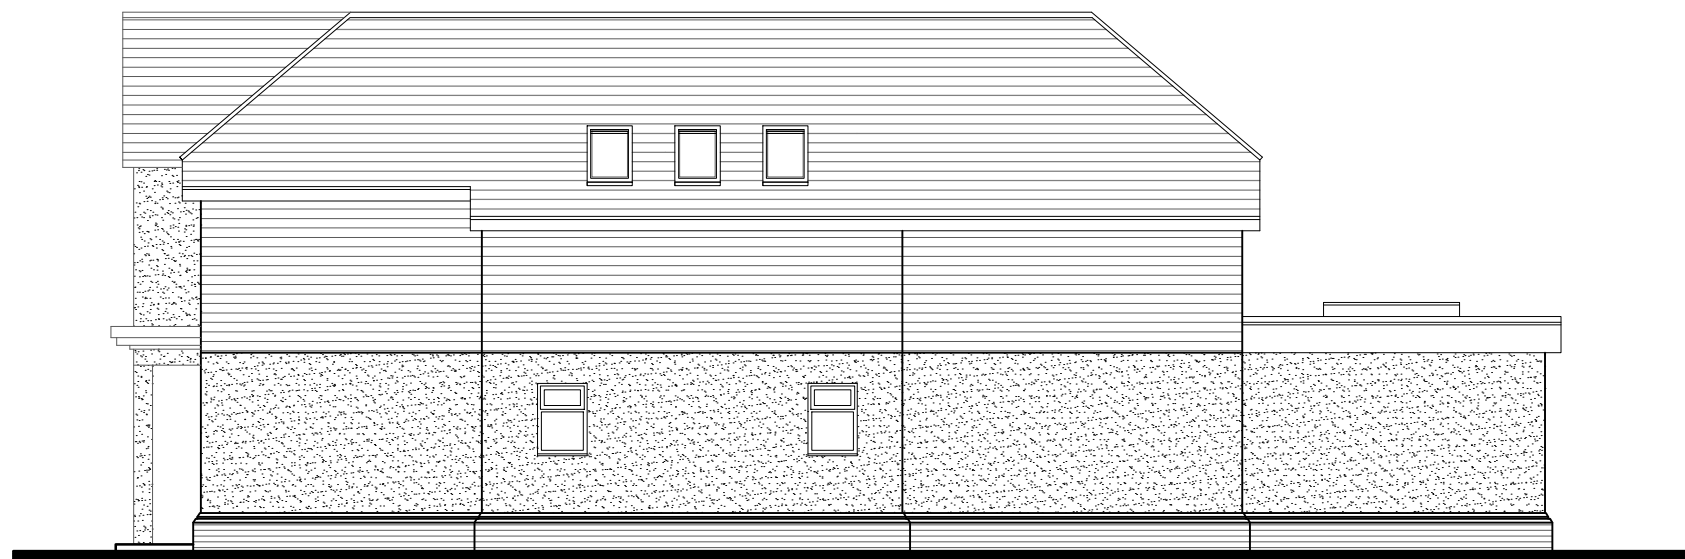

South East Elevation

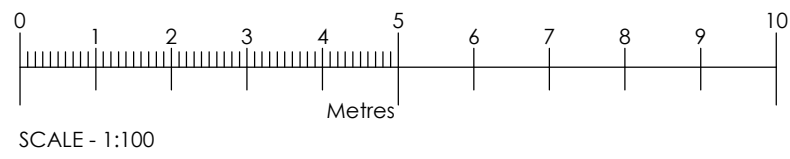

Rev	Date	Comments
-----	------	----------

PLANNING

Client
Oliver Porter & Stephanie Price

Project
Thorpewood, Newlands Lane
Meopham
Gravesend
Kent
DA13 0RD

Title
Proposed Floor Plans,
Elevations & Section

Project No.
8497

Date
May 2023

Drawing No.
8497-PD-003

Revision

Scale
1:100@A1

Drawn
GG
Check
PH

Neslar House, London Road,
Wrotham Heath, Kent, TN15 7RS
phone: 01732 753333
fax: 01732 753334
info@offsetarchitects.co.uk
www.offsetarchitects.co.uk

