
 


4 Pomarium Close Site Plan

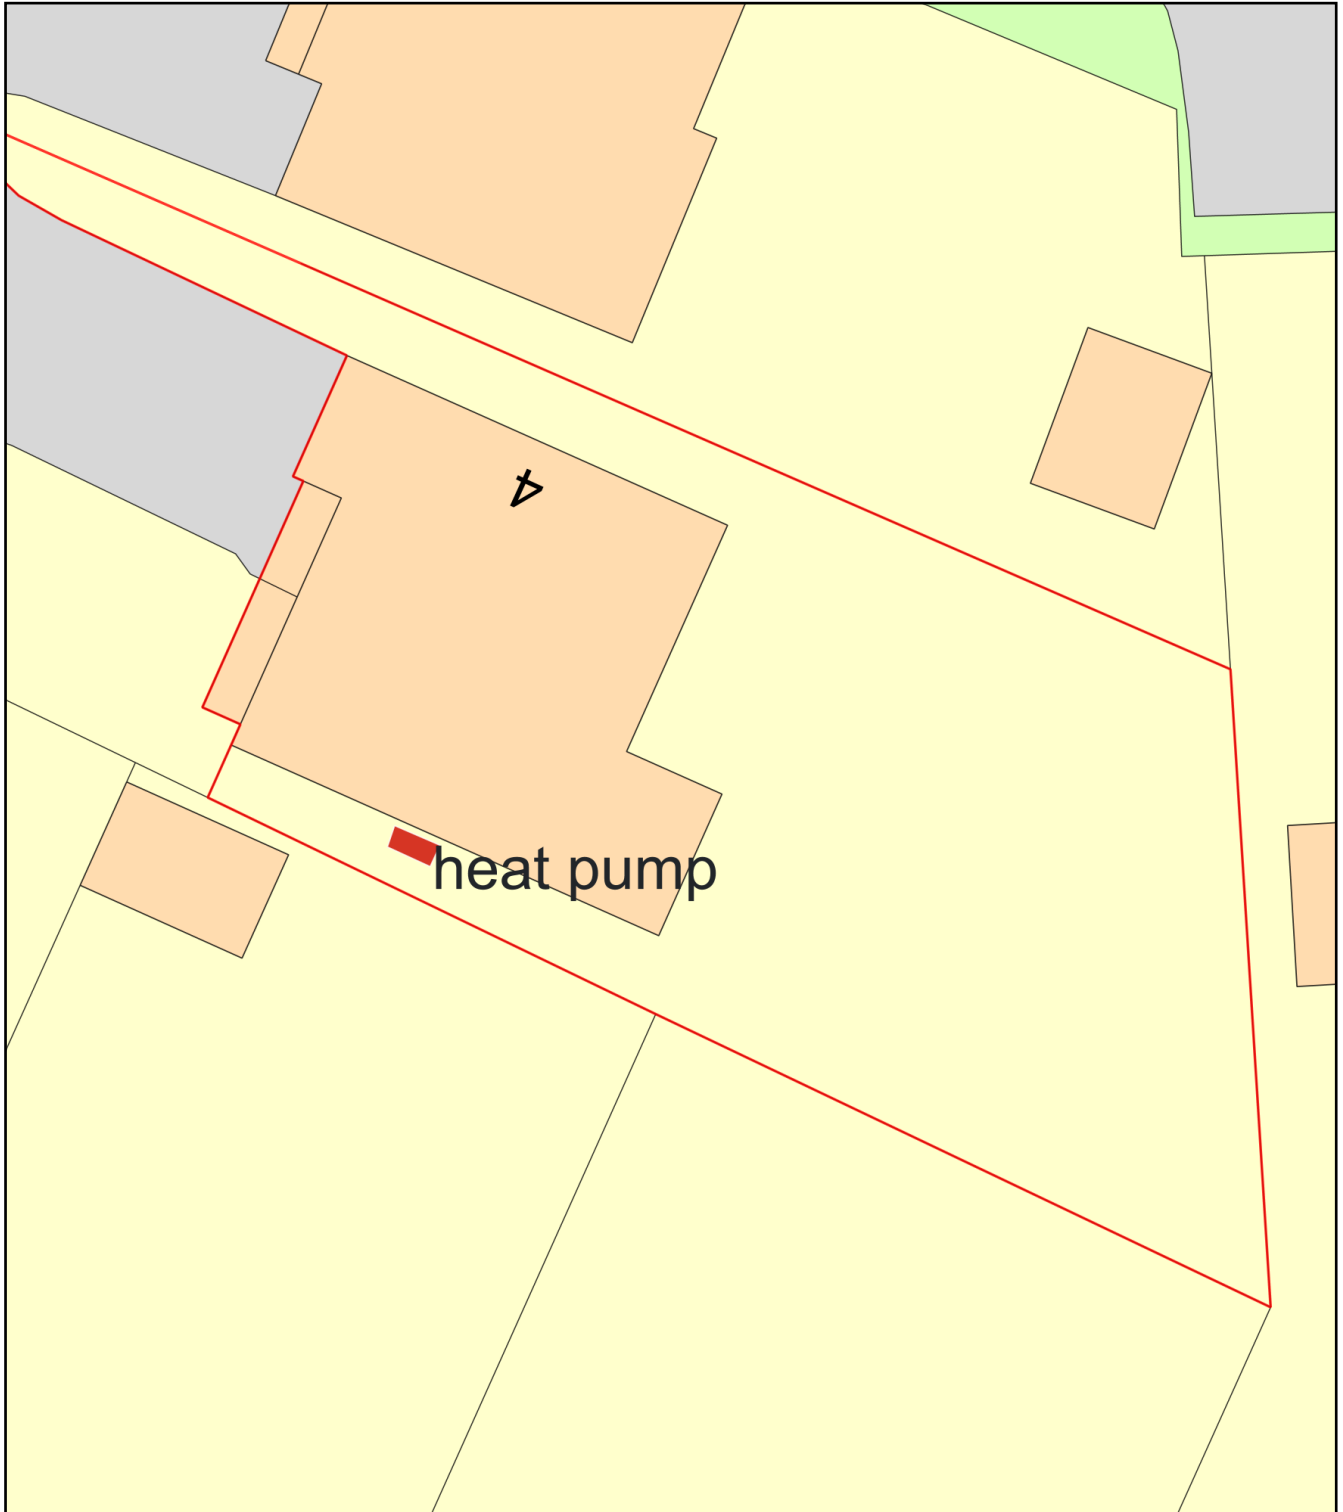

Plan Produced for: James MacCarthy

Date Produced: 10 Mar 2025

Plan Reference Number: TQRQM25069133011608

Scale: 1:200 @ A4