
 


KEY

NO WORKS

DOWNTAKINGS / REMOVALS

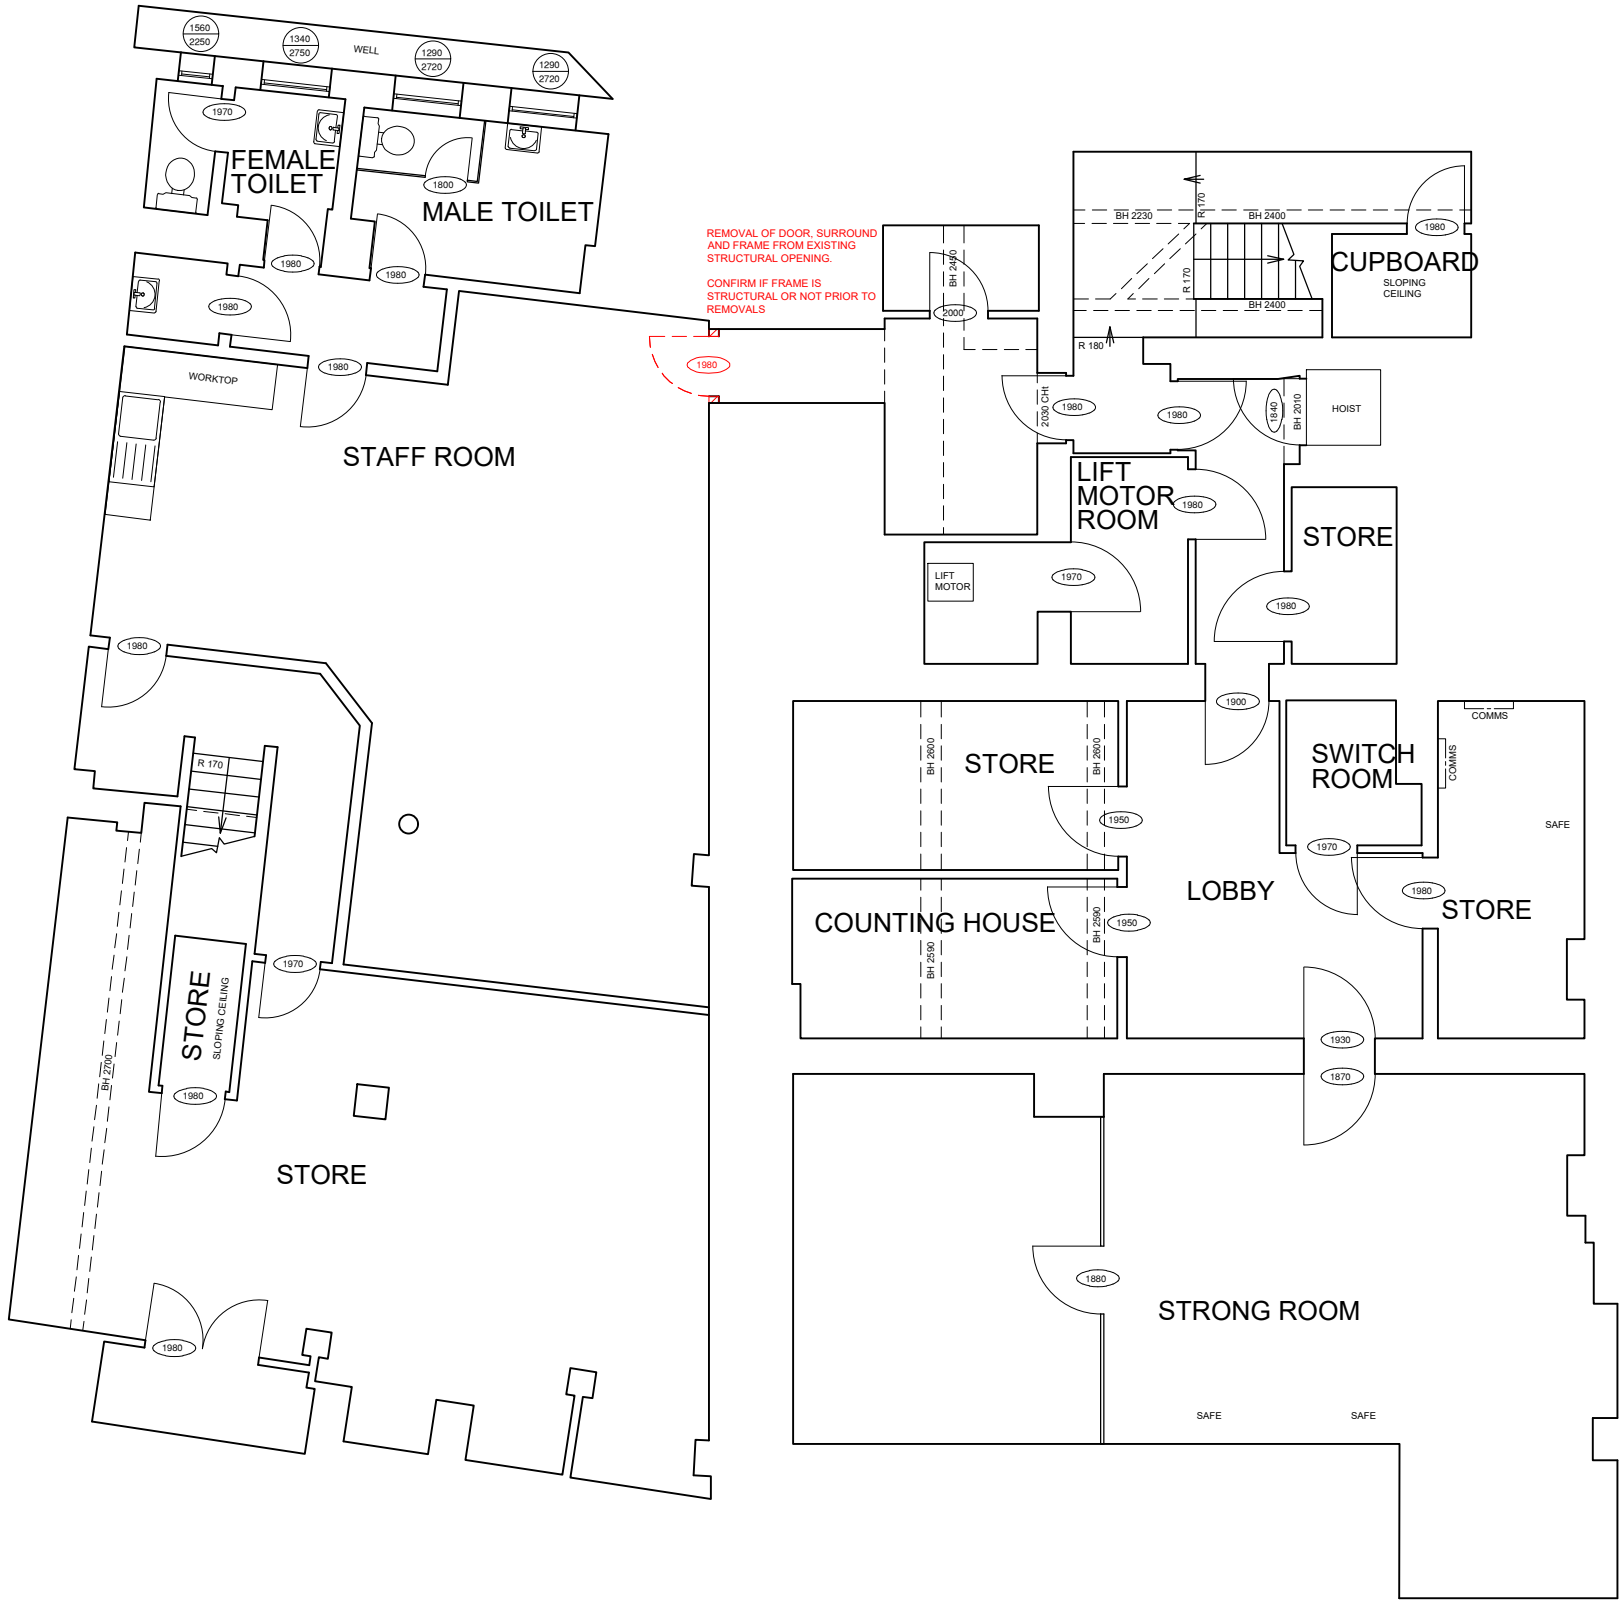

rev		date		description		drawn		checked	
address NW GRAVESEND 30 KING STREET GRAVESEND DA12 2XX									
ref no.		10796				sortcode		600910	
description BASEMENT FLOOR PLAN EXISTING WITH DOWNTAKINGS SEPARATION WORKS									
status FEASIBILITY									
IPMS1						sqm			
IPMS2						sqm			
scale		1:50		paper size		A1		brand	
scale		1:100		paper size		A3		brand	
drn		date		chk		date		rev	
KL		19.11.24		CL		21/11/24		----	
nw drawing number E7758-EX-BA									