


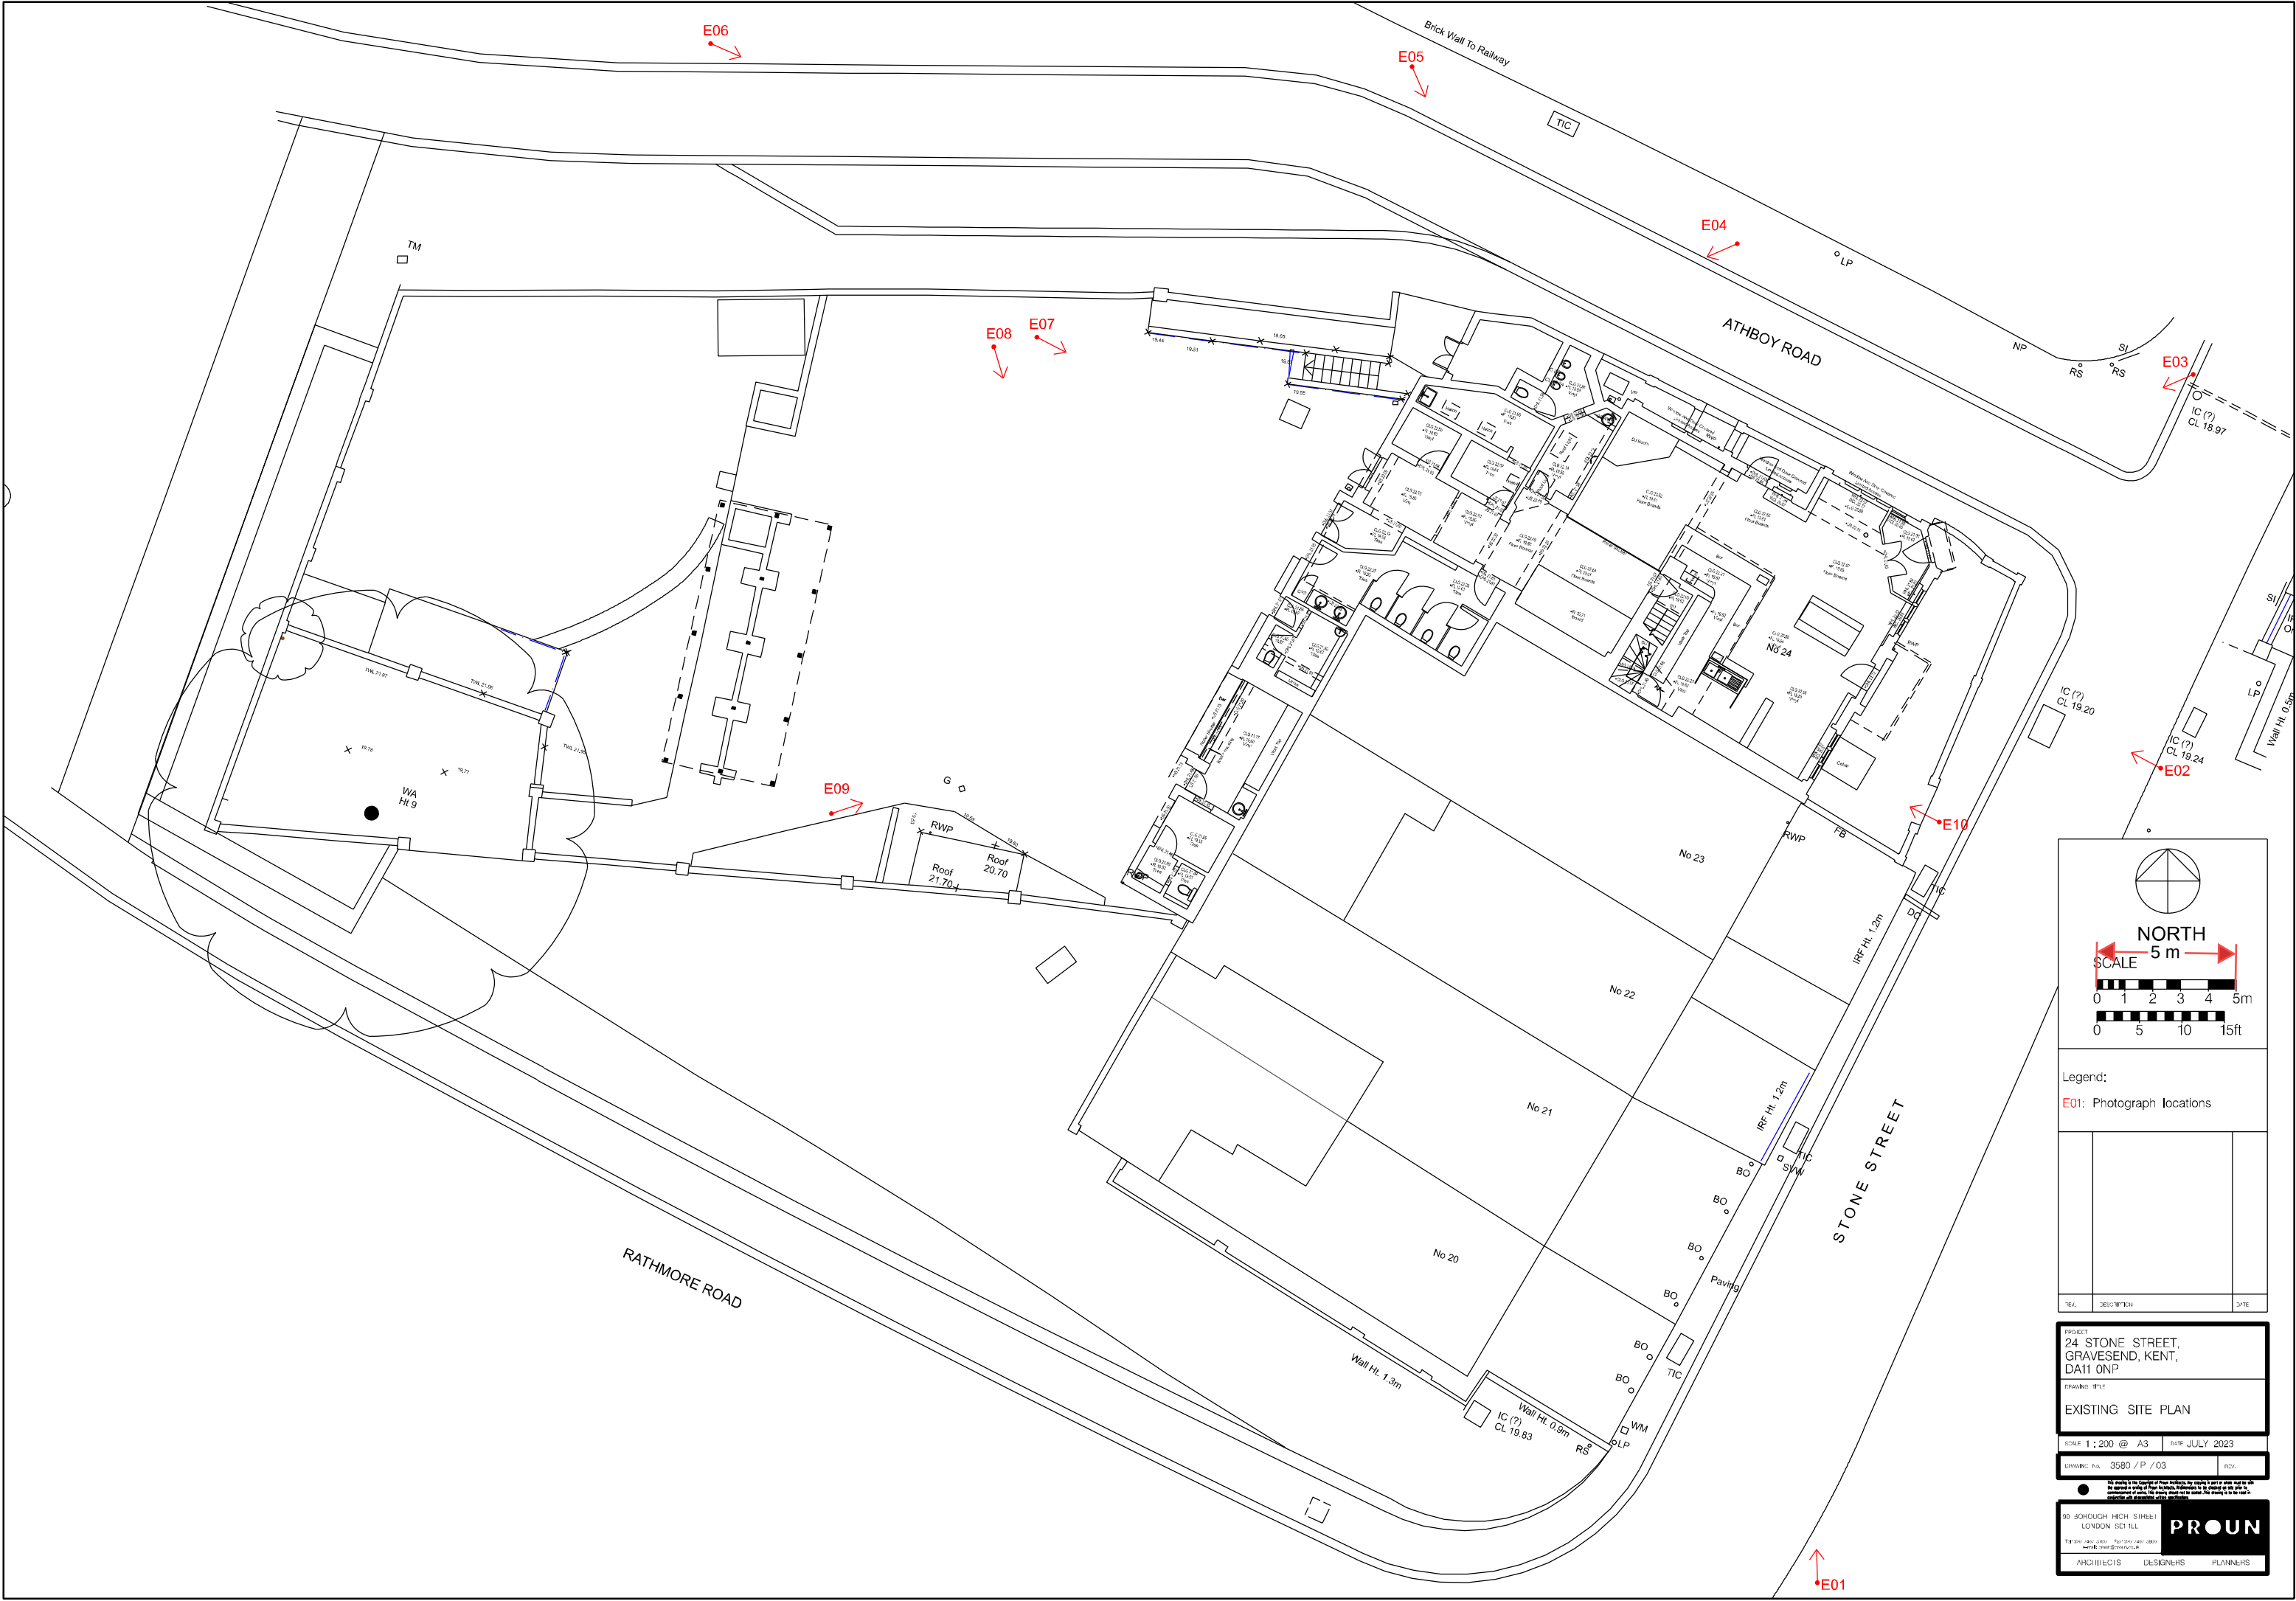

NORTH

SCALE 5 m

0 1 2 3 4 5m

0 5 10 15ft

Legend:

E01: Photograph locations

REV.	DESCRIPTION	DATE

PROJECT
24 STONE STREET,
GRAVESEND, KENT,
DA11 0NP

DRAWING TITLE
EXISTING SITE PLAN

SCALE 1 : 200 @ A3 DATE JULY 2023

DRAWING NO. 3580 / P / 03 REV.

30 BOROUGH HIGH STREET
LONDON SE1 1LL

PROUN

ARCHITECTS DESIGNERS PLANNERS