



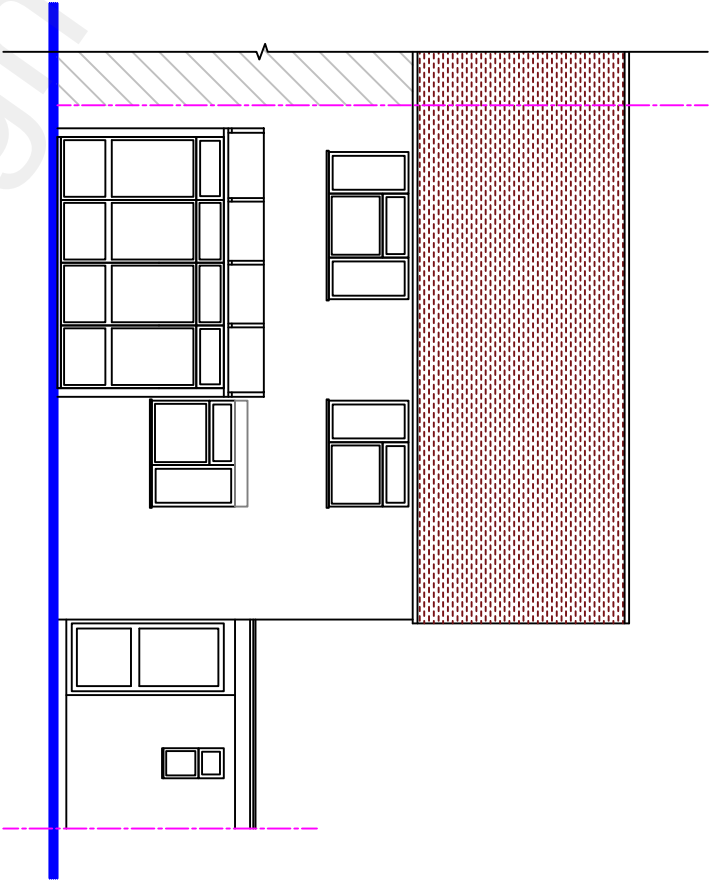

REAR ELEVATION (Existing)

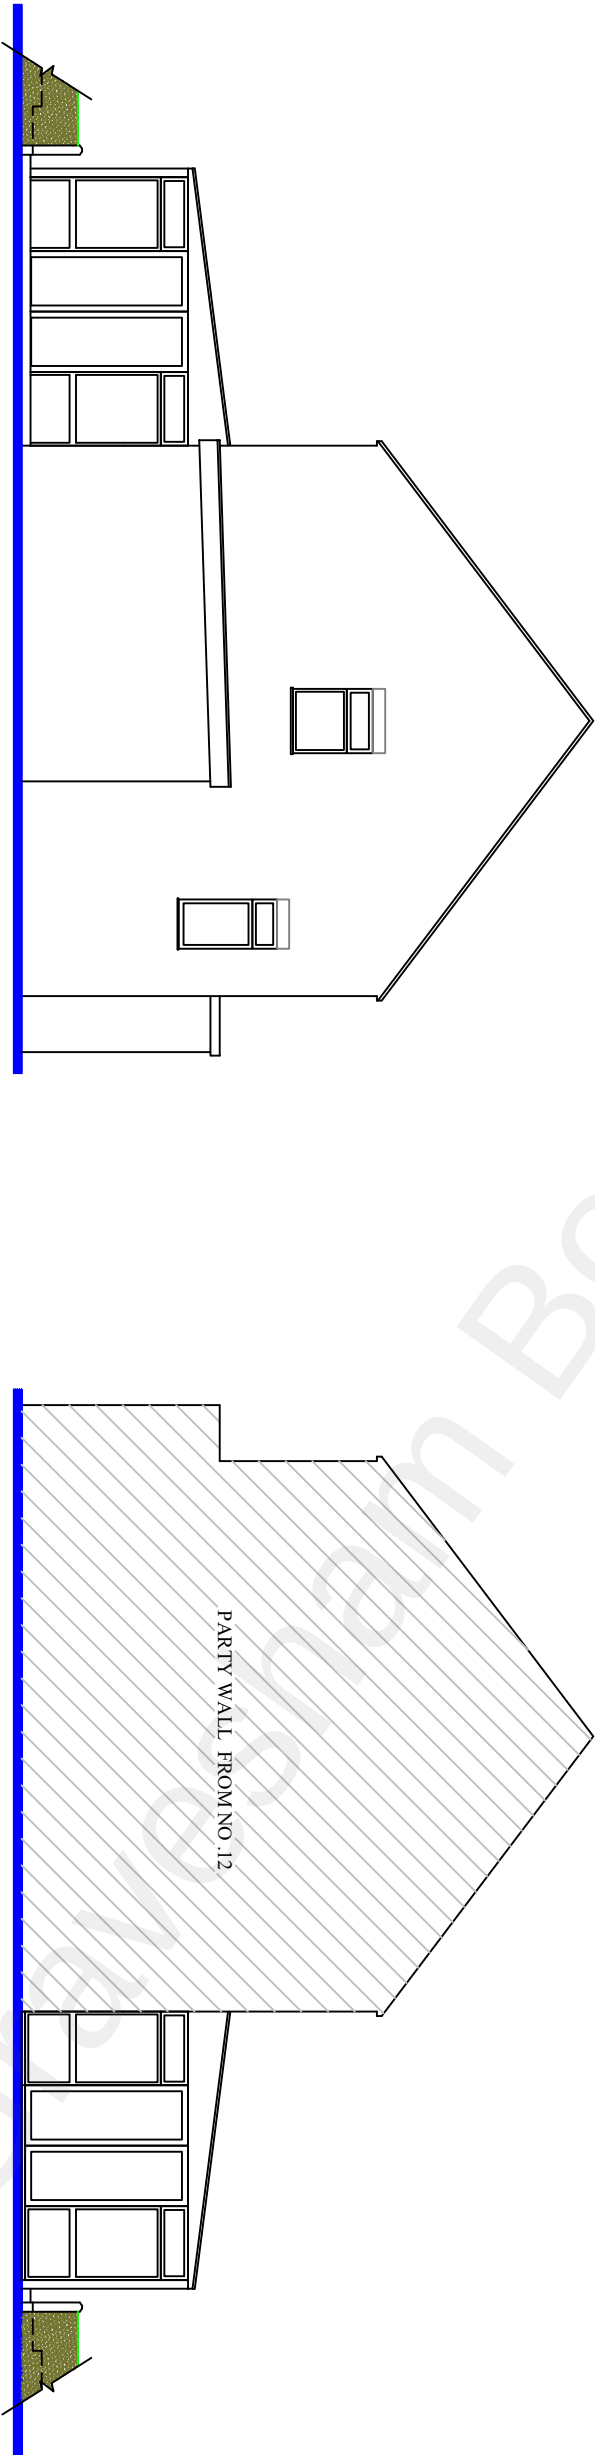

LEFT SIDE ELEVATION (Existing)

RIGHT SIDE ELEVATION (Existing)

PROPOSED REAR EXTENSION AT 14 ST. HILDAS WAY, GRAVESEND, DA12 4AP			
Title: EXISTING ELEVATION	Scale:1:100	Date: 20/01/2023	Dwg:No: TSL/RAS/14/H03

