



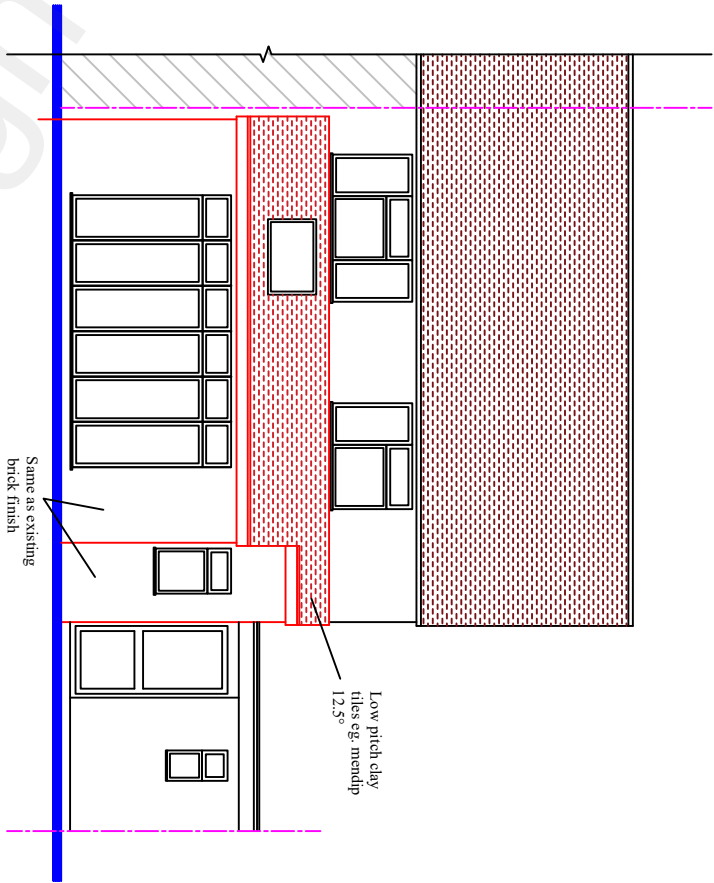

REAR ELEVATION (Proposed)

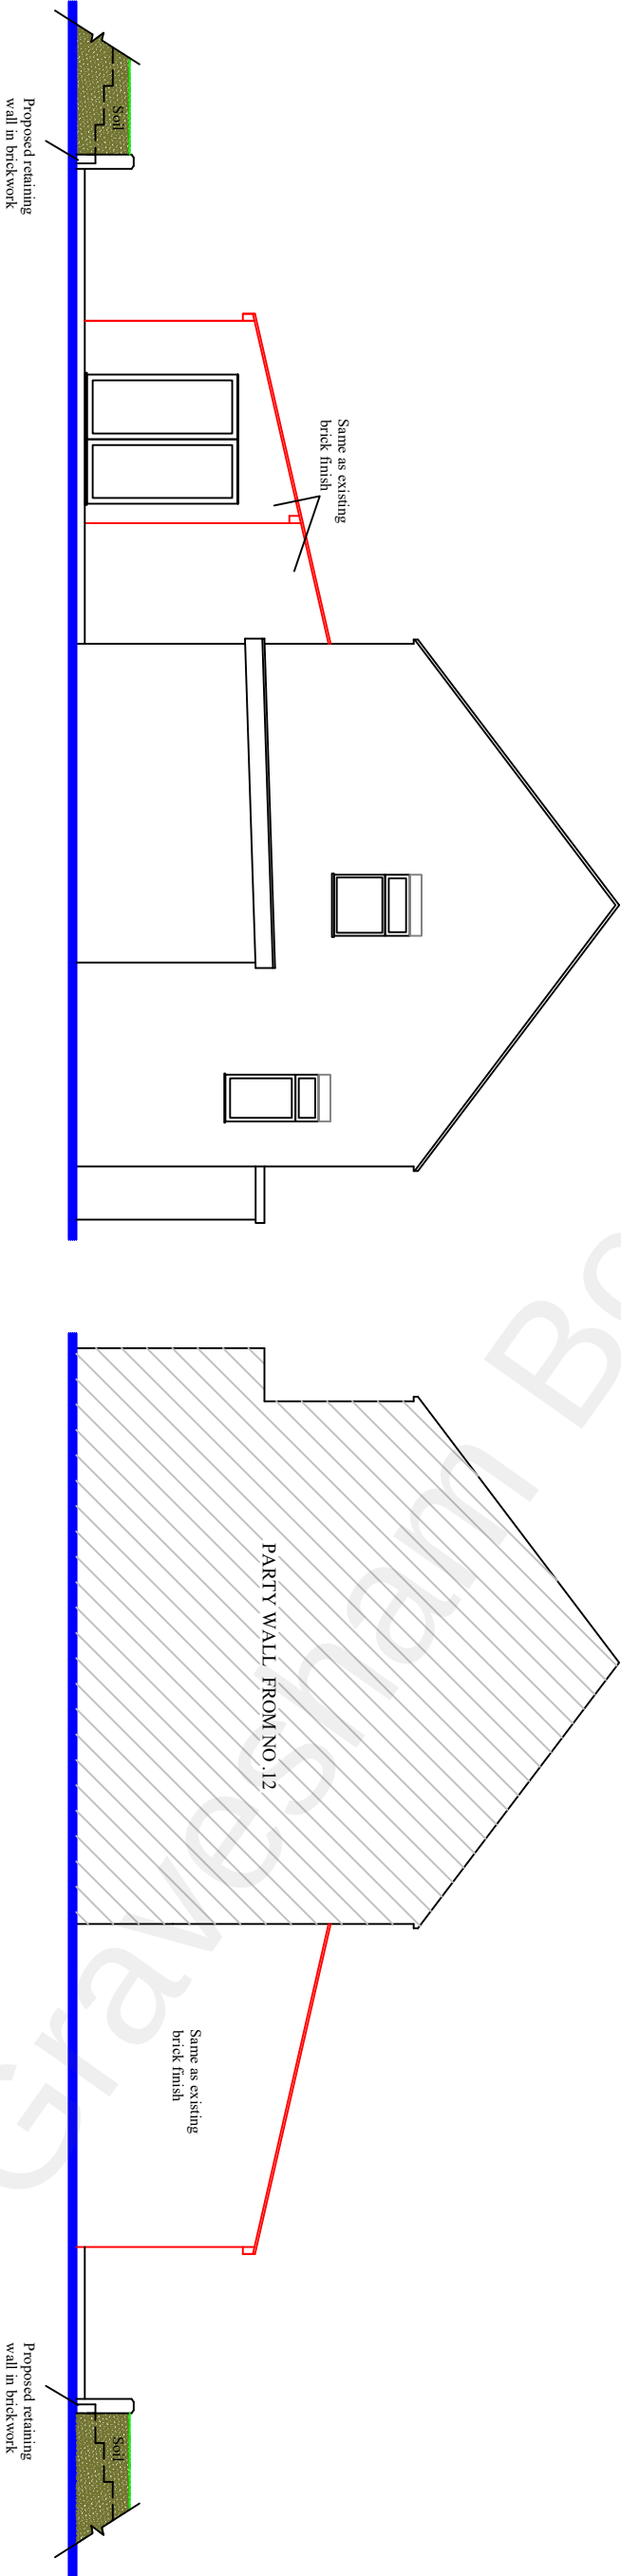

LEFT SIDE ELEVATION (Proposed)

RIGHT SIDE ELEVATION (Proposed)

PROPOSED REAR EXTENSION AT 14 ST. HILDAS WAY, GRAVESEND, DA12 4AP

Title: PROPOSED ELEVATION

Scale:1:100

Date: 20/01/2023

Dwg:No: TSL/RAS/14/H04

