



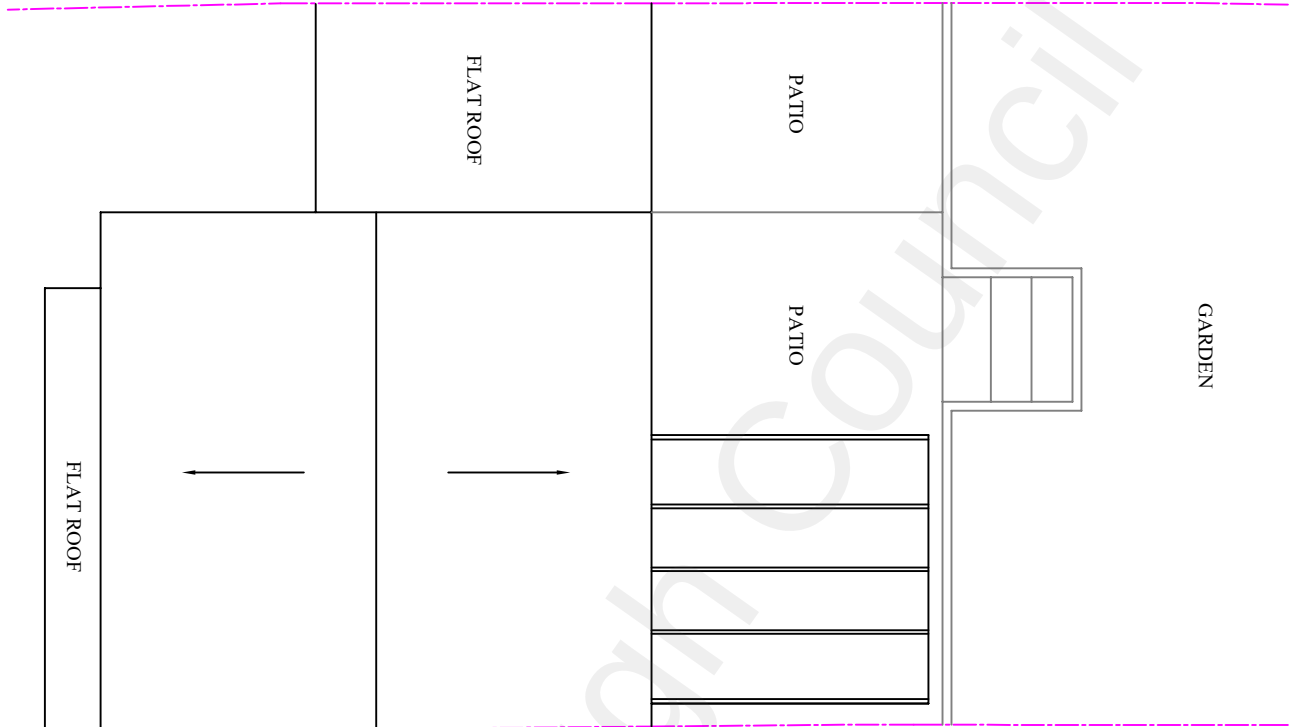

ROOF PLAN
EXISTING

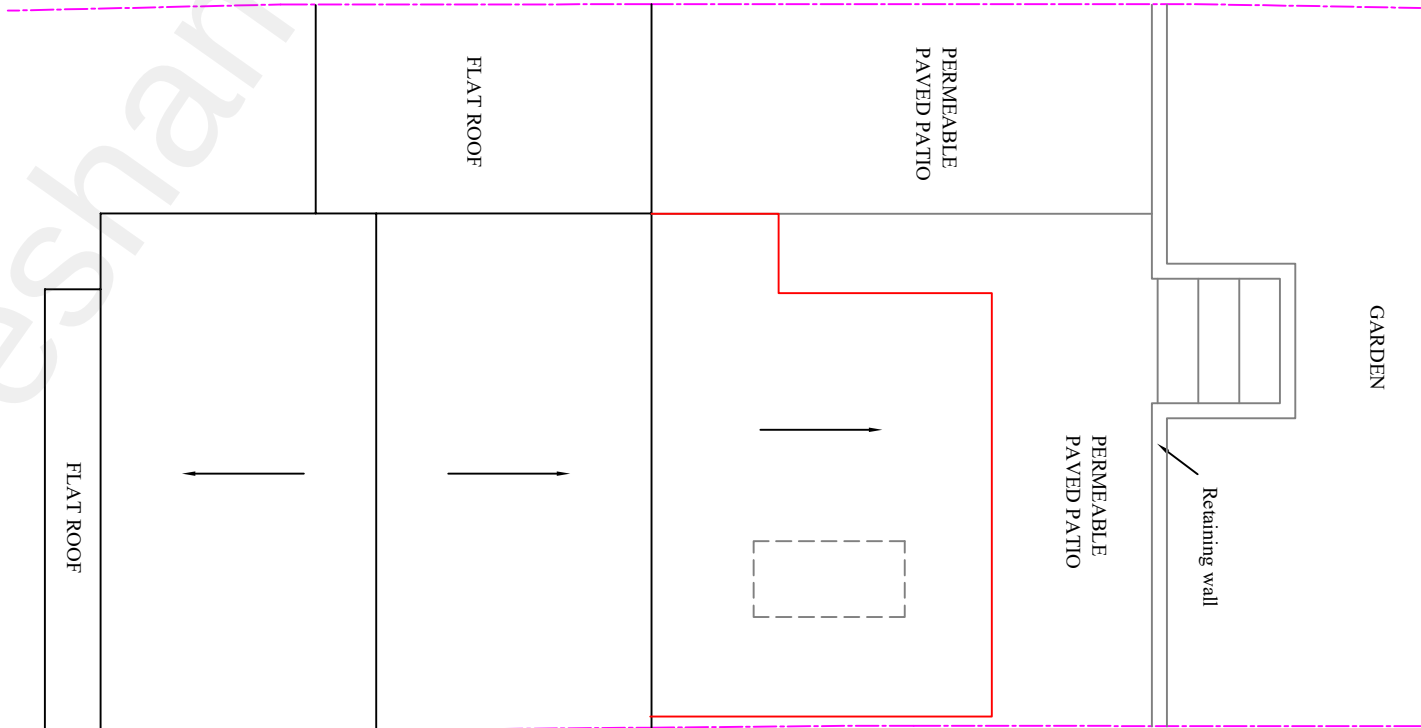

ROOF PLAN
PROPOSED

PROPOSED REAR EXTENSION AT 14 ST. HILDAS WAY, GRAVESEND, DA12 4AP			
Title: ROOF PLAN	Scale:1:100	Date: 20/01/2023	Dwg:No: TSL/RAS/14/H02

