



Do not scale from drawings
All dimensions are in mm unless otherwise stated
All dimensions to be verified on site before proceeding with the work
Any discrepancies to be notified in writing to the Architect immediately
All boundaries indicative only and to be confirmed by others

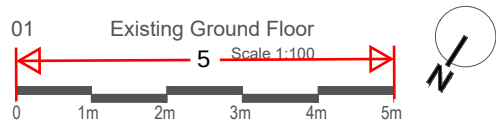

Rev	Date	Issued for Planning	SV
		Notes	Int.

Client:

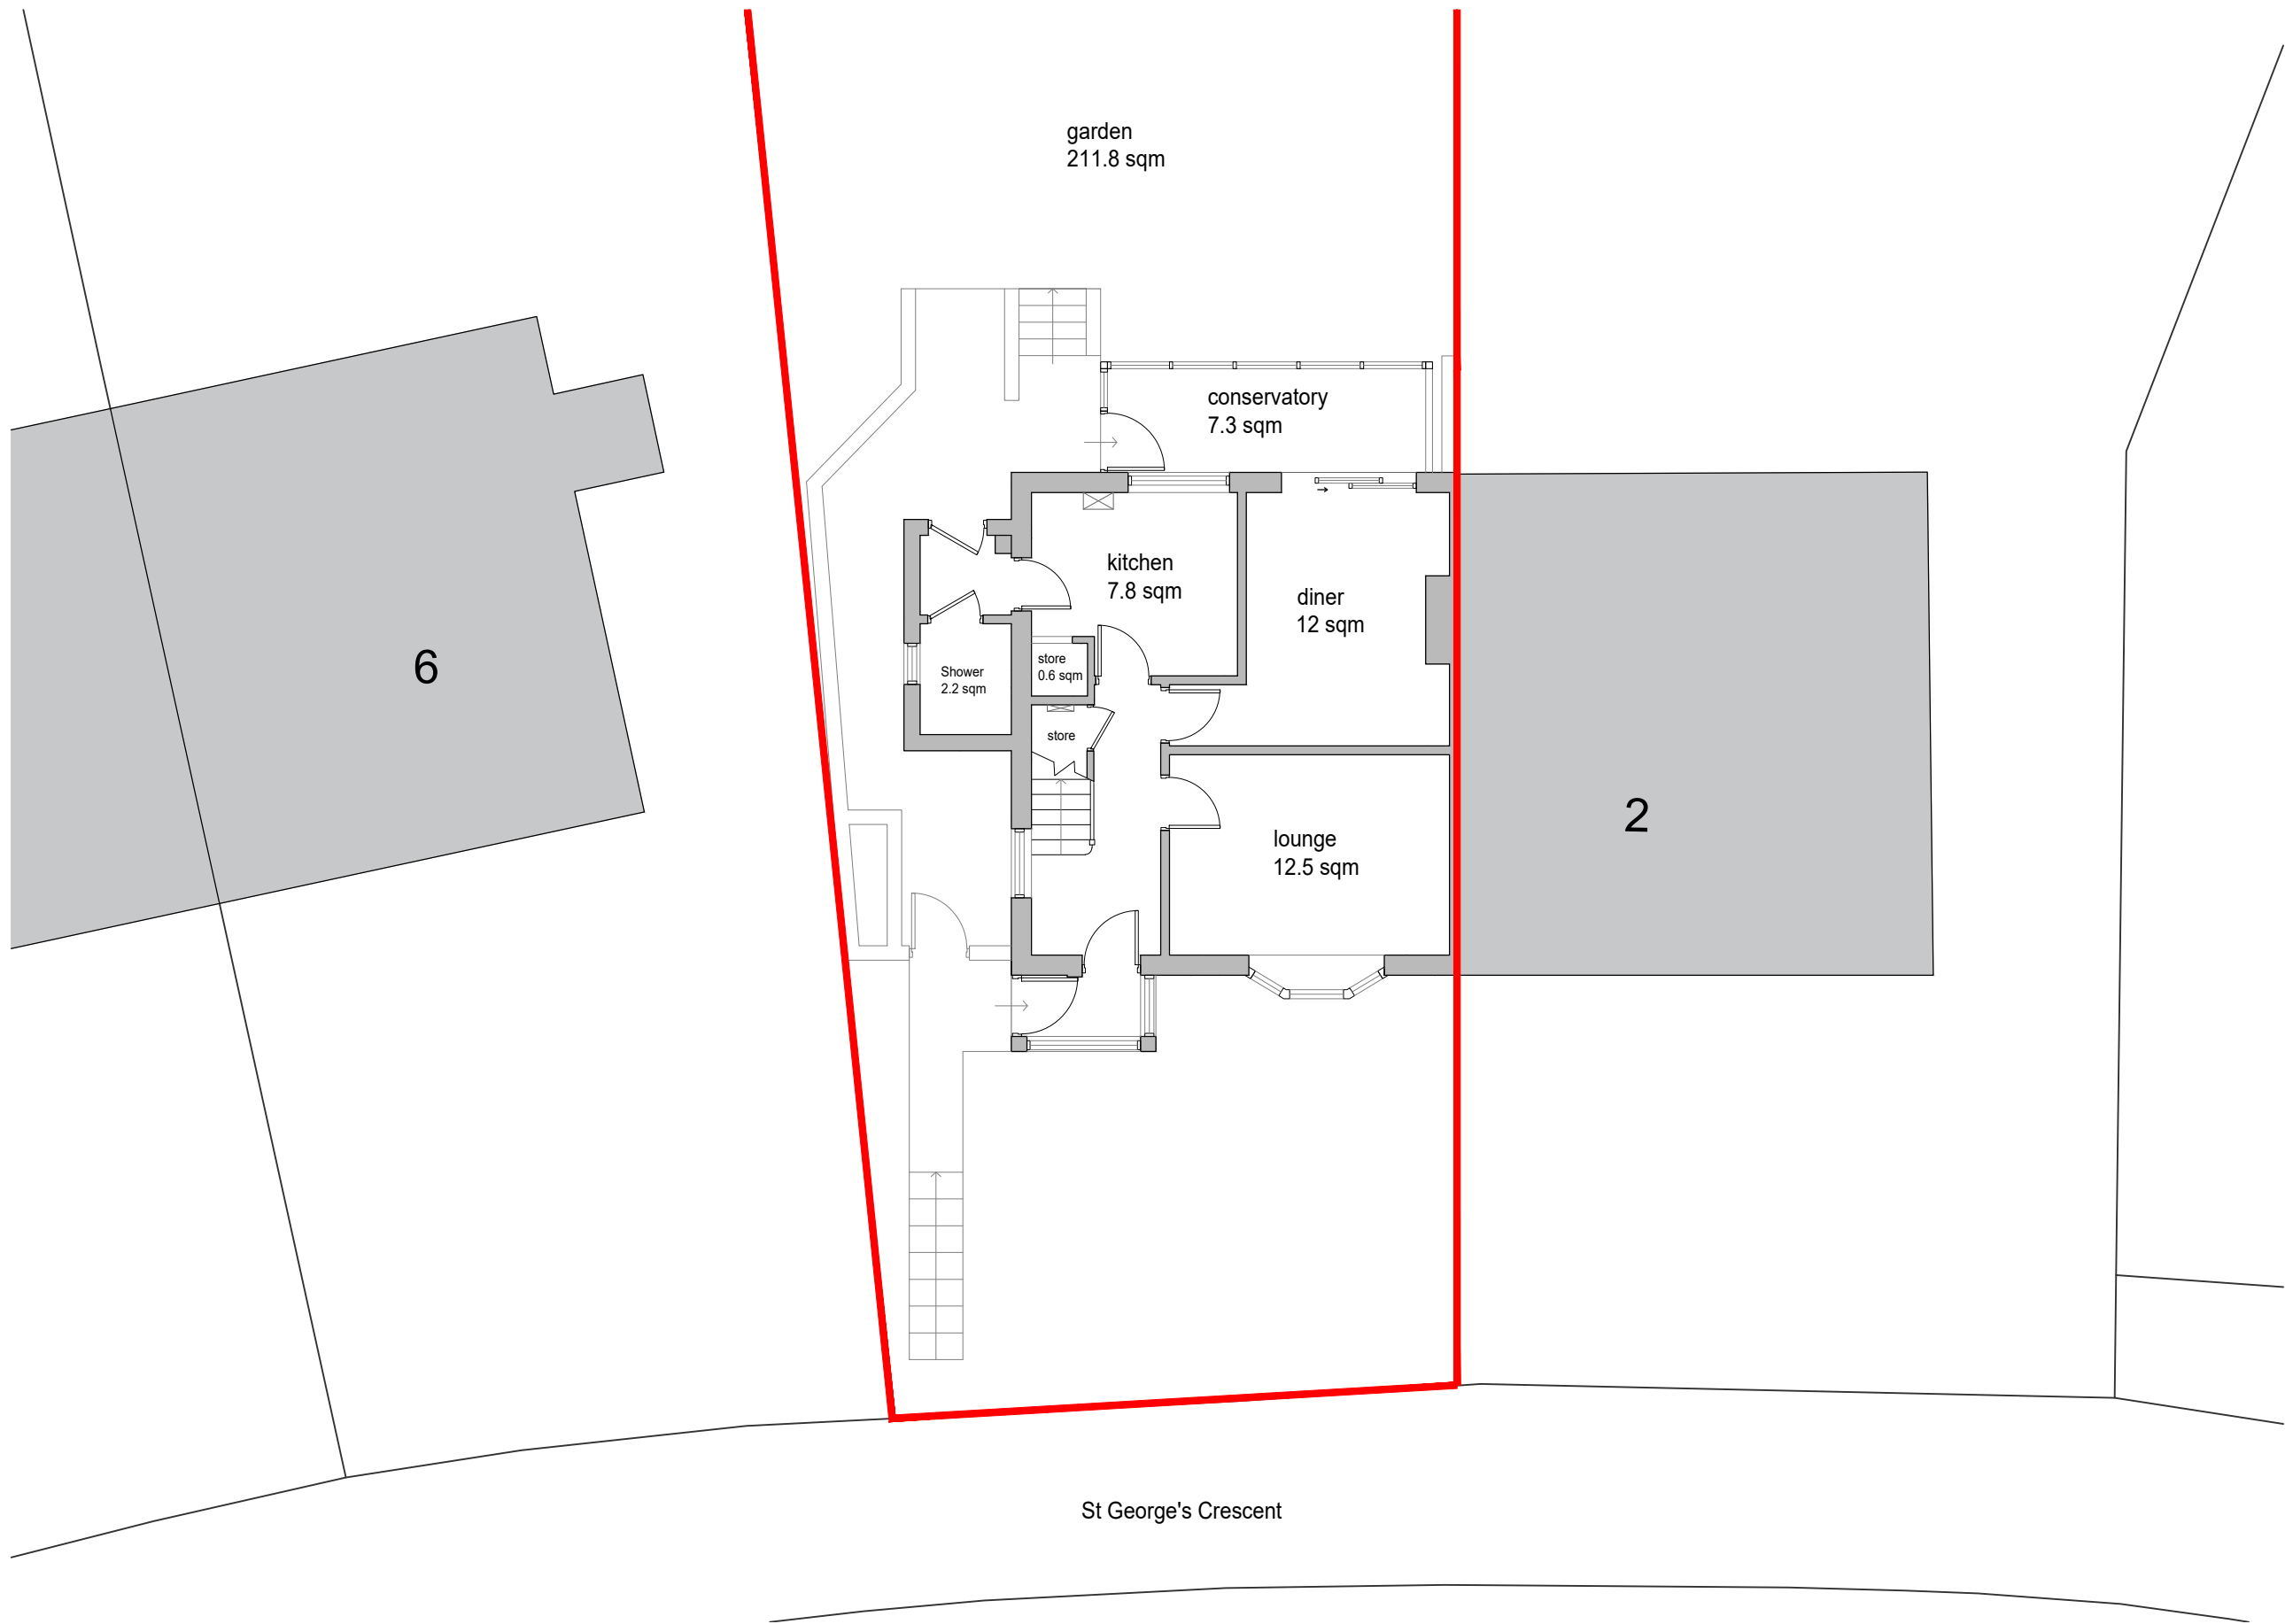

Status:

PLANNING

Project:

4 St George's Crescent,
Gravesend, DA12 4AR

Drawing Title:

Existing Ground Floor Plan

Drawing No:
SGC-CHA-GF-DR-A-0002

Revision:

-

Project No:

1053

Date:

23.09.23

Drawn By:

NP

Checked:

SV

Scale:

1:100 @A3



Chandran Hughes Architects Ltd
16 Ardwell Avenue
London IG6 1AW

t: +44 (0)7907 381 625
e: info@chandran-hughes.com