



Do not scale from drawings
All dimensions are in mm unless otherwise stated
All dimensions to be verified on site before proceeding with the work
Any discrepancies to be notified in writing to the Architect immediately
All boundaries indicative only and to be confirmed by others

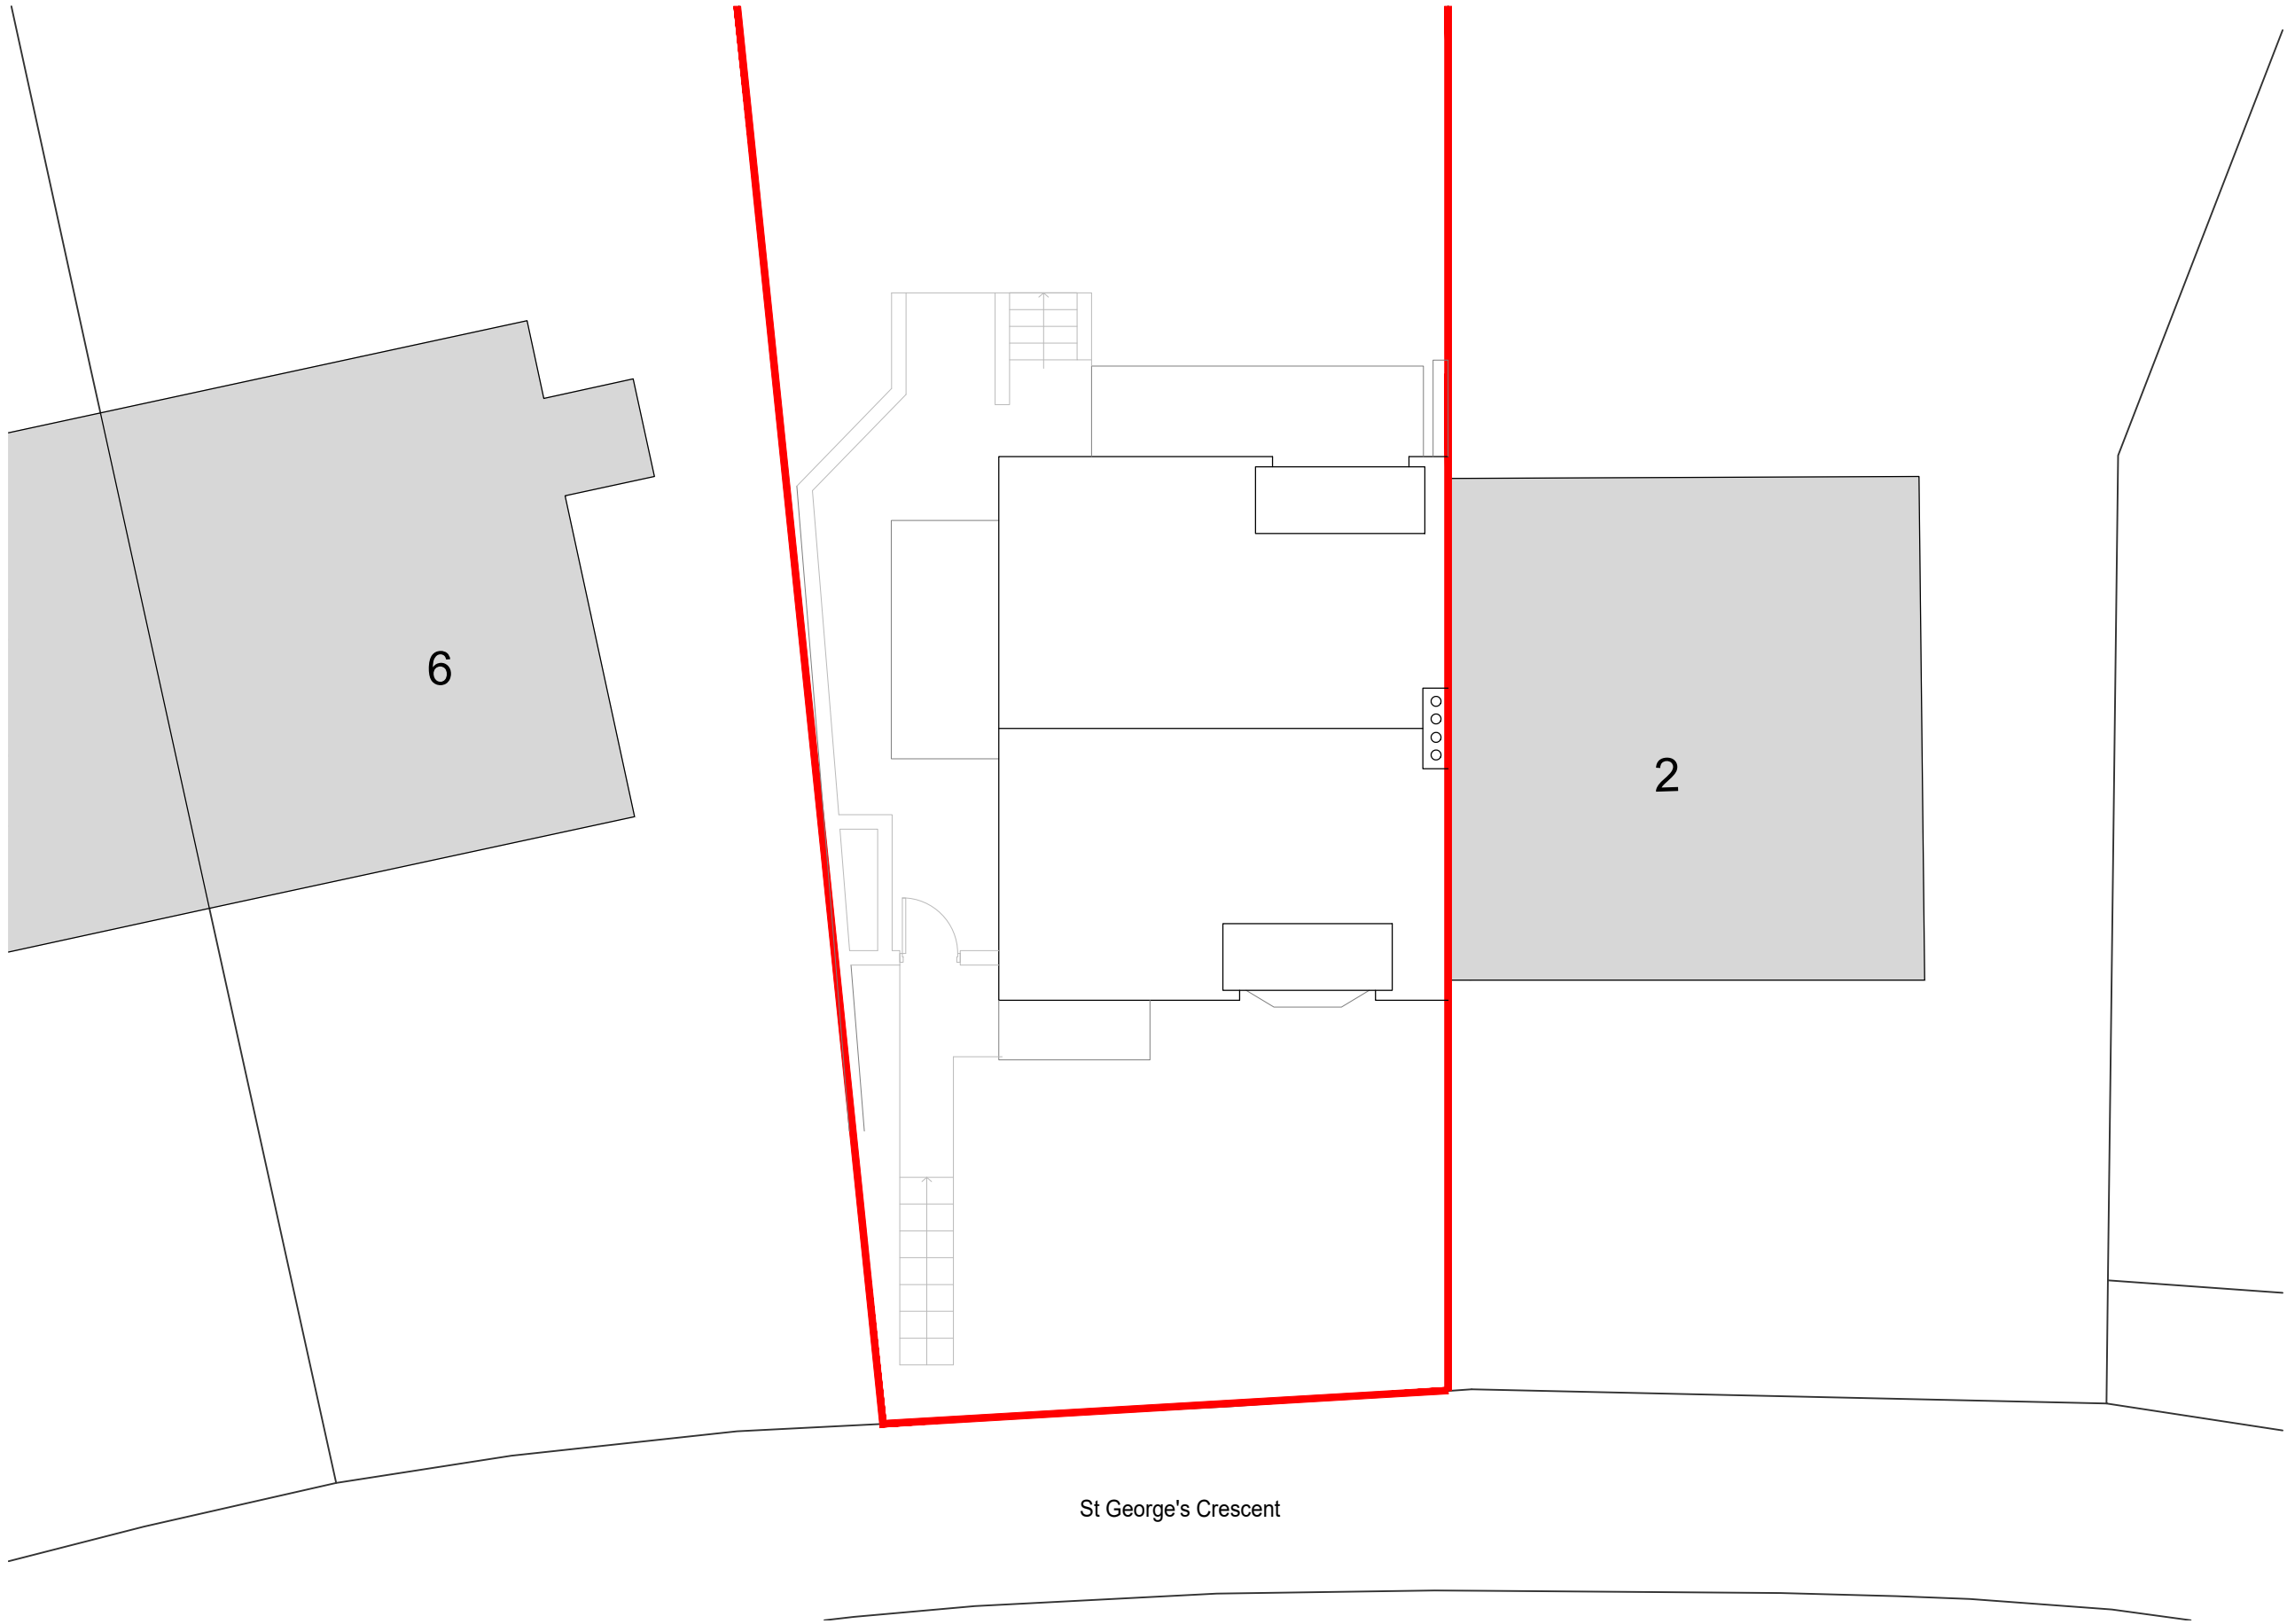

St George's Crescent

 

Rev	13.10.23	Issued for Planning	SV
Date		Notes	Int.

Client:



Status:

PLANNING

Project:

4 St George's Crescent,
Gravesend, DA12 4AR

Drawing Title:

Existing Roof Plan

Drawing No:
SGC-CHA-02-DR-A-0004

Revision:
-

Project No:

1053

Date:

23.09.23

Drawn By:

NP

Checked:

SV

Scale:

1:100 @A3



Chandran Hughes Architects Ltd
16 Ardwell Avenue
London IG6 1AW

t: +44 (0)7907 381 625
e: info@chandran-hughes.com