


Do not scale from drawings
All dimensions are in mm unless otherwise stated
All dimensions to be verified on site before proceeding with the work
Any discrepancies to be notified in writing to the Architect immediately
All boundaries indicative only and to be confirmed by others

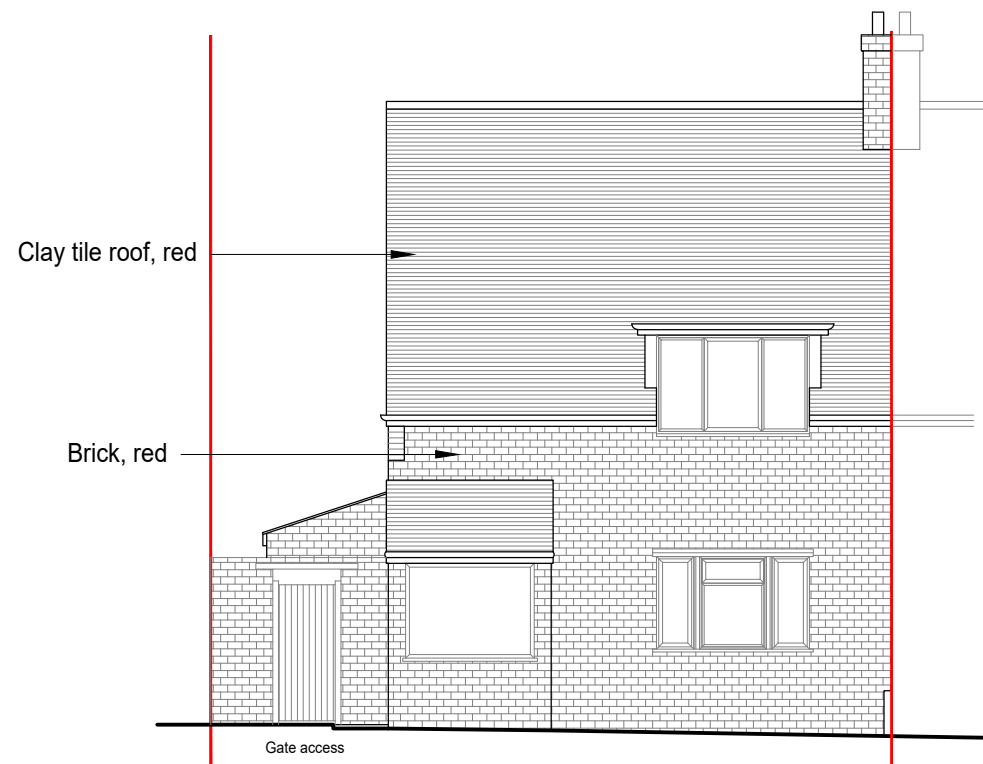


Site Application

01 Existing North West Elevation
Scale 1:100




Site Application

02 Existing North East Elevation
Scale 1:100

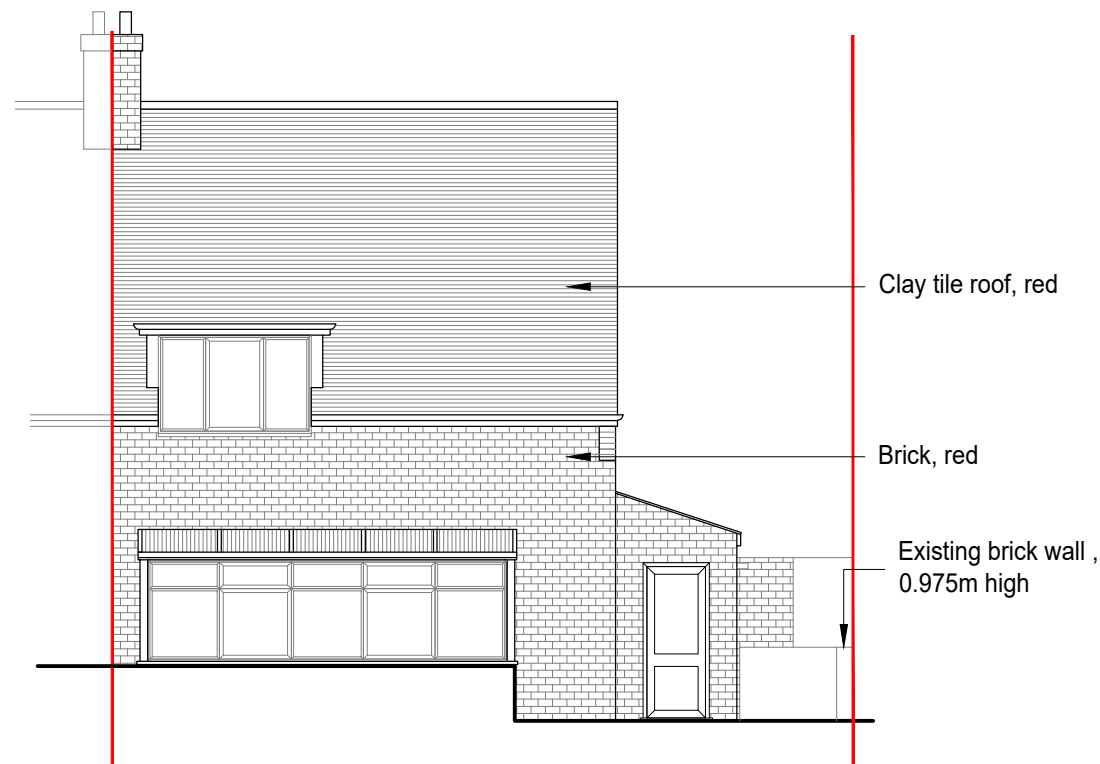

Site Application

03 Existing South East Elevation
Scale 1:100

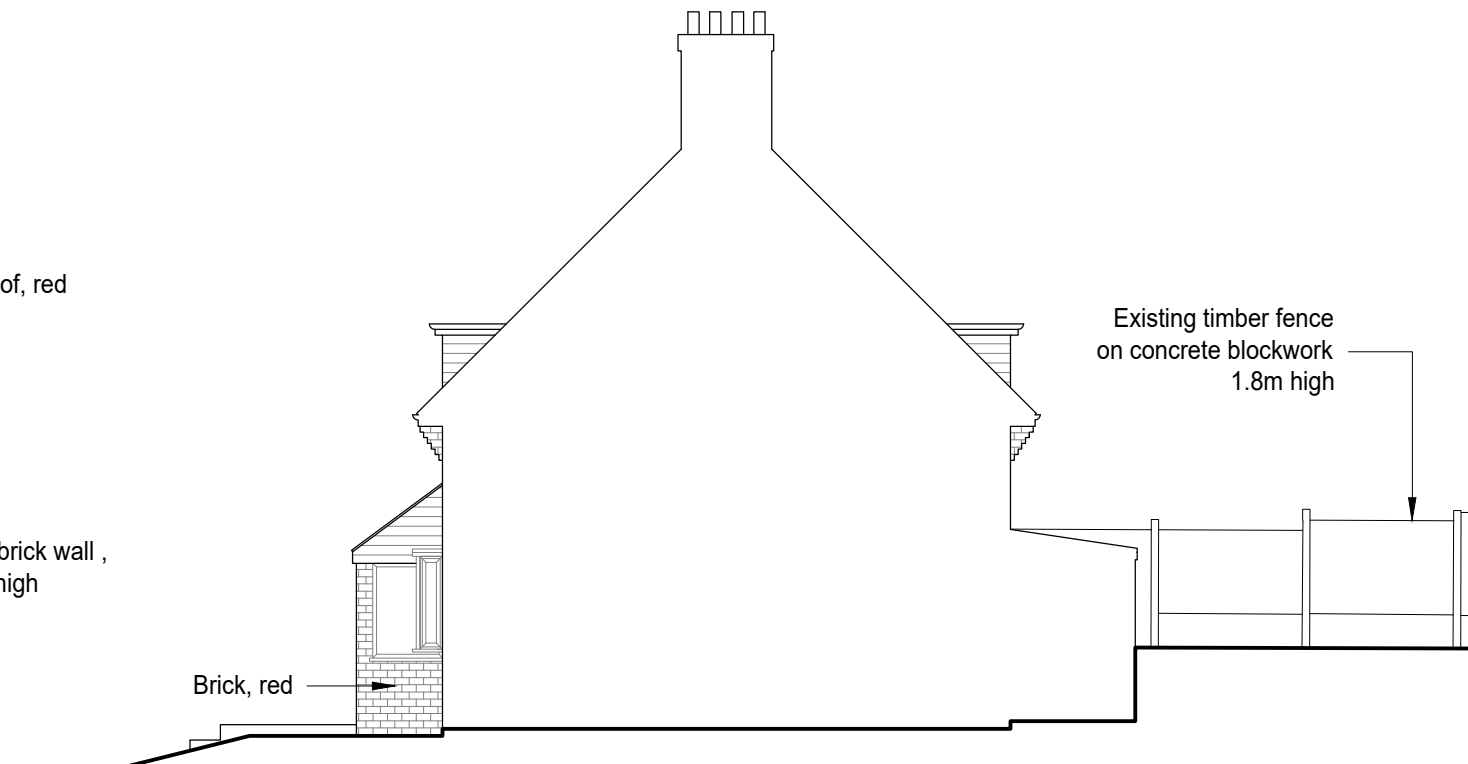

Site Application

04 Existing South West Elevation
Scale 1:100

Rev	Date	Issued for Planning	SV
		Notes	Int.

Client:



Status:

PLANNING

Project:

4 St George's Crescent,
Gravesend, DA12 4AR

Drawing Title:

Existing Elevations

Drawing No:
SGC-CHA-ZZ-DR-A-0005

Revision:

Project No: 1053

Date: 23.09.23

Drawn By: NP

Checked: SV

Scale: 1:100 @A3



Chandran/Hughes Architects Ltd
16 Ardwell Avenue
London IG6 1AW
t: +44 (0)7907 381 625
e: info@chandran-hughes.com