


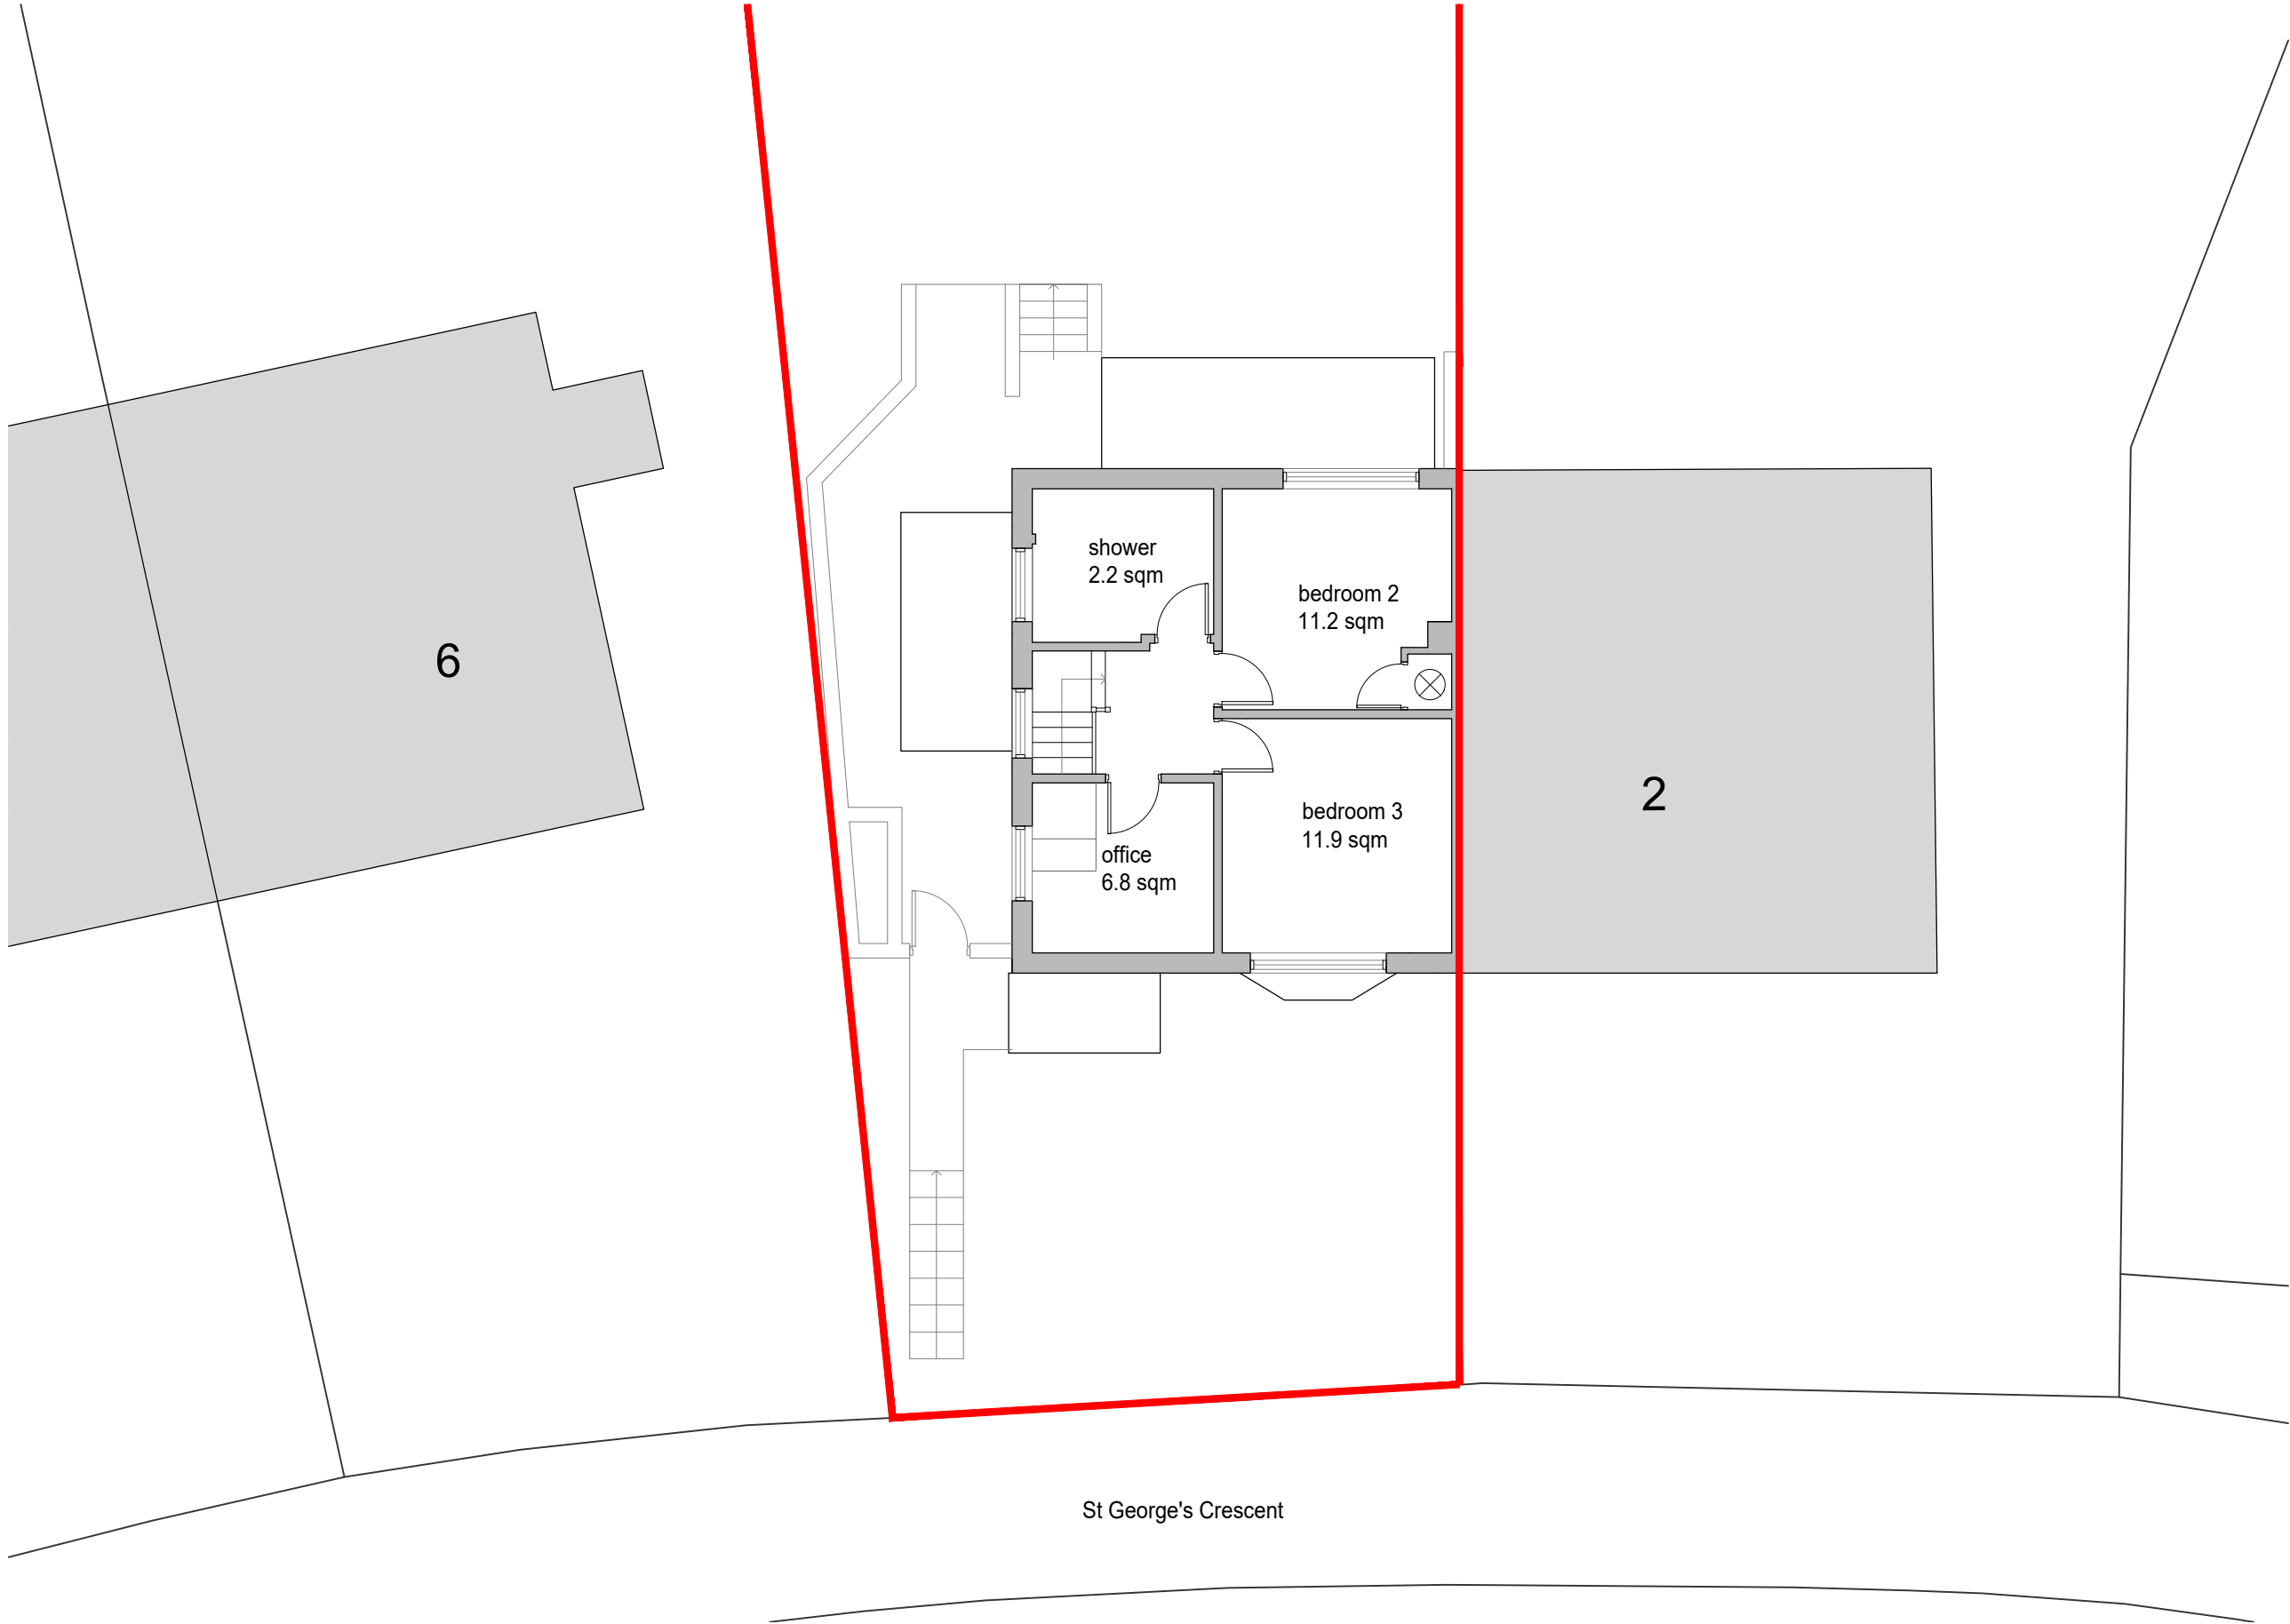

Do not scale from drawings
All dimensions are in mm unless otherwise stated
All dimensions to be verified on site before proceeding with the work
Any discrepancies to be notified in writing to the Architect immediately
All boundaries indicative only and to be confirmed by others

Notes:
There is no change to the proposed drawings from the existing for the purpose of this application for a change of use from class C3(a) to C2.

Rev	13.10.23	Issued for Planning	SV
Date		Notes	Int.

Client:



PCS SERVICES
LIMITED
IT'S ABOUT MAKING THEIR CENTRE OF CARE

Status:
PLANNING

Project:
4 St George's Crescent,
Gravesend, DA12 4AR

Drawing Title:
Proposed First Floor Plan

Drawing No:
SGC-CHA-01-DR-A-0008

Project No: 1053

Drawn By: NP

Checked: SV

Date: 23.09.23

Scale: 1-100 @A3

Revision:

Chandran|Hughes Architects Ltd
16 Ardwell Avenue
London IG6 1AW
t: +44 (0)7907 381 625
e: info@chandran-hughes.com