


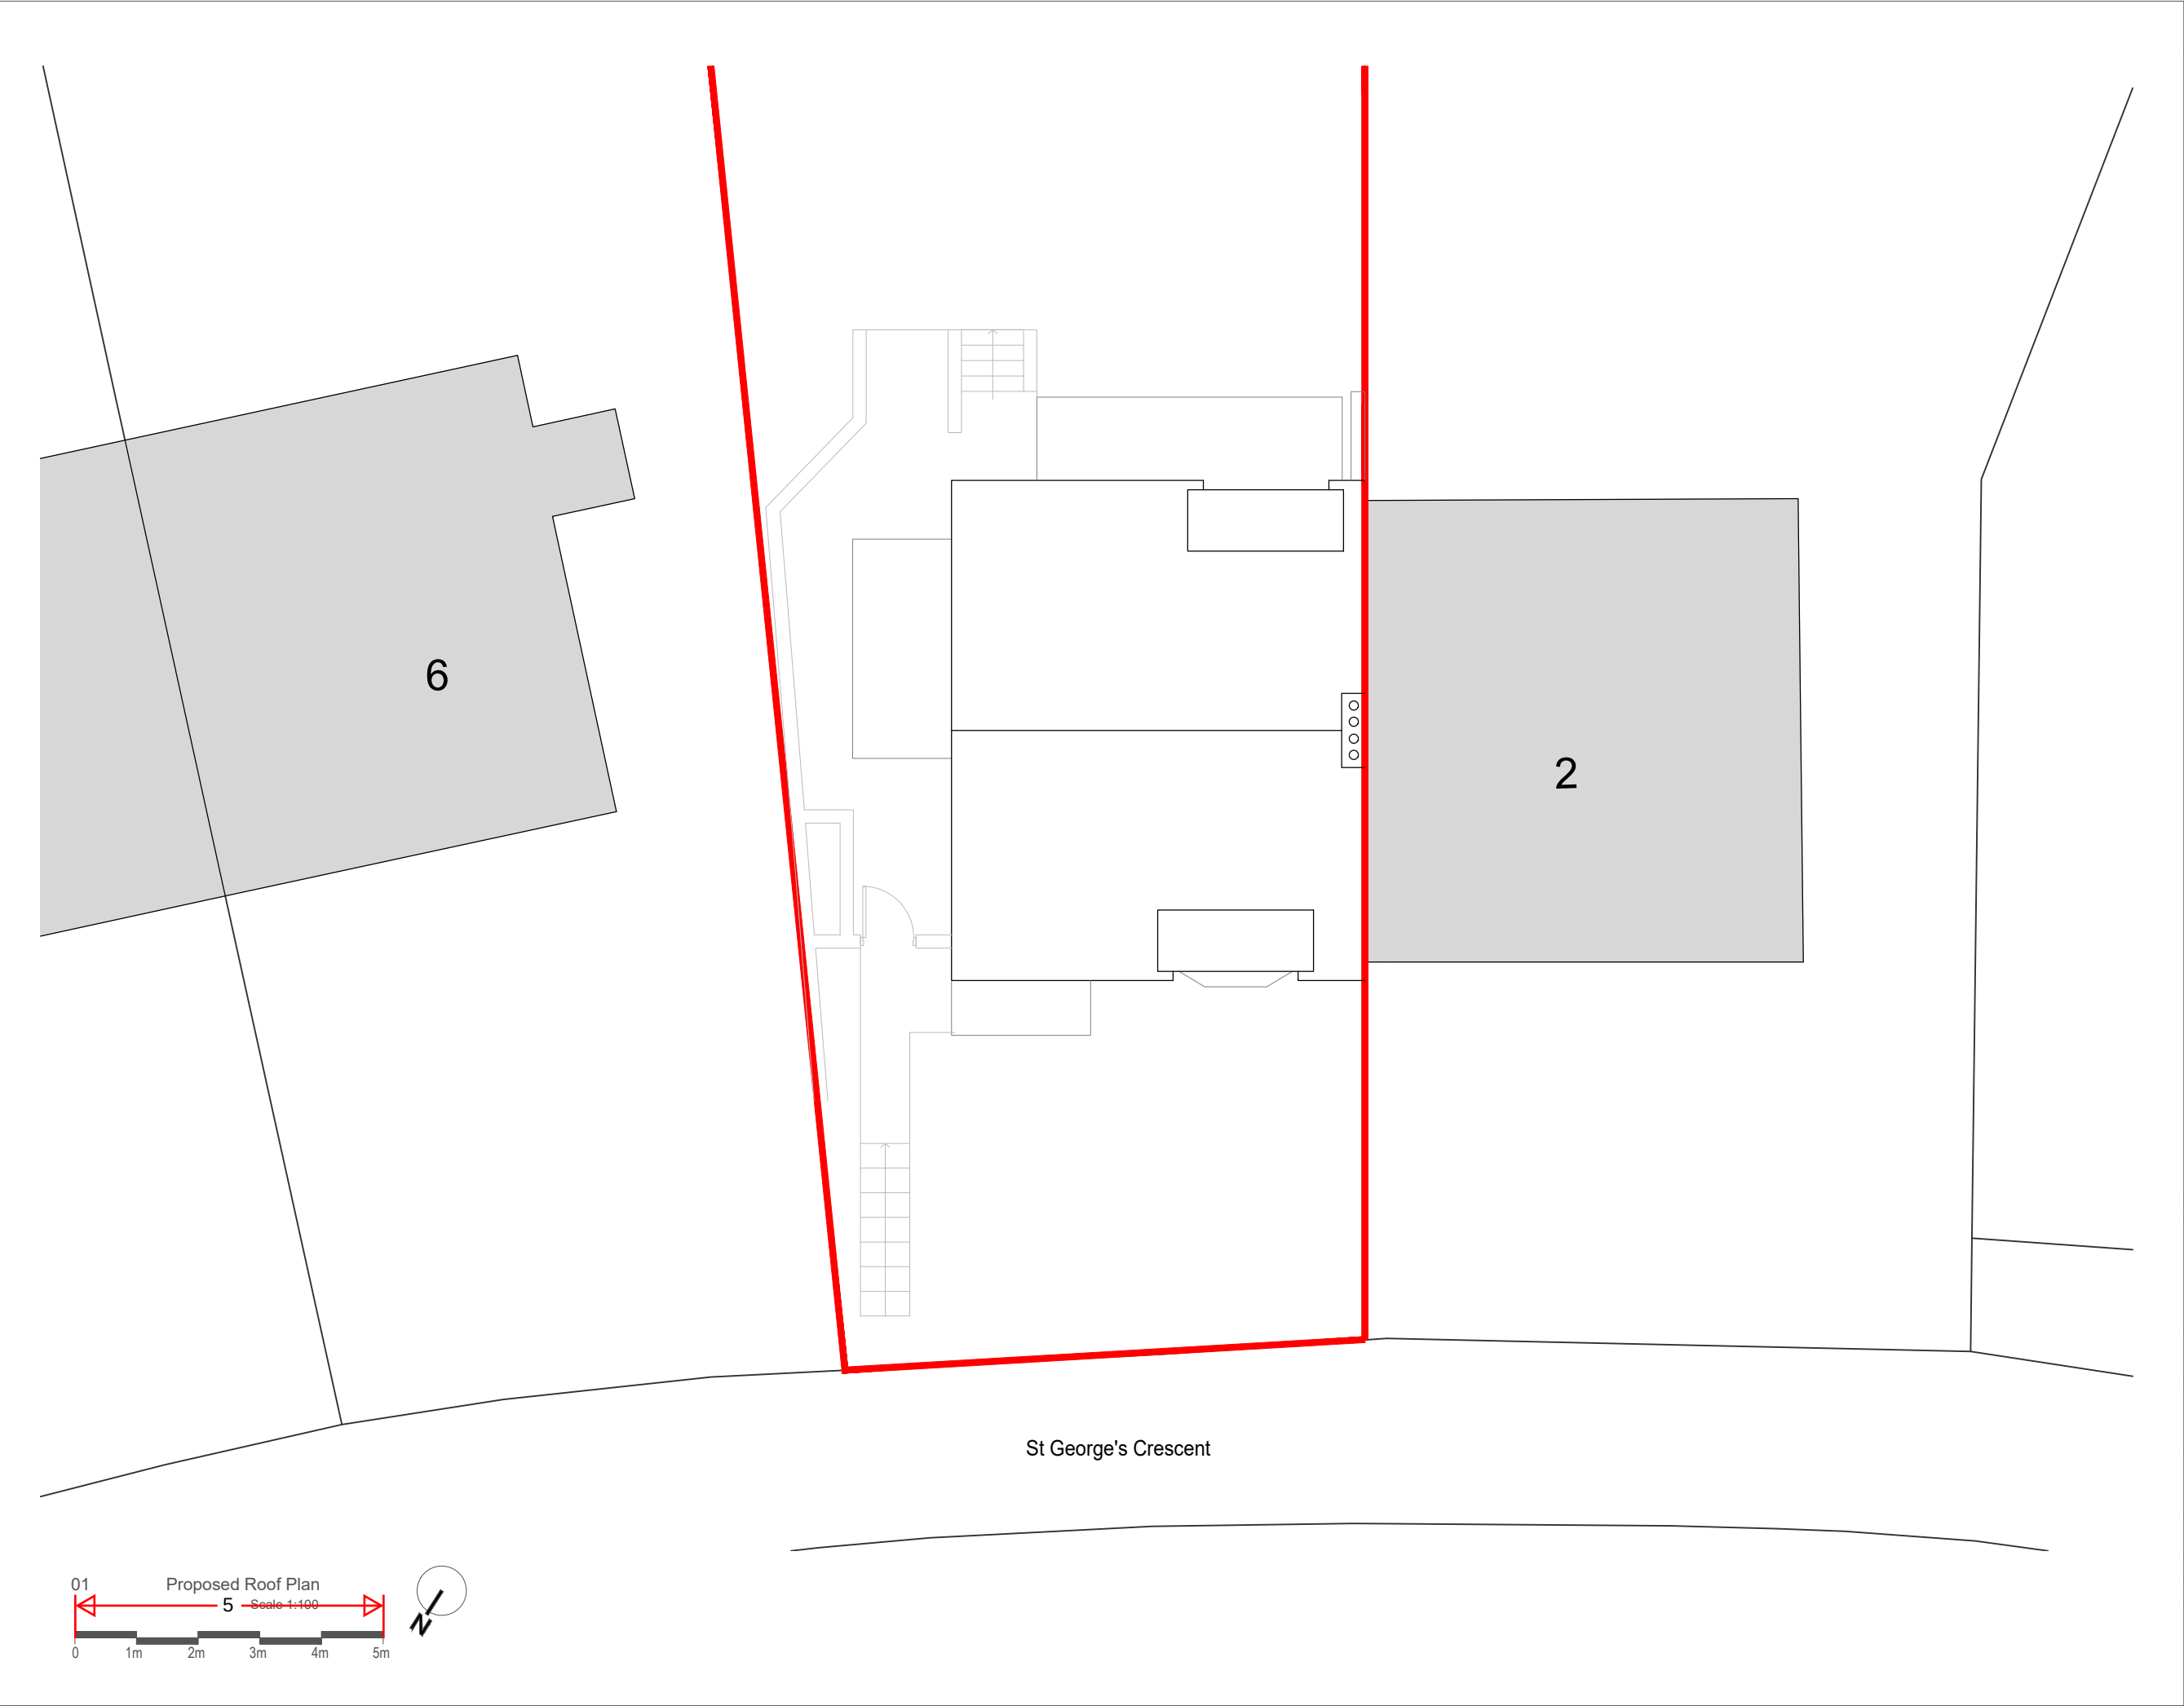

Do not scale from drawings
All dimensions are in mm unless otherwise stated
All dimensions to be verified on site before proceeding with the work
Any discrepancies to be notified in writing to the Architect immediately
All boundaries indicative only and to be confirmed by others

Notes:
There is no change to the proposed drawings from the existing for the purpose of this application for a change of use from class C3(a) to C2.

Rev	13.10.23	Date	Issued for Planning	SV
			Notes	Int.

Client:

 **PCS SERVICES LIMITED**
IT'S ABOUT MAKING THEIR CENTRE OF CARE

Status:

PLANNING

Project:

4 St George's Crescent,
Gravesend, DA12 4AR

Drawing Title:

Proposed Roof Plan

Drawing No:	SGC-CHA-02-DR-A-0009	Revision:	-
-------------	----------------------	-----------	---

Project No:	1053	Date:	23.09.23
Drawn By:	NP	Checked:	SV
		Scale:	1:100 @A3

 **chandranhughesarchitects**

Chandran Hughes Architects Ltd
16 Ardwell Avenue
London IG6 1AW
t: +44 (0)7907 381 625
e: info@chandran-hughes.com