



Do not scale from drawings
All dimensions are in mm unless otherwise stated
All dimensions to be verified on site before proceeding with the work
Any discrepancies to be notified in writing to the Architect immediately
All boundaries indicative only and to be confirmed by others

Notes:
There is no change to the proposed drawings from the existing for the purpose of this application for a change of use from class C3(a) to C2.

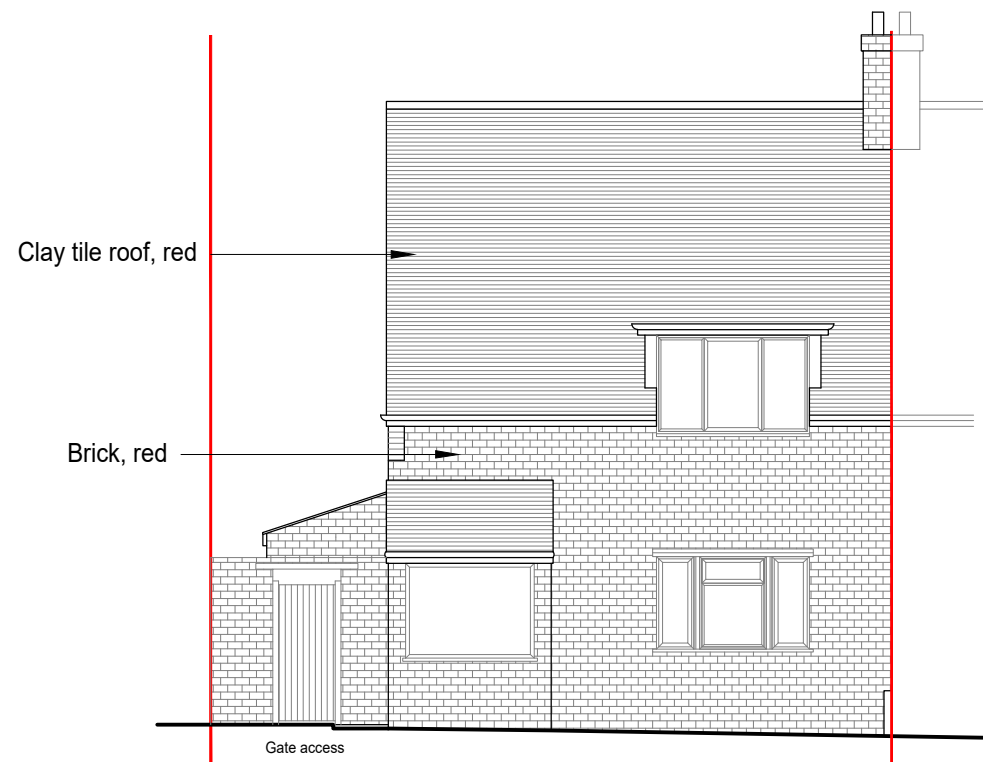


Site Application

01 Proposed North West Elevation
Scale 1:100

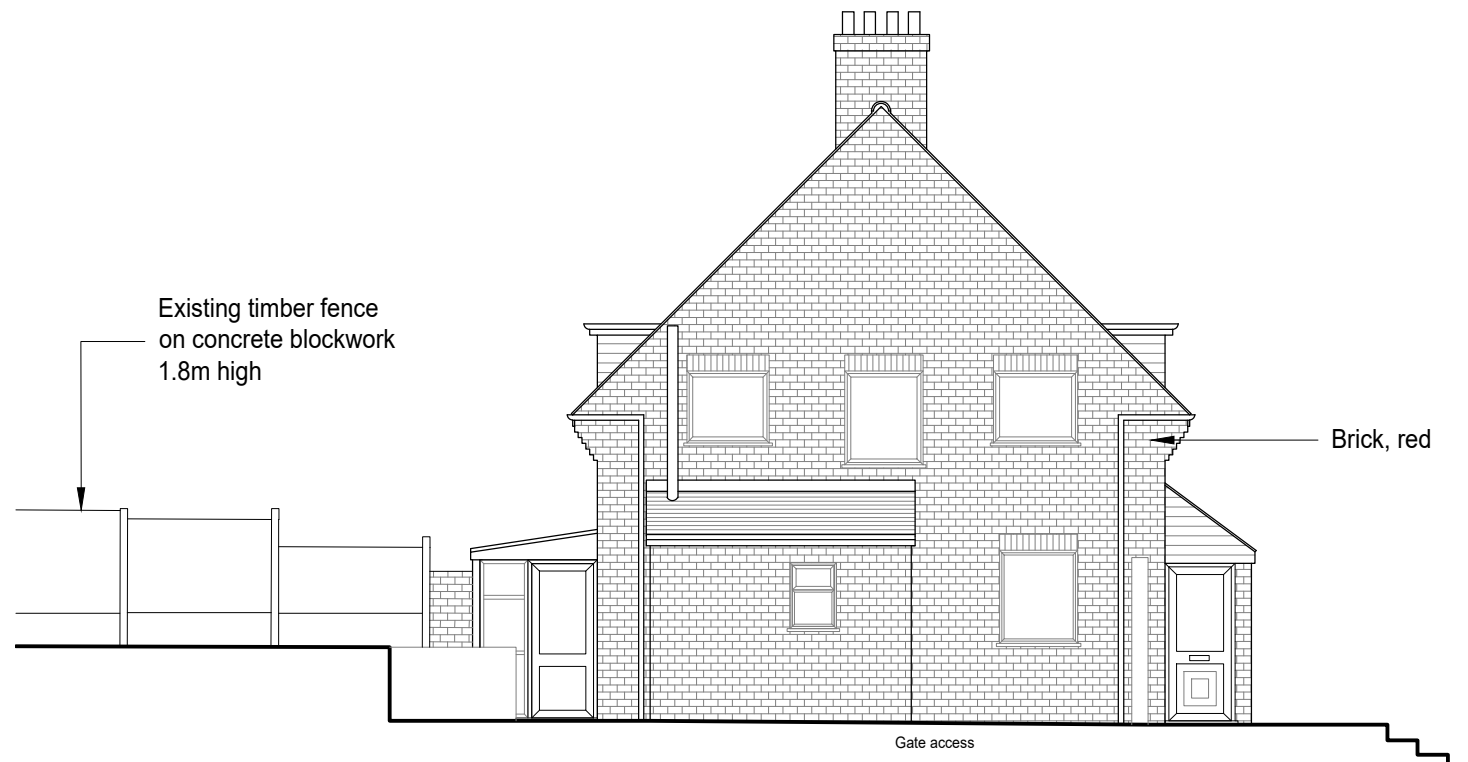



Site Application

02 Proposed North East Elevation
Scale 1:100

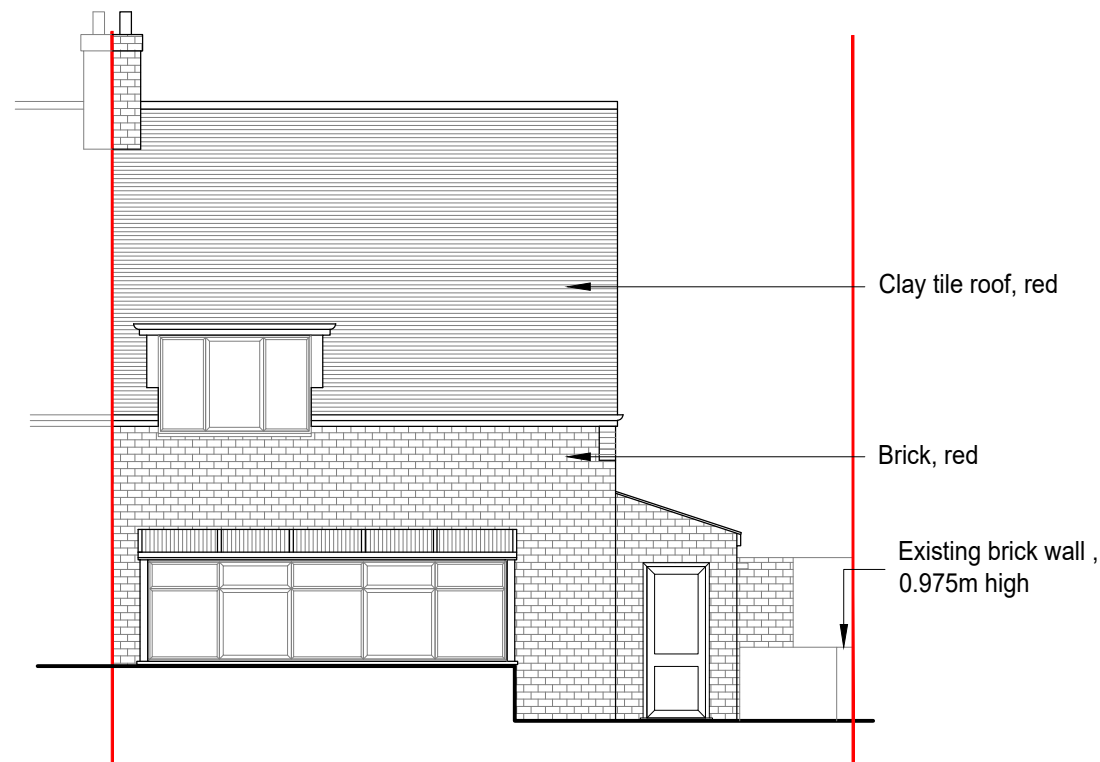

Site Application

03 Proposed South East Elevation
Scale 1:100

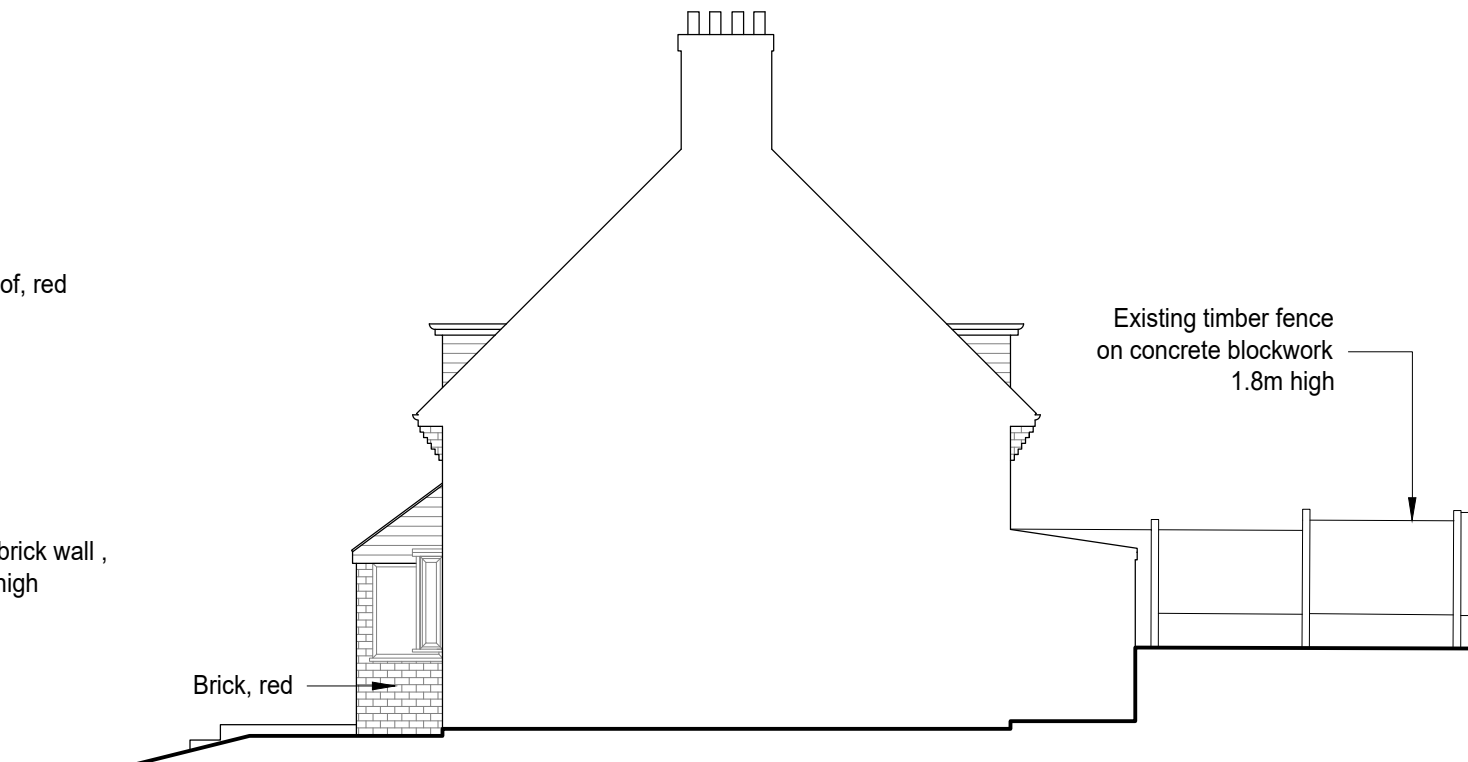 

Site Application

04 Proposed South West Elevation
Scale 1:100

Rev	Date	Issued for Planning	SV
		Notes	Int.



Status:
PLANNING

Project:
4 St George's Crescent,
Gravesend, DA12 4AR

Drawing Title:
Proposed Elevations

Drawing No:
SGC-CHA-ZZ-DR-A-0010

Project No: 1053

Drawn By: NP

Checked: SV

Date: 23.09.23

Scale: 1:100 @A3

Revision:

Chandran/Hughes Architects Ltd
16 Ardwell Avenue
London IG6 1AW
t: +44 (0)7907 381 625
e: info@chandran-hughes.com