



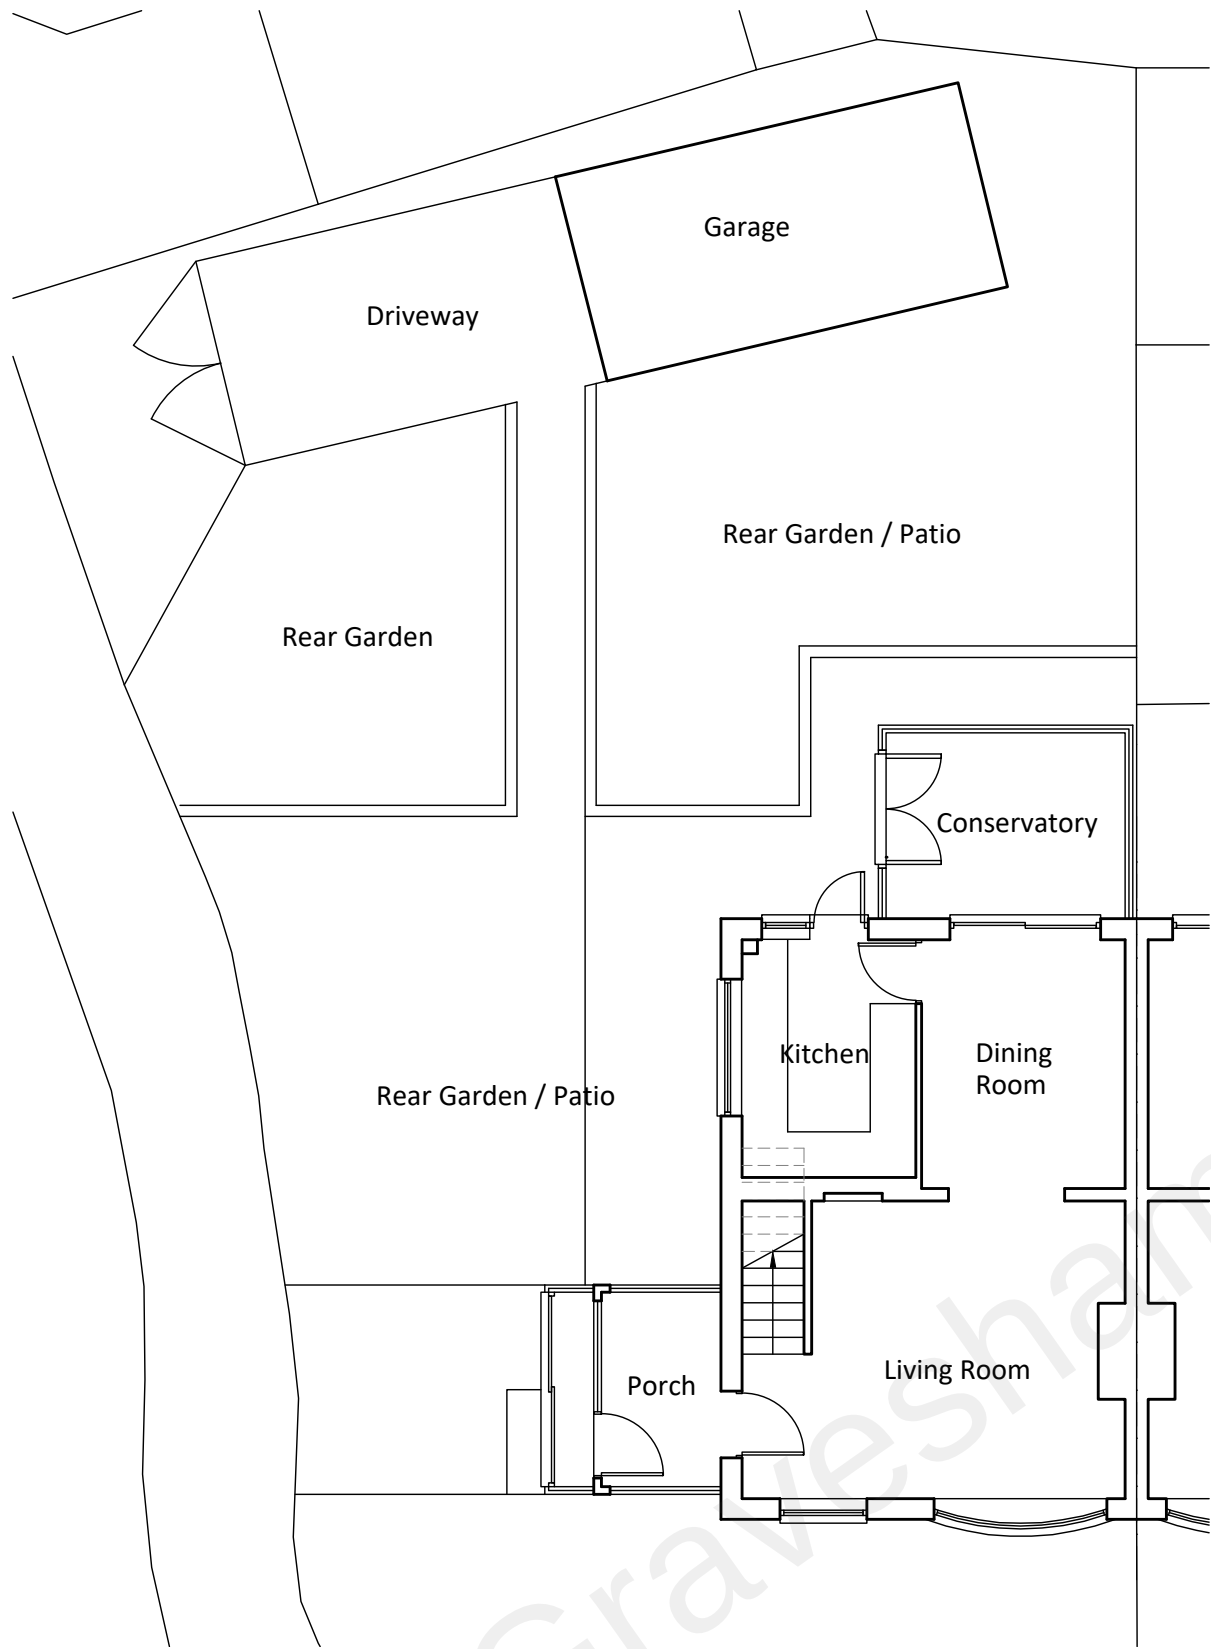

Ground Floor Plan

As Existing


Scale 1:100

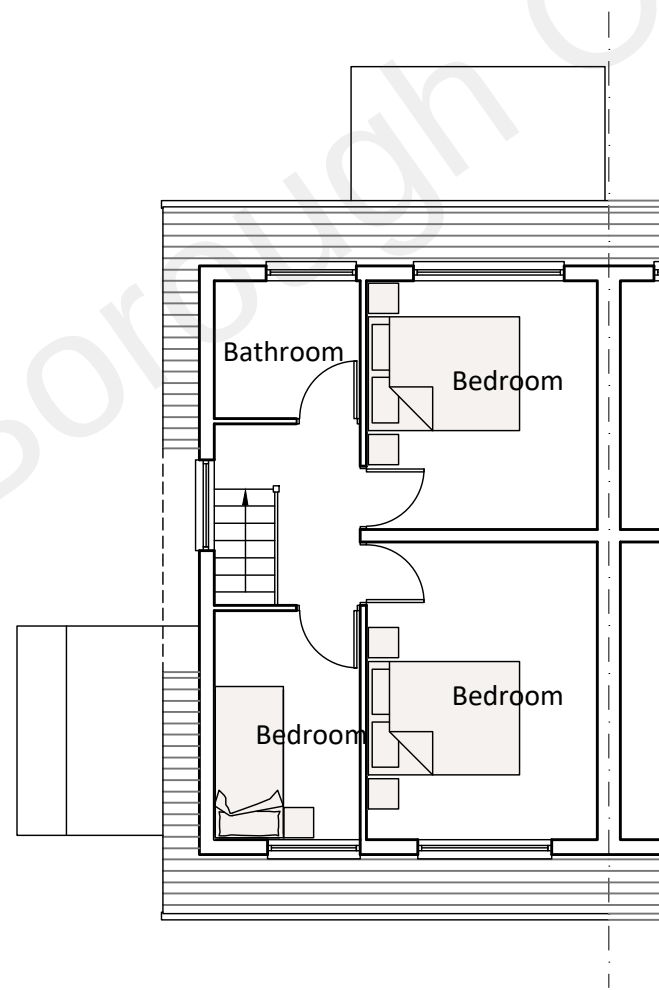

First Floor Plan

As Existing



Scale 1:100

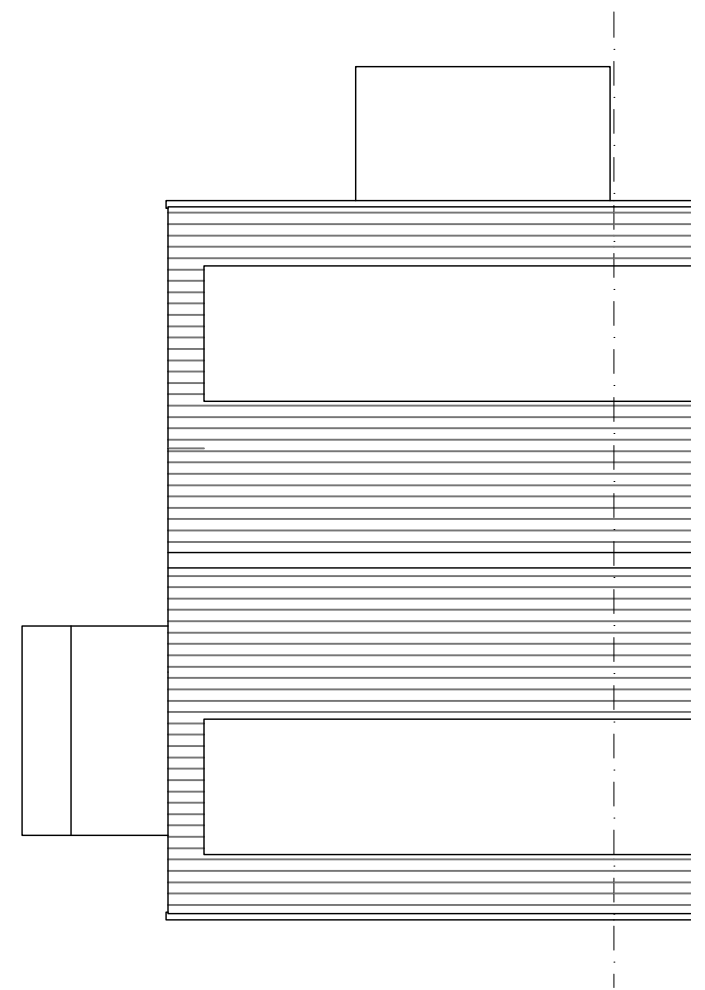

Roof Plan

As Existing

Scale 1:100

 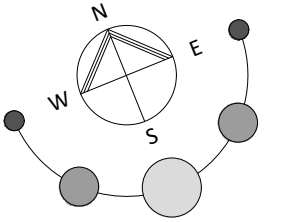

F O R A P P R O V A L

CLIENT Mr & Mrs Hockley	PROJECT 2 Westfield Close Gravesend DA12 5EH	DRAWN SP	DATE April 2022	SCALE 1:100	DWG SIZE A3
WORK STAGE Planning	DRAWING Floor Plans - As Existing	DRAWING NO. SP-491-P-100-02	REVISION.		