



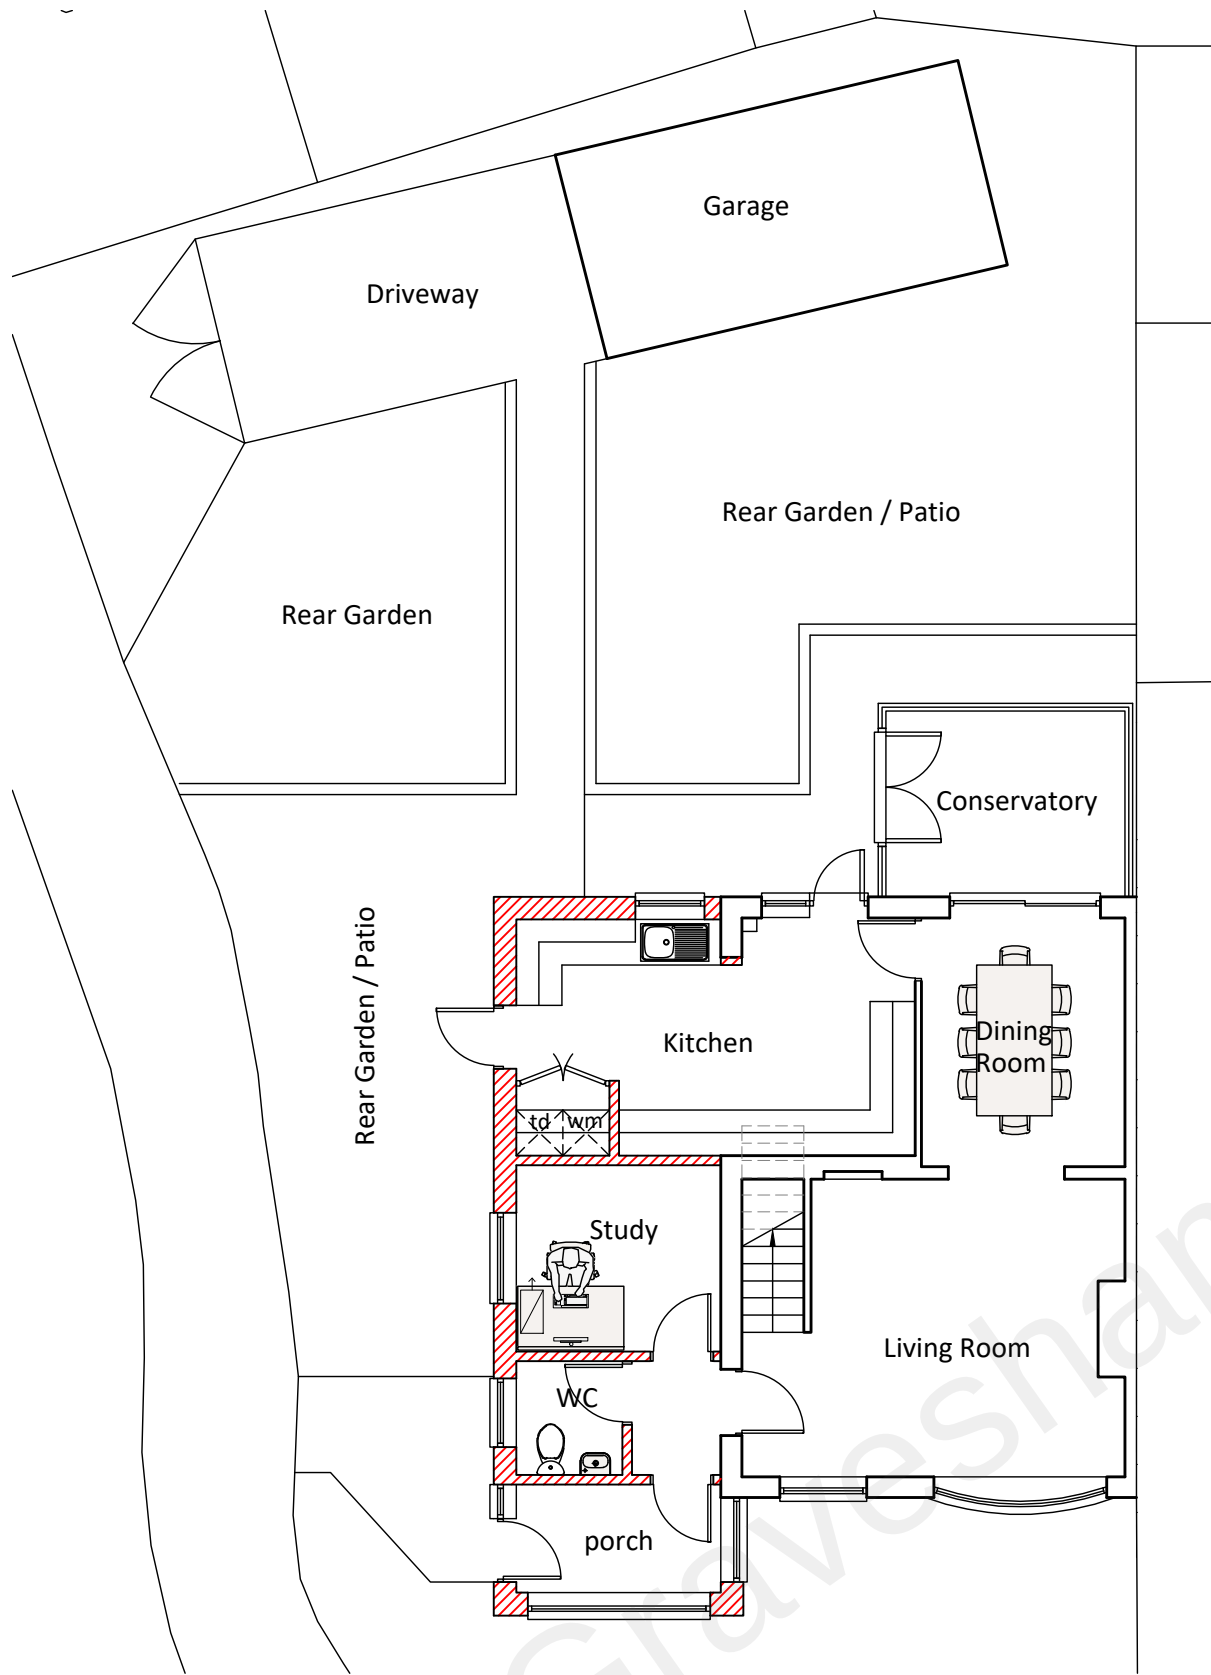

Ground Floor Plan

As Proposed


Scale 1:100

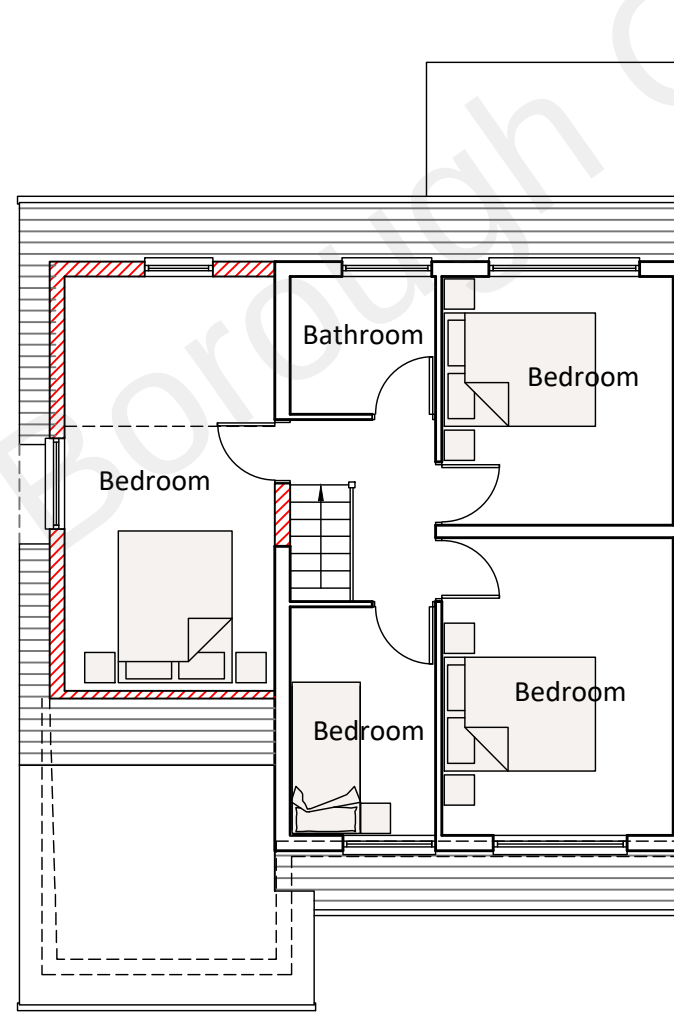

First Floor Plan

As Proposed


Scale 1:100

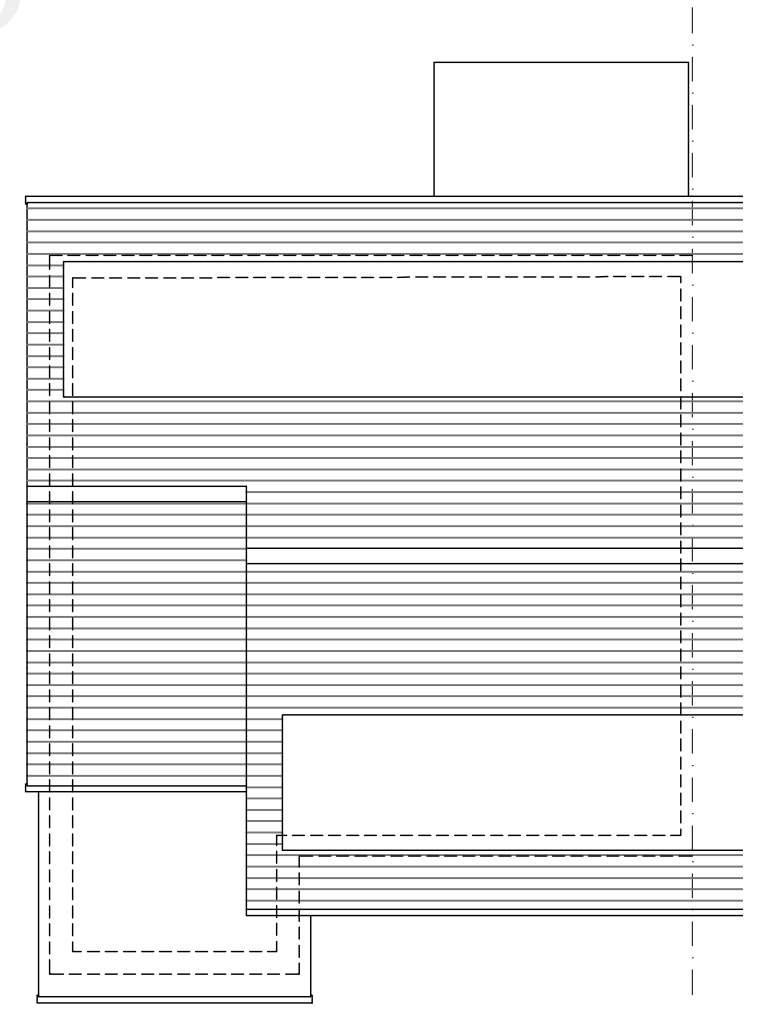


Roof Plan

As Proposed

Scale 1:100

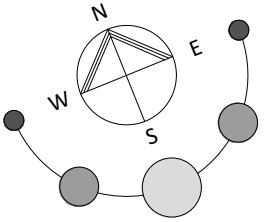

F O R A P P R O V A L

 

CLIENT Mr & Mrs Hockley	PROJECT 2 Westfield Close Gravesend DA12 5EH	DRAWN SP	DATE April 2022	SCALE 1:100	DWG SIZE A3
WORK STAGE Planning	DRAWING Floor Plans - As Proposed	DRAWING NO. SP-491-P-100-04	REVISION.		