



Front Elevation

As Proposed

Scale 1:100



Side Elevation

As Proposed

Scale 1:100




Rear Elevation

As Proposed

Scale 1:100

KEY TO MATERIALS (all to match existing)	
1	Concrete interlocking tiles
2	Facing brickwork
3	White uPVC double glazed windows & doors
4	Concrete vertical tiling
5	Flat roofing

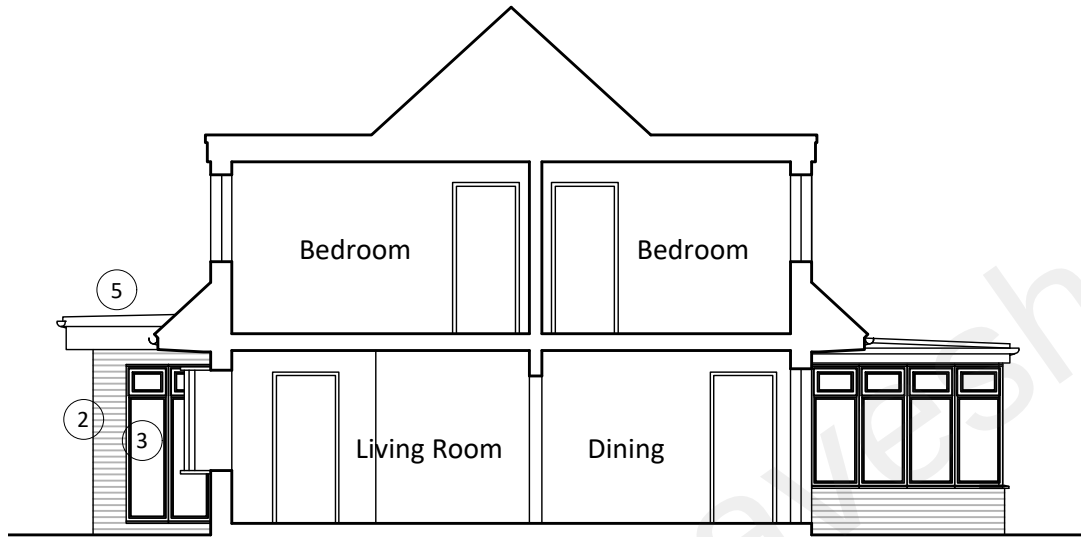

Side Elevation

As Proposed

Scale 1:100



F O R A P P R O V A L

CLIENT Mr & Mrs Hockley	PROJECT 2 Westfield Close Gravesend DA12 5EH	DRAWN SP	DATE April 2022	SCALE 1:100	DWG SIZE A3
WORK STAGE Planning	DRAWING Elevations - As Proposed	DRAWING NO. SP-491-P-100-05	REVISION		