




- Do not scale from this drawing.
- All dimensions to be verified on site and is in mm.
- Builder to verify all dimensions, heights and levels prior to commencement of work.
- All documents shall be checked to ensure that they are compatible by the contractor before construction commences. In the event of apparent ambiguity or contradiction the engineer and/ or architect shall be notified immediately.
- The contractor in preparing his estimate shall visit the site and acquaint himself with the problems involved .
- The contrator shall issue all statutory notices to the local Authority during progress and completion of works.

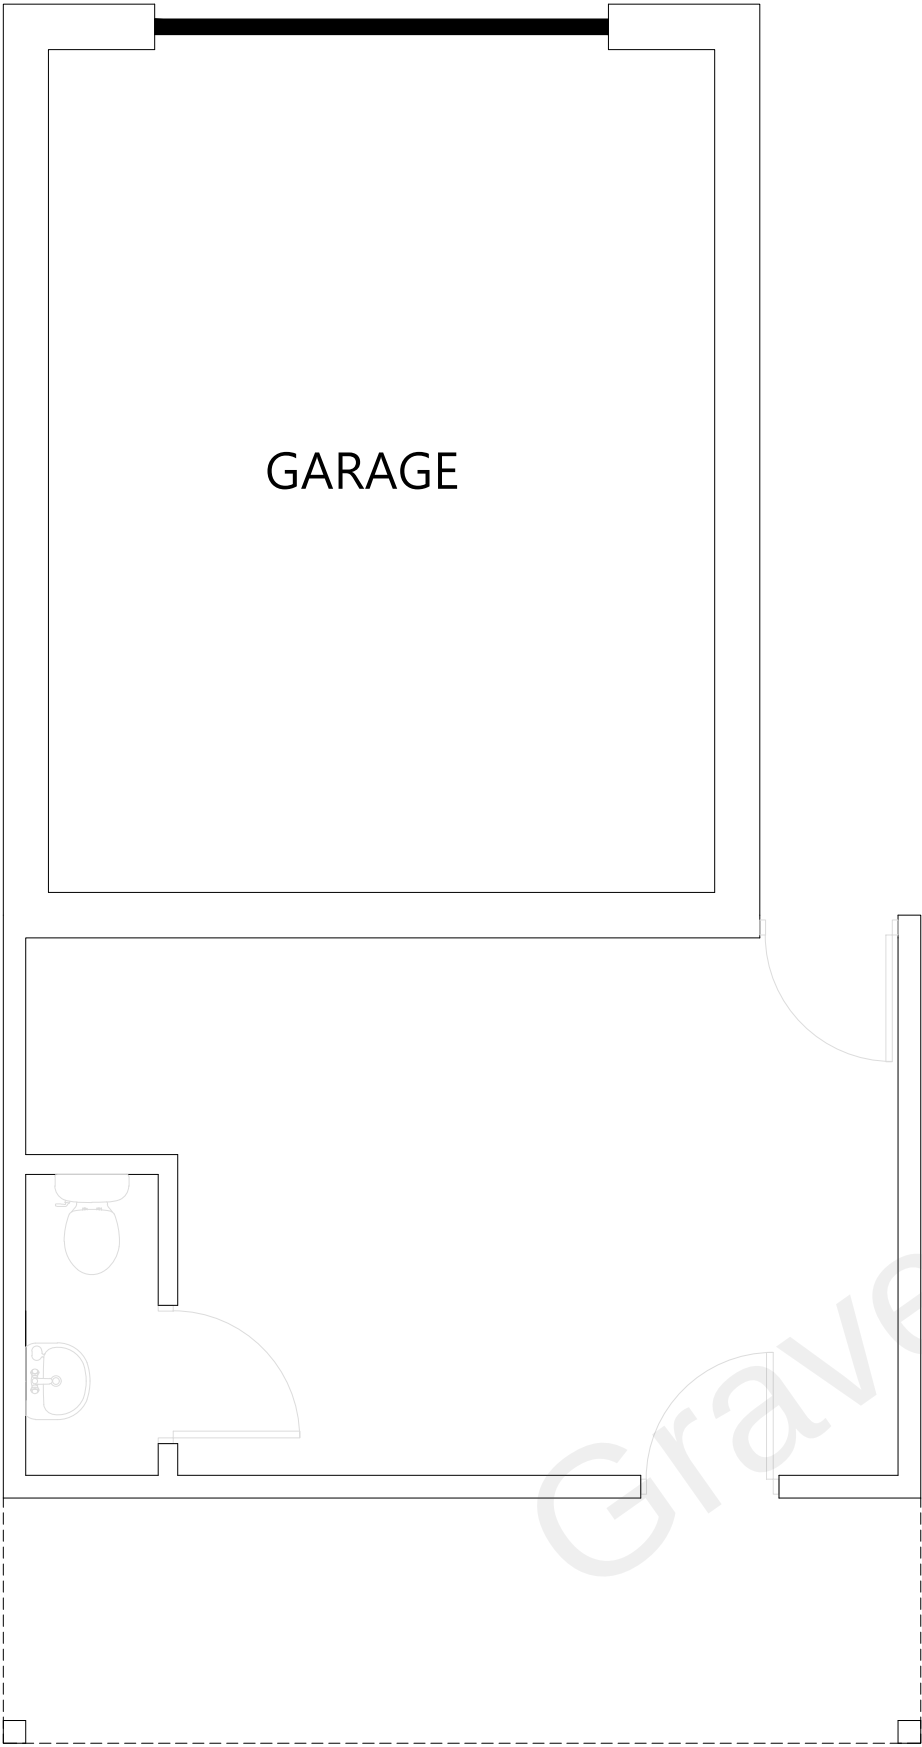


Floor Plan

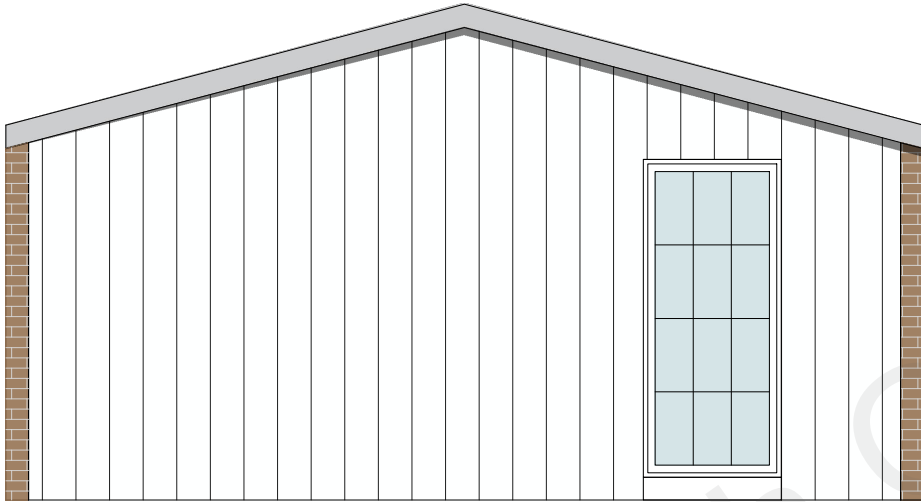

Front Elevation

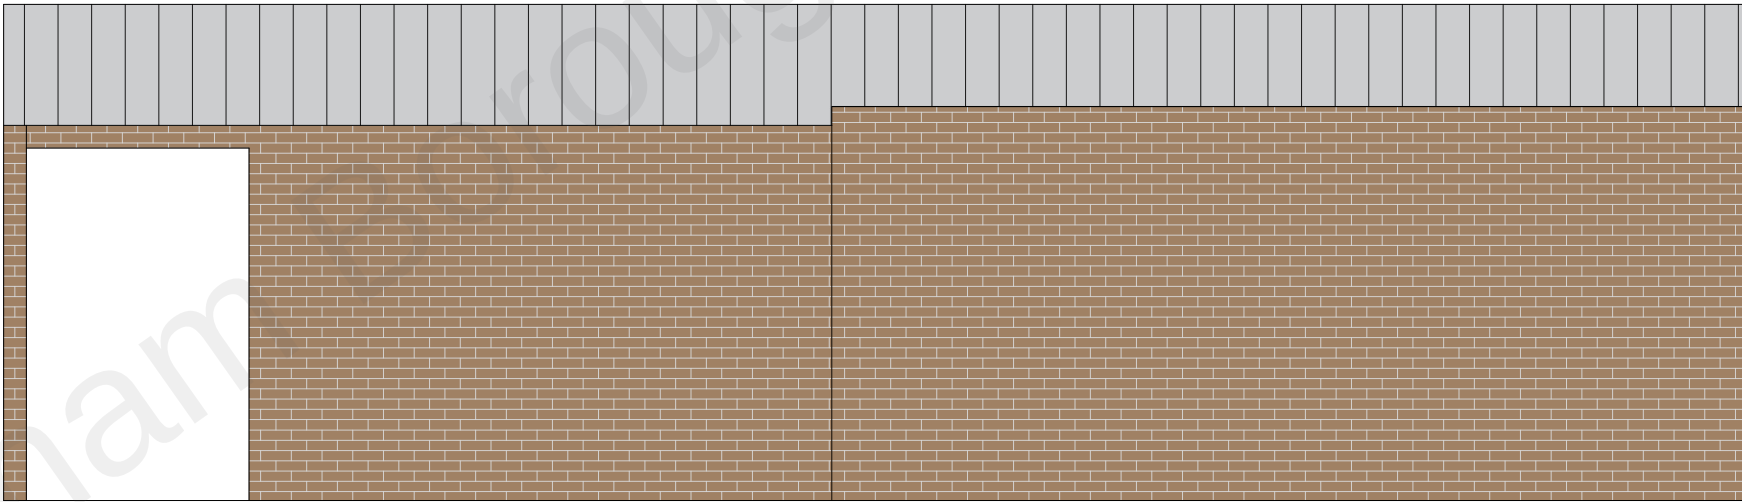

Side Elevation

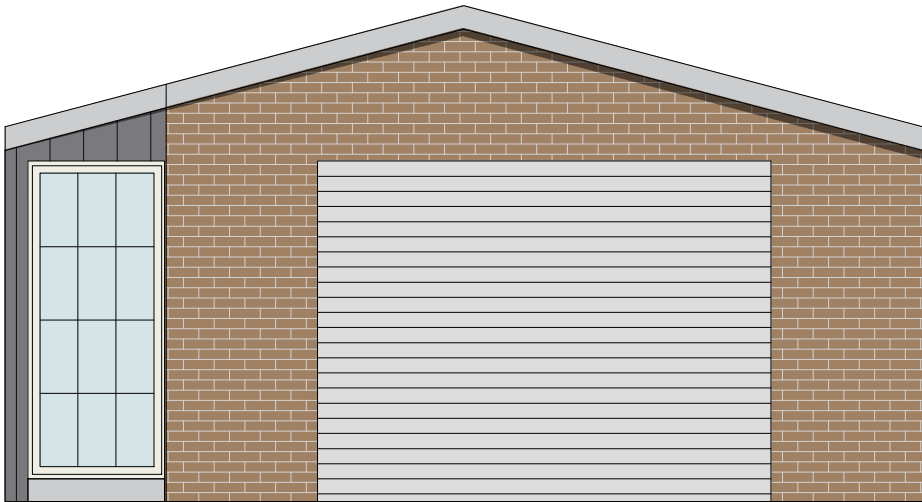

Rear Elevation

REV:	DESCRIPTION:	BY:	DATE:
STATUS:			



BARRON EDWARDS
PLANNING & ARCHITECTURE

Whitehall Place
47 The Terrace,
Gravesend, Kent
DA12 2DL
01474 247 787
info@barronedwards.co.uk
www.barronedwards.co.uk

SITE:	130 Old Road East Gravesend DA12 1PF
-------	--

TITLE:	Proposed Plans and Elevations
--------	-------------------------------

SCALE AT A3: 1: 50	DATE: 10.09.2021	DRAWN: HE
PROJECT NO: 210711	DRAWING NO: 002	REVISION: A

1:50 0 1 2 3 4