



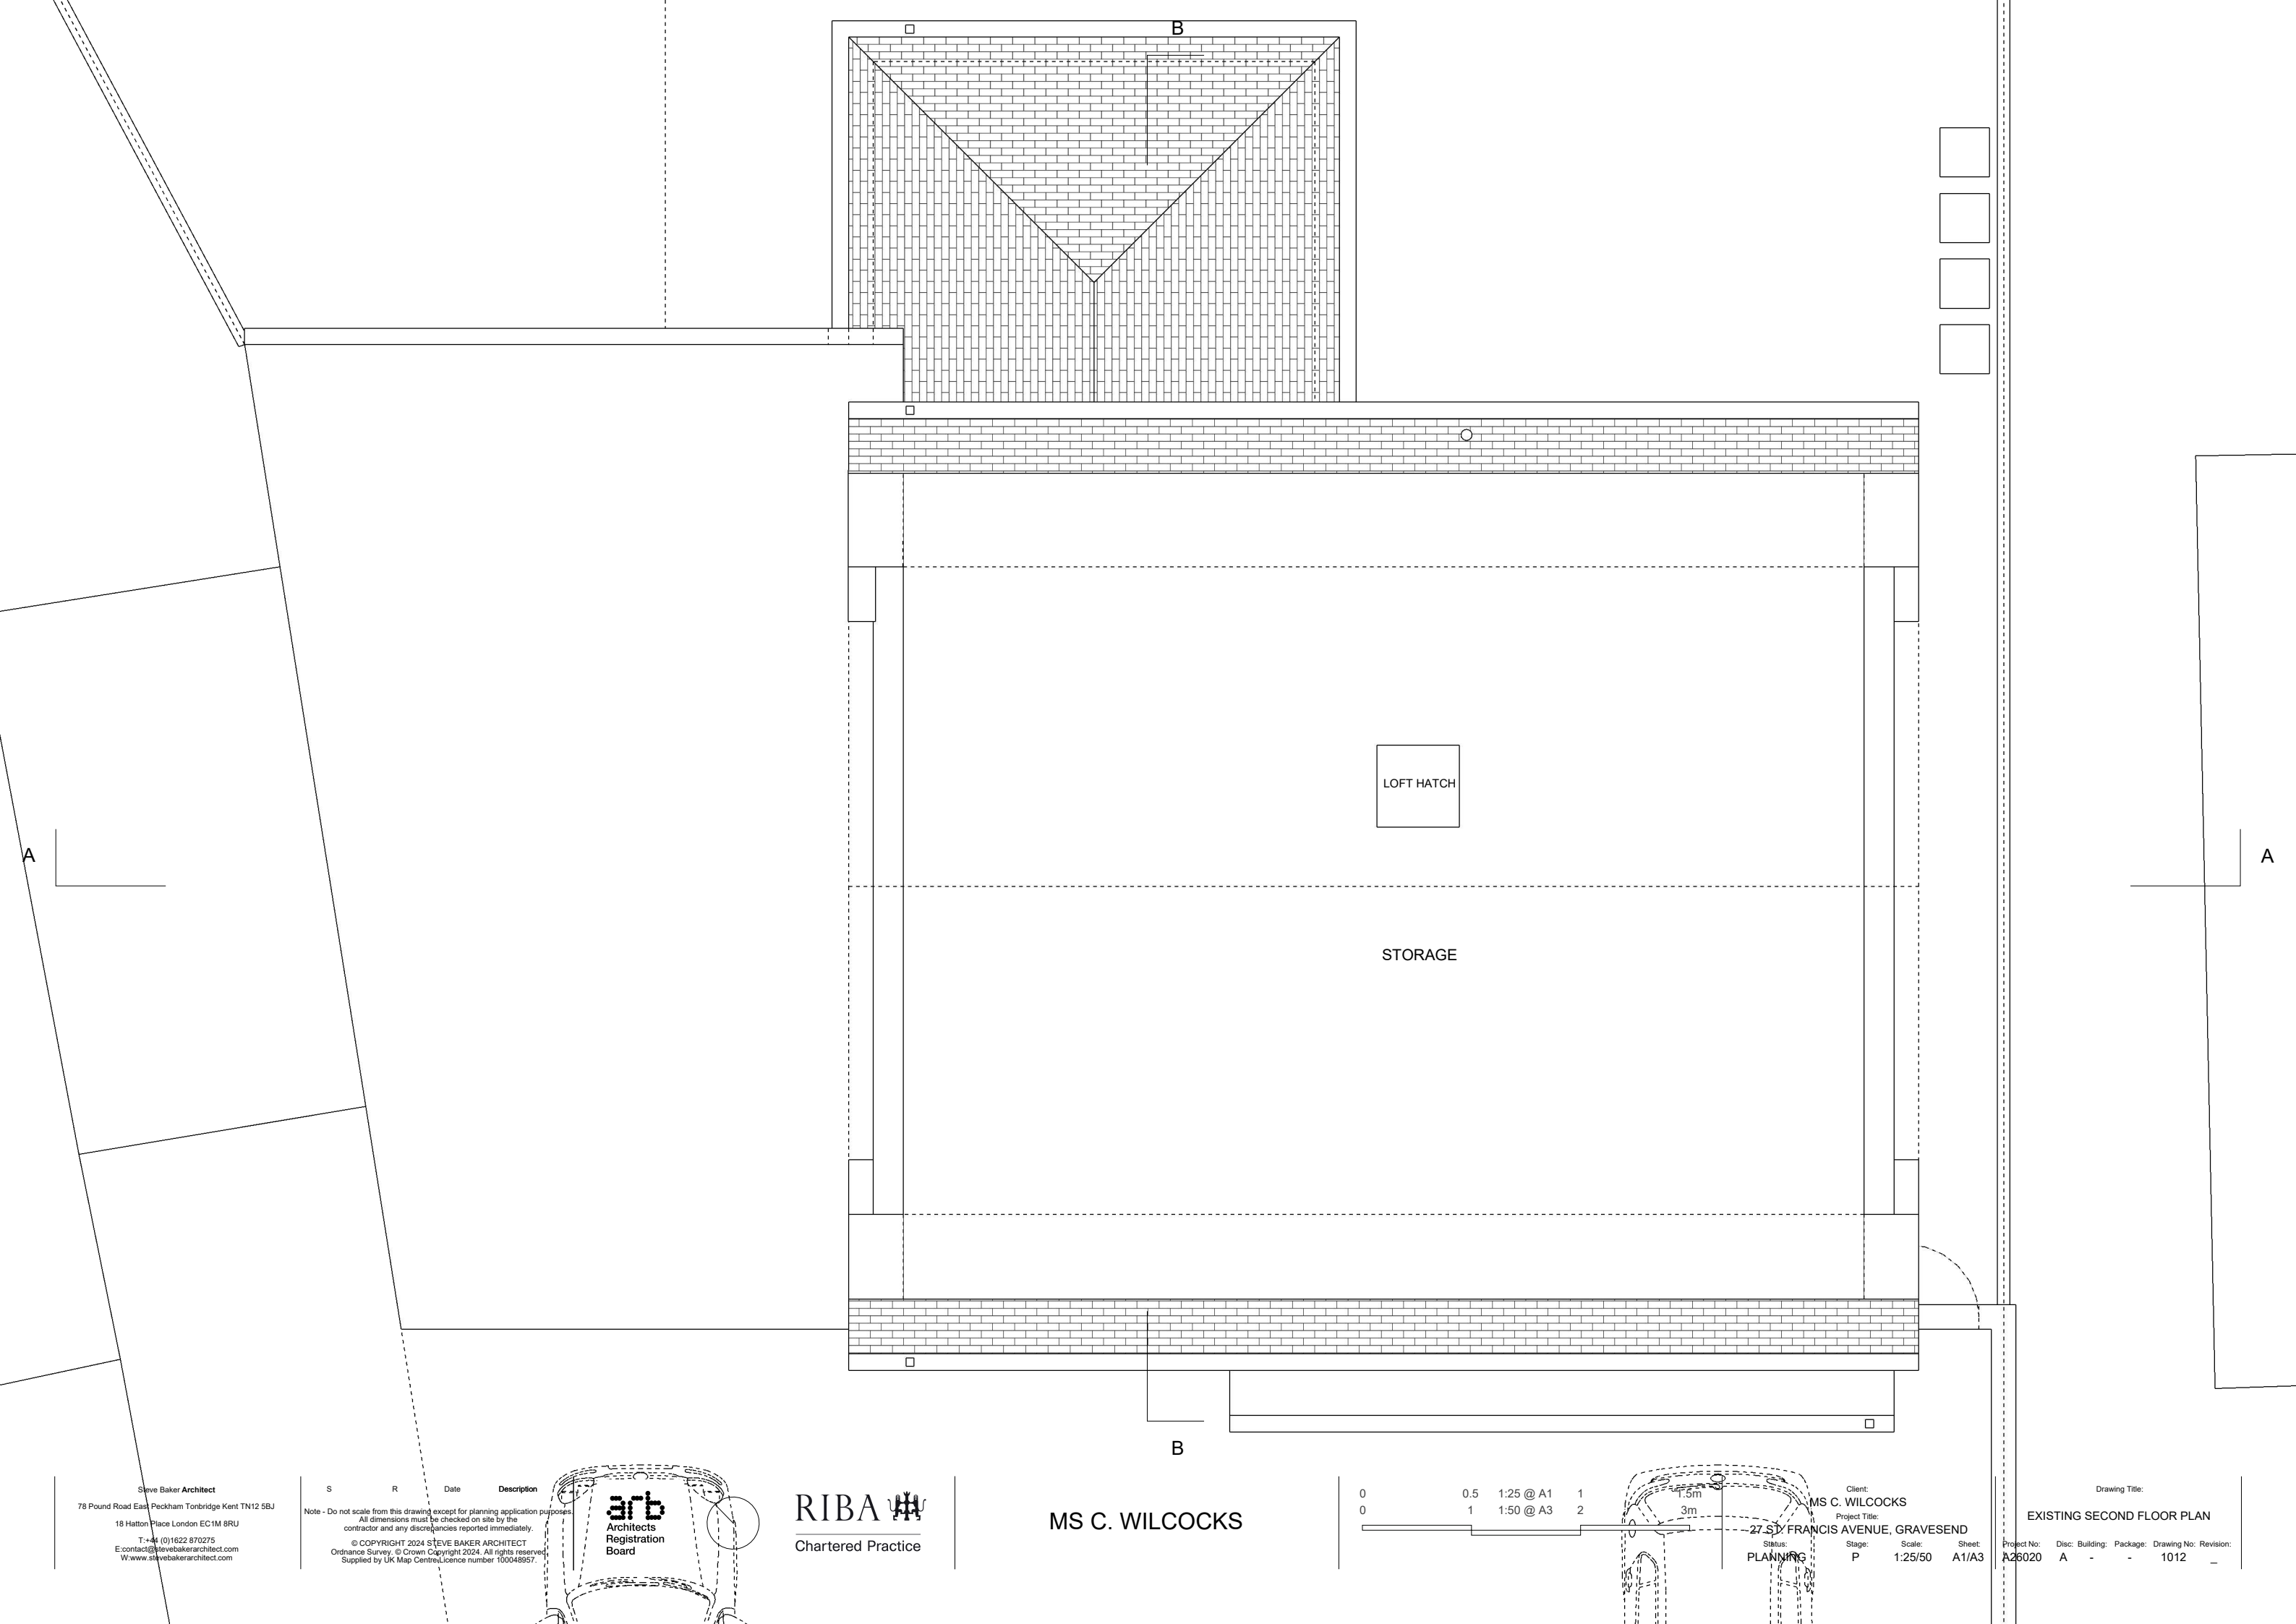

Steve Baker Architect
78 Pound Road East Peckham Tonbridge Kent TN12 5BJ
18 Hatton Place London EC1M 8RU
T: +44 (0)1622 870275
E: contact@stevebakerarchitect.com
W: www.stevebakerarchitect.com


Note - Do not scale from this drawing except for planning application purposes.
All dimensions must be checked on site by the contractor and any discrepancies reported immediately.
© COPYRIGHT 2024 STEVE BAKER ARCHITECT
Ordnance Survey. © Crown Copyright 2024. All rights reserved.
Supplied by UK Map Centre, Licence number 100046957.

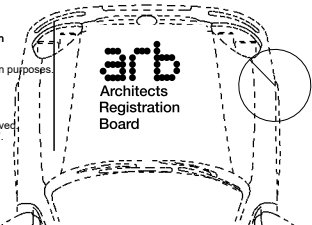

RIBA
Chartered Practice

MS C. WILCOCKS

0 0.5 1:25 @ A1 1
0 1 1:50 @ A3 2

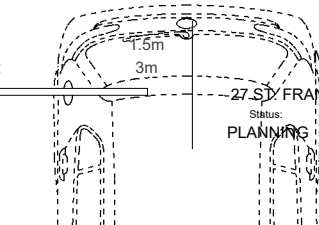

Client: MS C. WILCOCKS
Project Title: 27 ST FRANCIS AVENUE, GRAVESEND
Status: PLANNING
Stage: P
Scale: 1:25/50
Sheet: A1/A3

Drawing Title: EXISTING SECOND FLOOR PLAN
Project No: A26020
Disc: Building: A
Package: -
Drawing No: 1012
Revision: -