


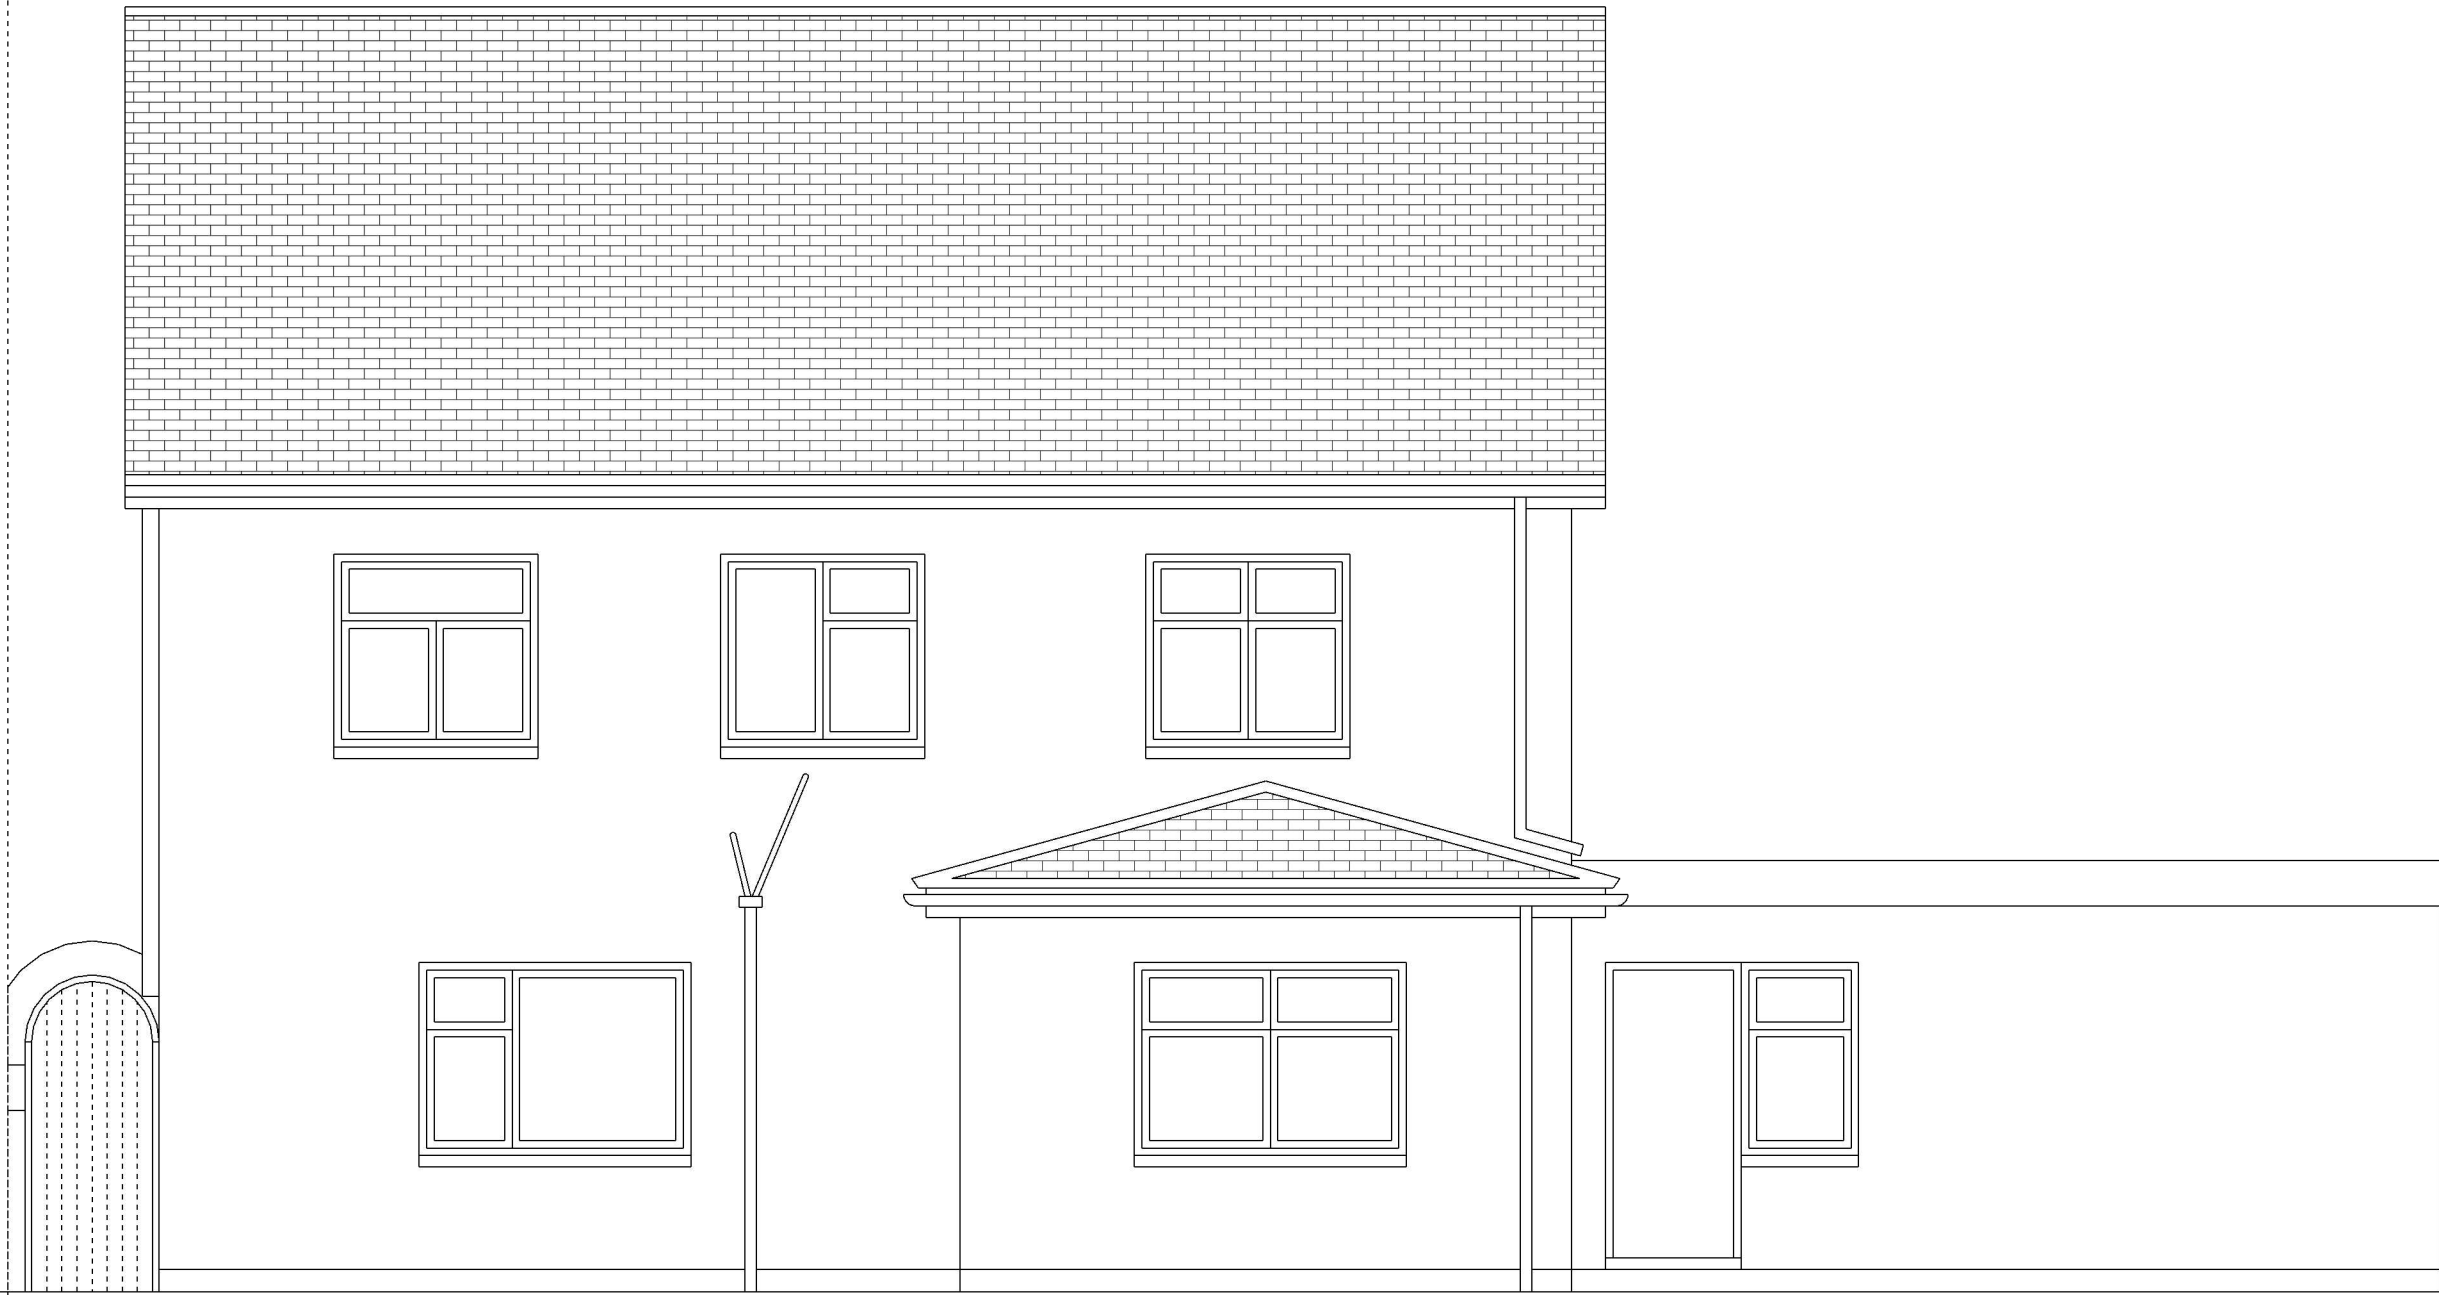

SITE BOUNDARY

SITE BOUNDARY

Steve Baker **Architect**
78 Pound Road East Peckham Tonbridge Kent TN12 5BJ
18 Hatton Place London EC1M 8RU
T: +44 (0)1622 870275
E: contact@stevebakerarchitect.com
W: www.stevebakerarchitect.com

S	R	Date	Description
			Note - Do not scale from this drawing except for planning application purposes. All dimensions must be checked on site by the contractor and any discrepancies reported immediately.
			© COPYRIGHT 2024 STEVE BAKER ARCHITECT Ordnance Survey. © Crown Copyright 2024. All rights reserved. Supplied by UK Map Centre Licence number 100046957.



RIBA 
Chartered Practice

MS C. WILCOCKS



Client:
MS C. WILCOCKS
Project Title:
27 ST. FRANCIS AVENUE, GRAVESEND
Status: **PLANNING** Stage: **P** Scale: **1:25/50** Sheet: **A1/A3**

Drawing Title:
EXISTING NORTH ELEVATION
Project No: **A26020** Disc: **A** Building: **-** Package: **-** Drawing No: **1030** Revision: **-**