


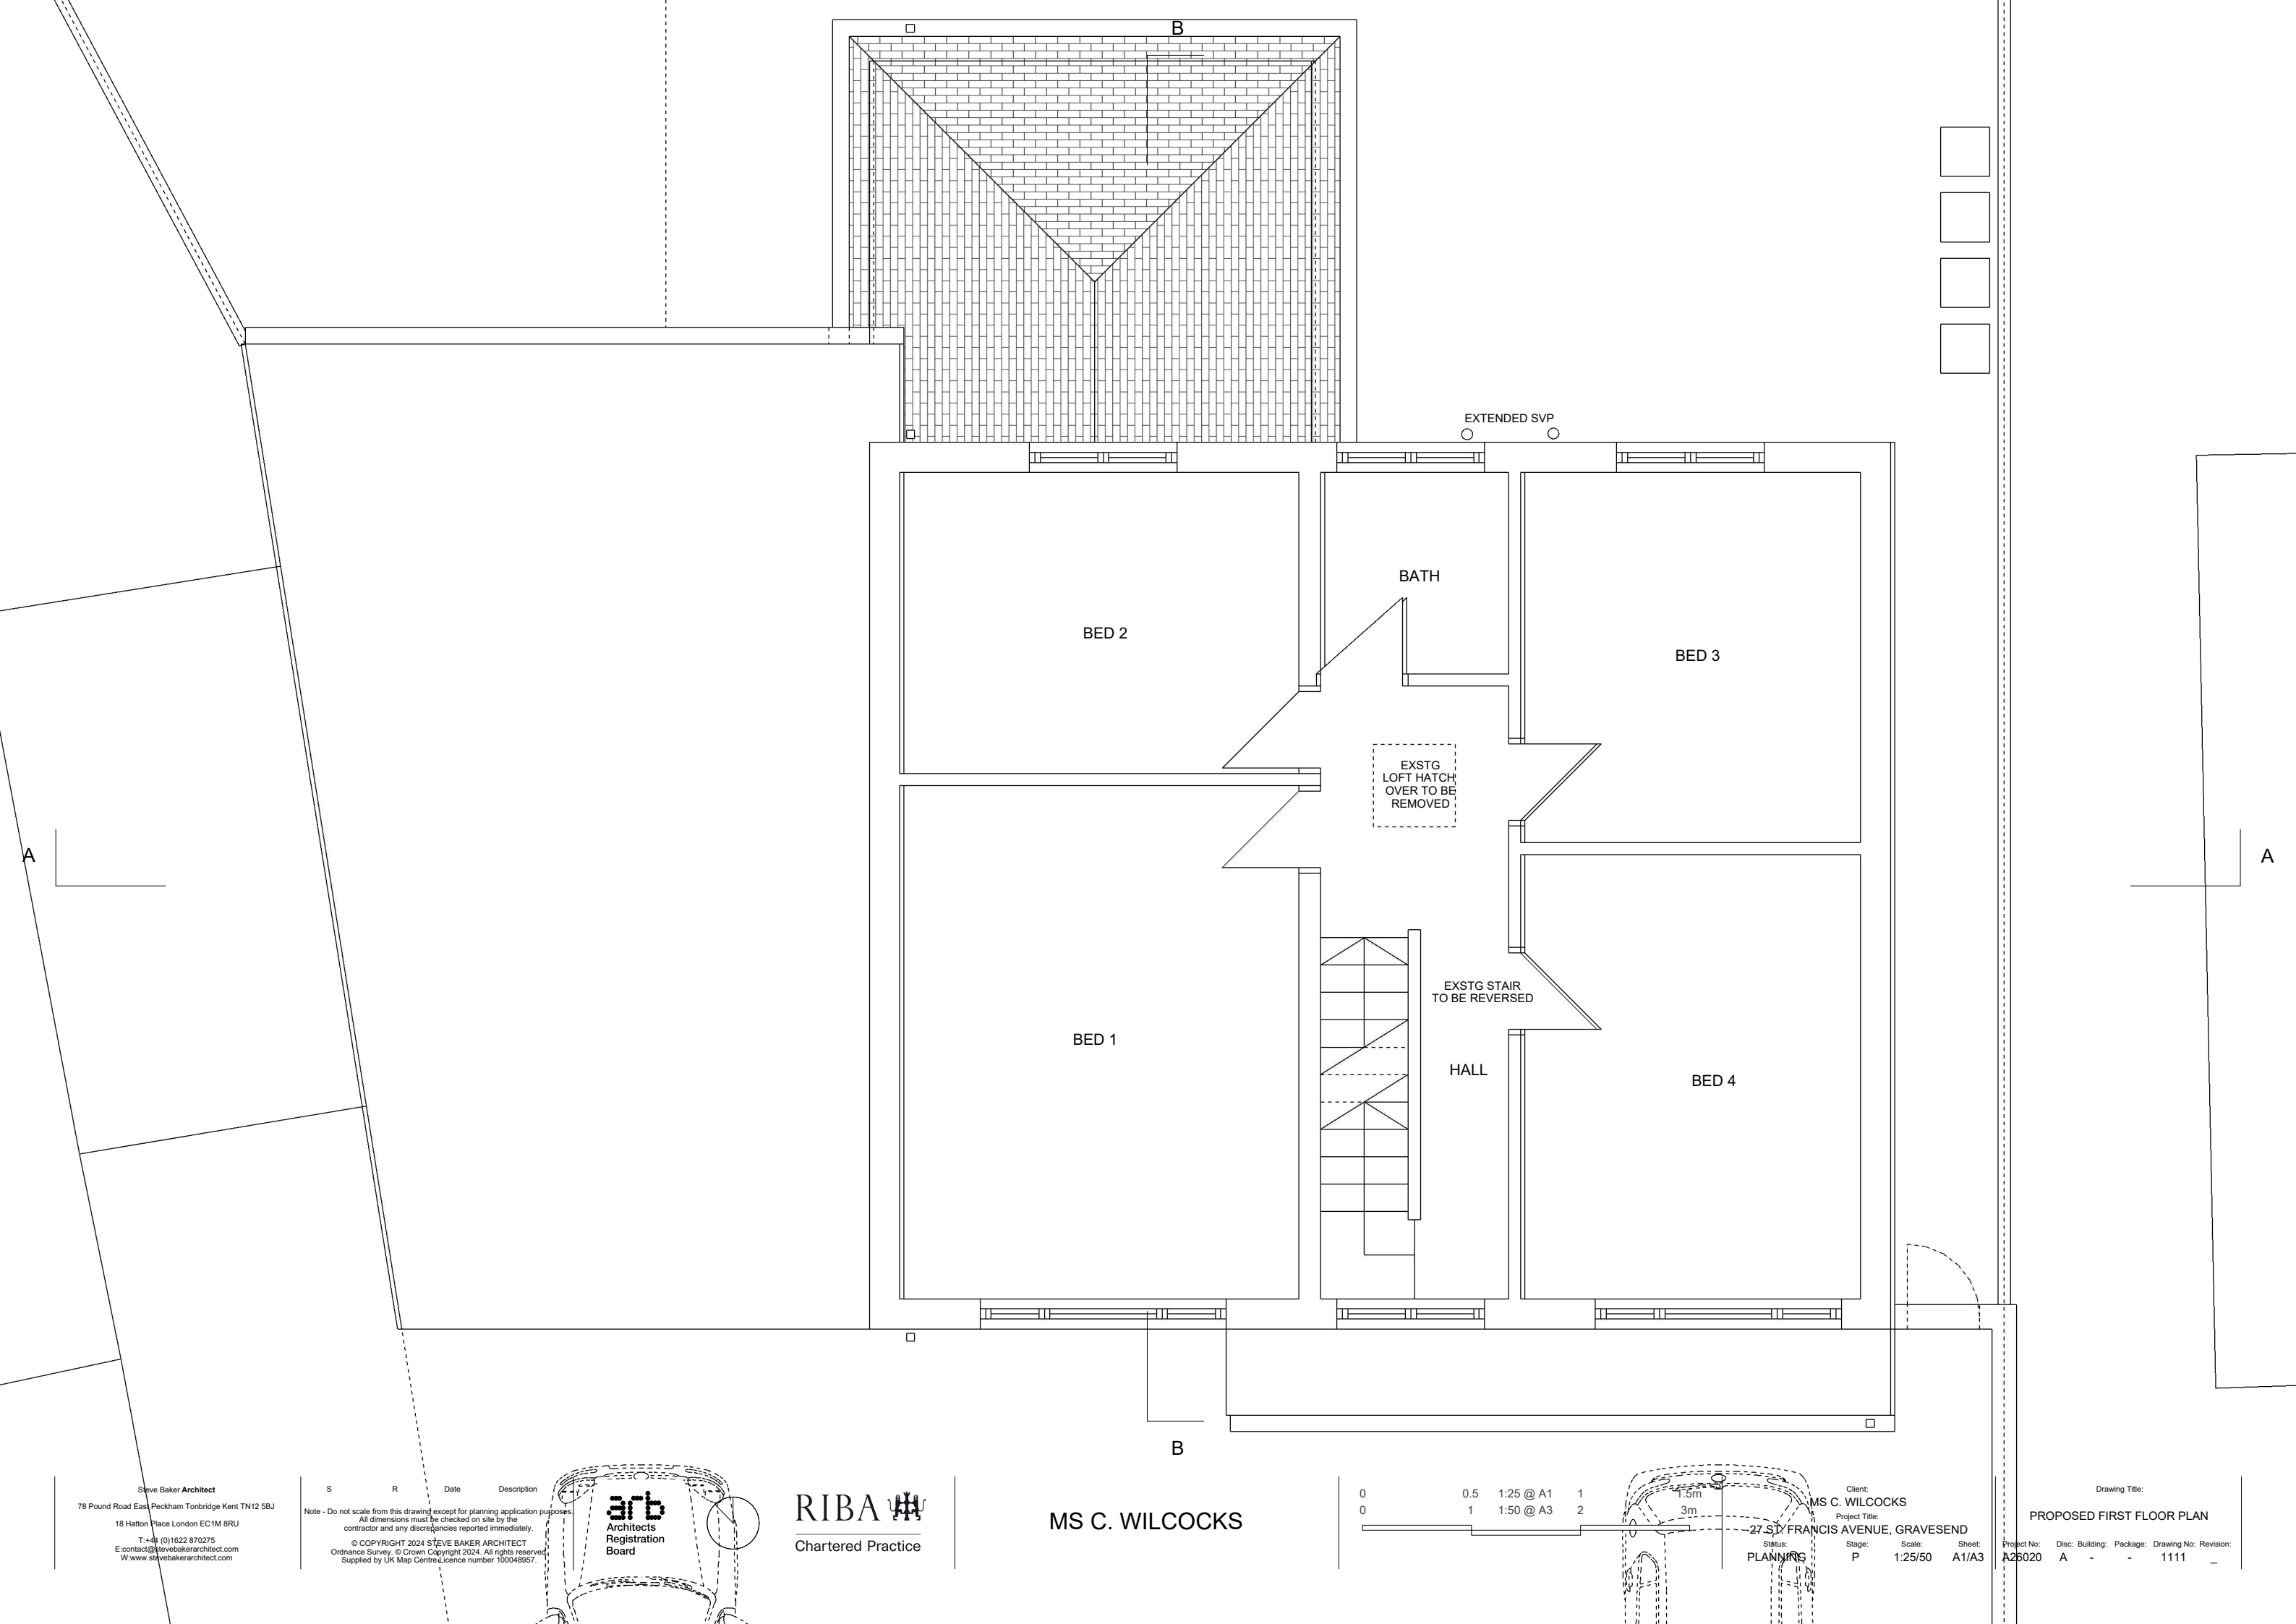


Steve Baker Architect  
78 Pound Road East Peckham Tonbridge Kent TN12 5BJ  
18 Hatton Place London EC1M 8RU  
T: +44 (0)1622 870275  
E: contact@stevebakerarchitect.com  
W: www.stevebakerarchitect.com

Note - Do not scale from this drawing except for planning application purposes.  
All dimensions must be checked on site by the contractor and any discrepancies reported immediately.  
© COPYRIGHT 2024 STEVE BAKER ARCHITECT  
Ordnance Survey. © Crown Copyright 2024. All rights reserved.  
Supplied by UK Map Centre Licence number 100046957.



RIBA  
Chartered Practice

MS C. WILCOCKS

 

Client: MS C. WILCOCKS  
Project Title: 27 ST FRANCIS AVENUE, GRAVESEND  
Status: PLANNING  
Stage: P  
Scale: 1:25/50  
Sheet: A1/A3

Drawing Title: PROPOSED FIRST FLOOR PLAN  
Project No: A26020  
Disc: A  
Building: -  
Package: -  
Drawing No: 1111  
Revision: -