


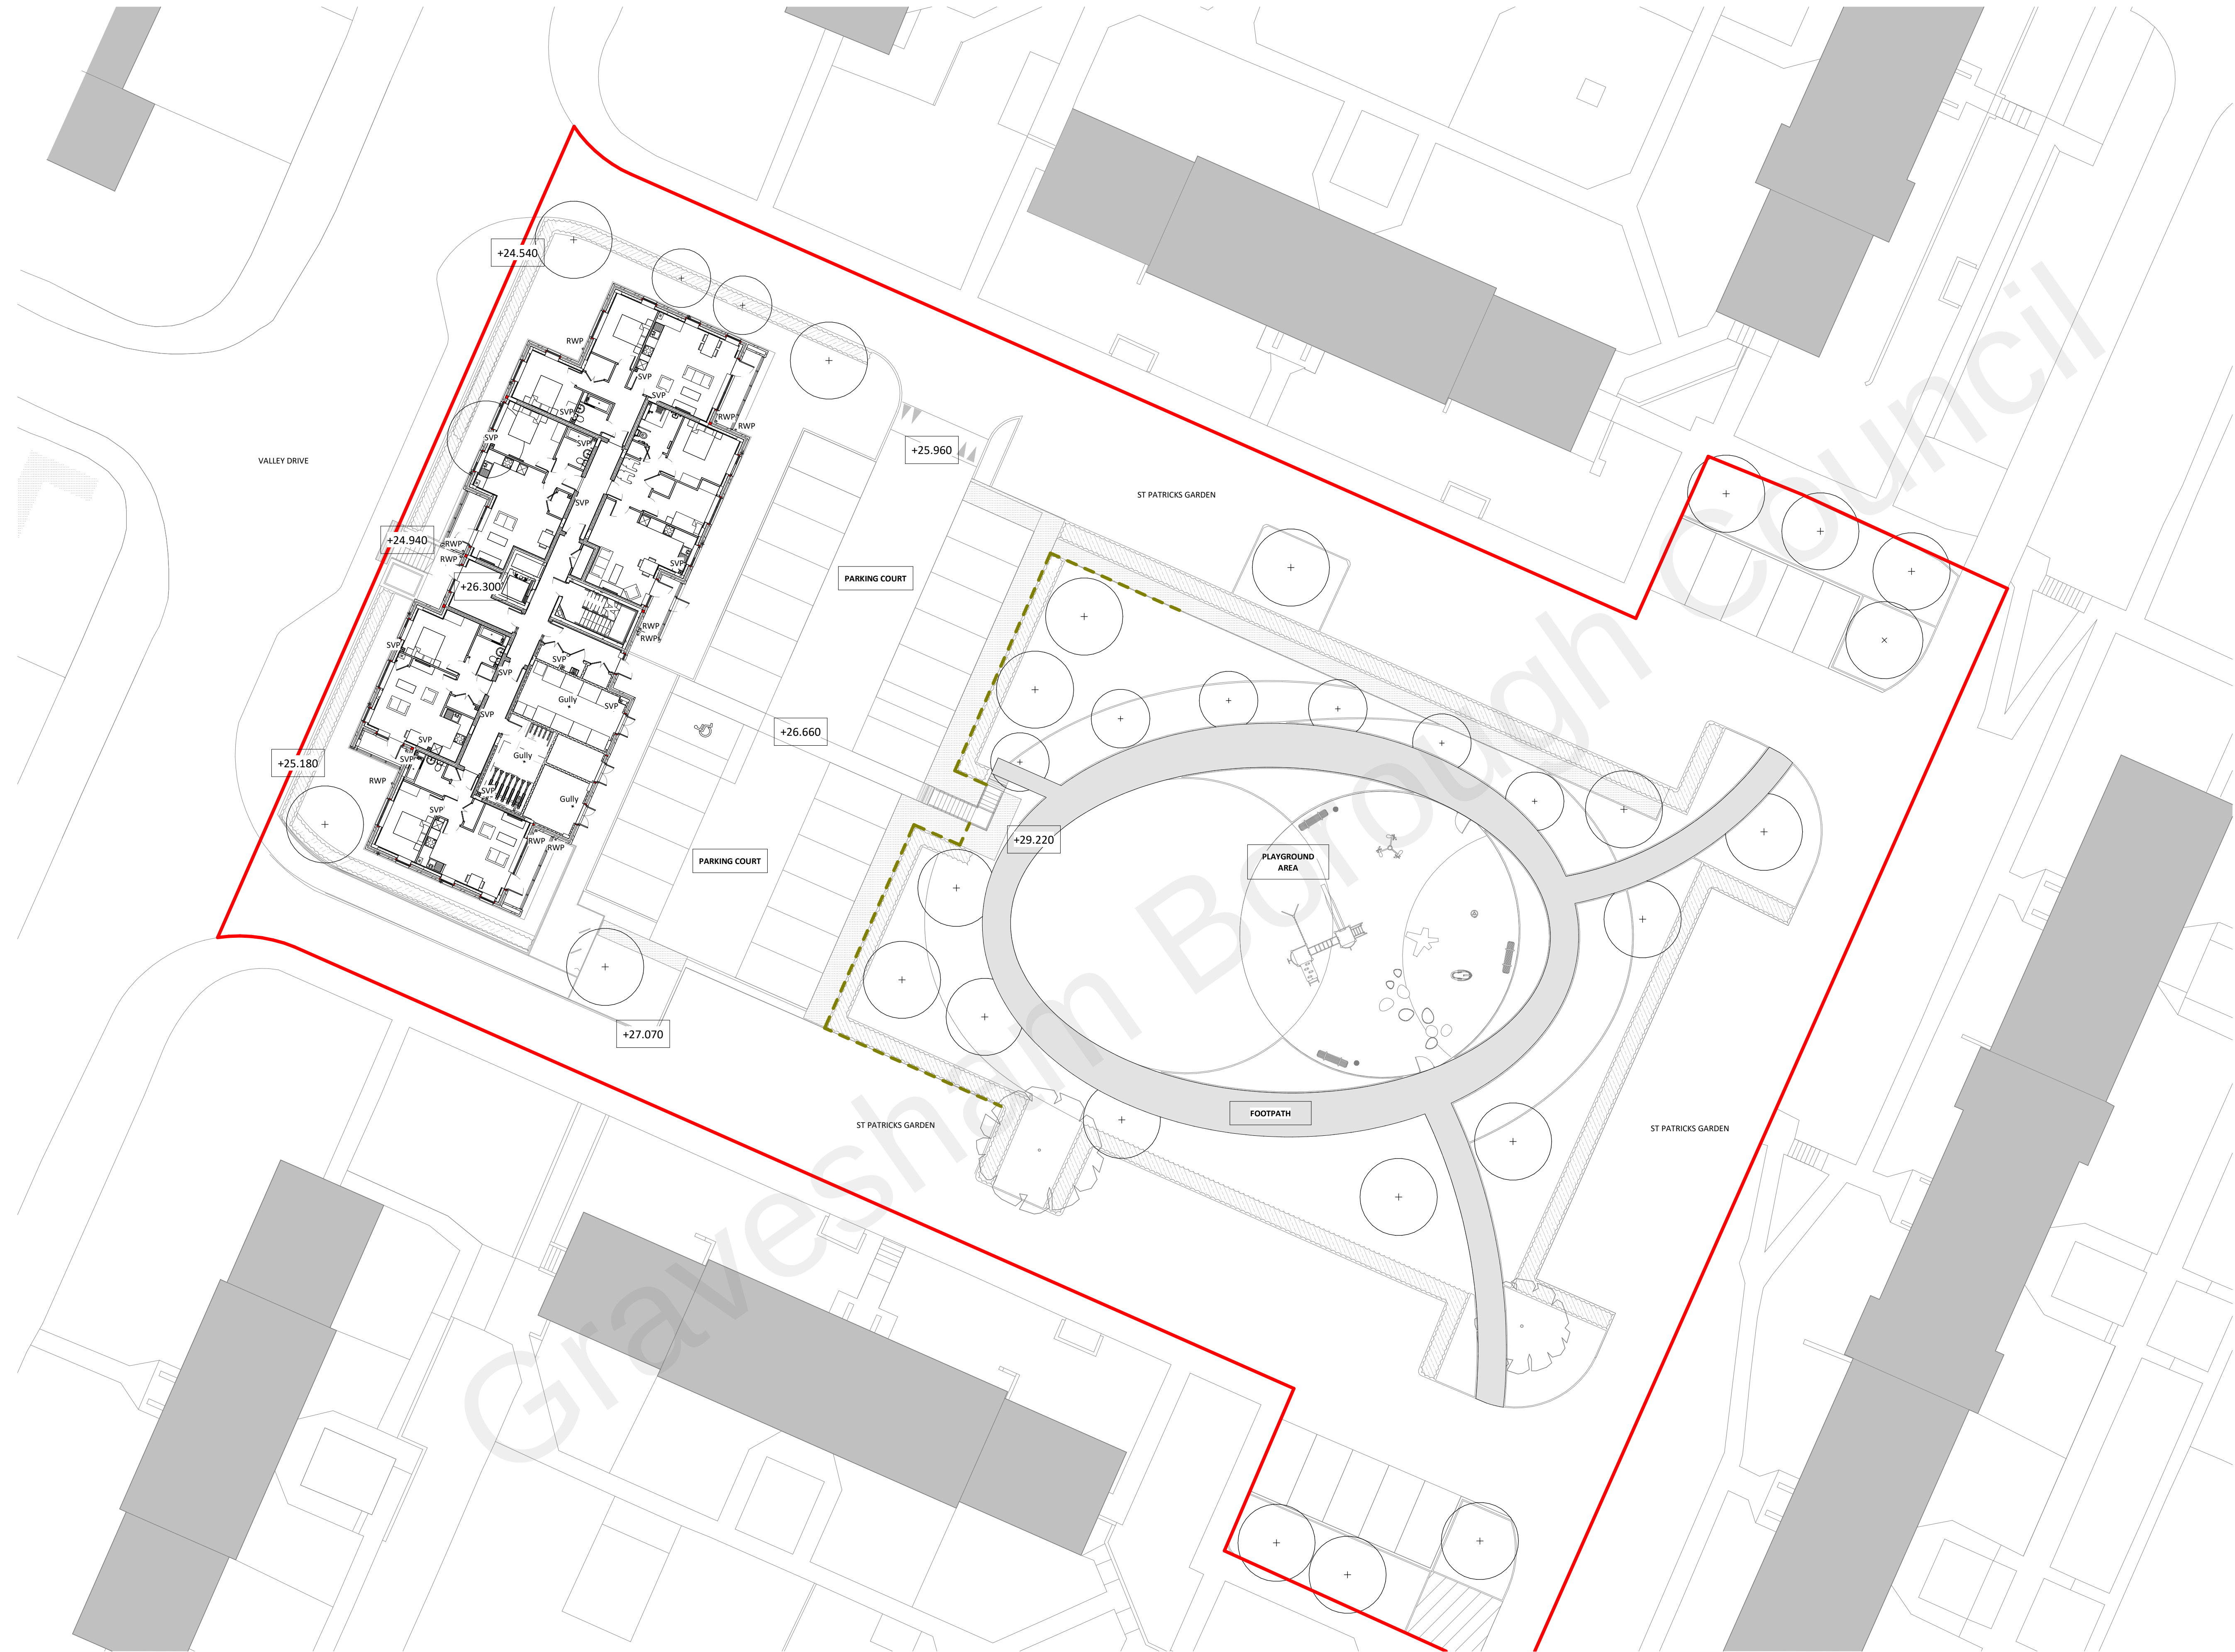

Notes:

Revisions:				
Rev	Date	Drawn	Chkd	

Revisions:				
Rev	Date	Drawn	Chkd	

Revisions:				
Rev	Date	Drawn	Chkd	
Rev A	Issued for planning approval following updates to landscaping including hedges, fencing, external stairs and changed car park entrance.	30.09.2021	TL	Chkd

PLANNING ISSUE				
Date:	MARCH 2019	Client:	Gravesham Borough Council	
Drawn:	NM	Project:	St Patricks Gardens	
Check:	AK	Title:	Proposed Site Plan	
Scale:	As indicated	@A1	Dwgno:	18-026 D 010 Revision:A