
 
 


site plan

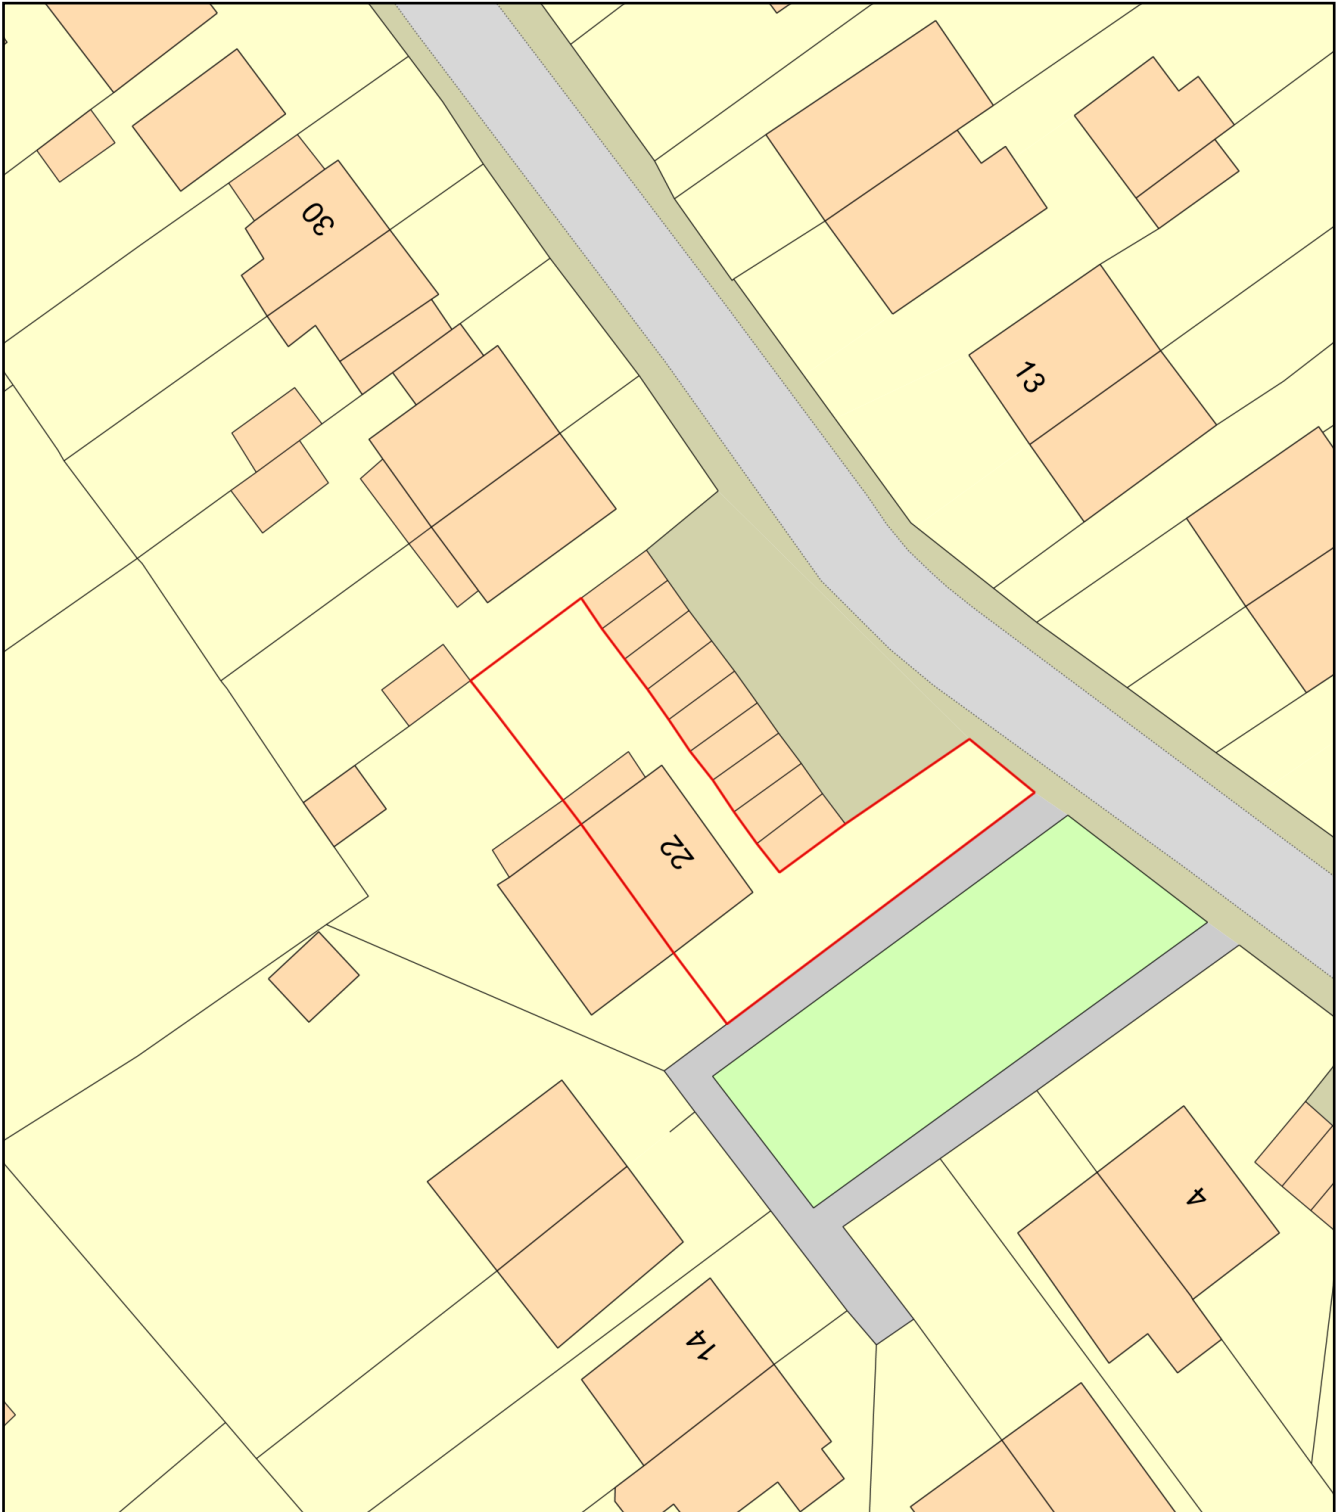

Plan Produced for: Gravesham council

Date Produced: 31 Dec 2025

Plan Reference Number: TQRQM25342130650460

Scale: 1:500 @ A4