



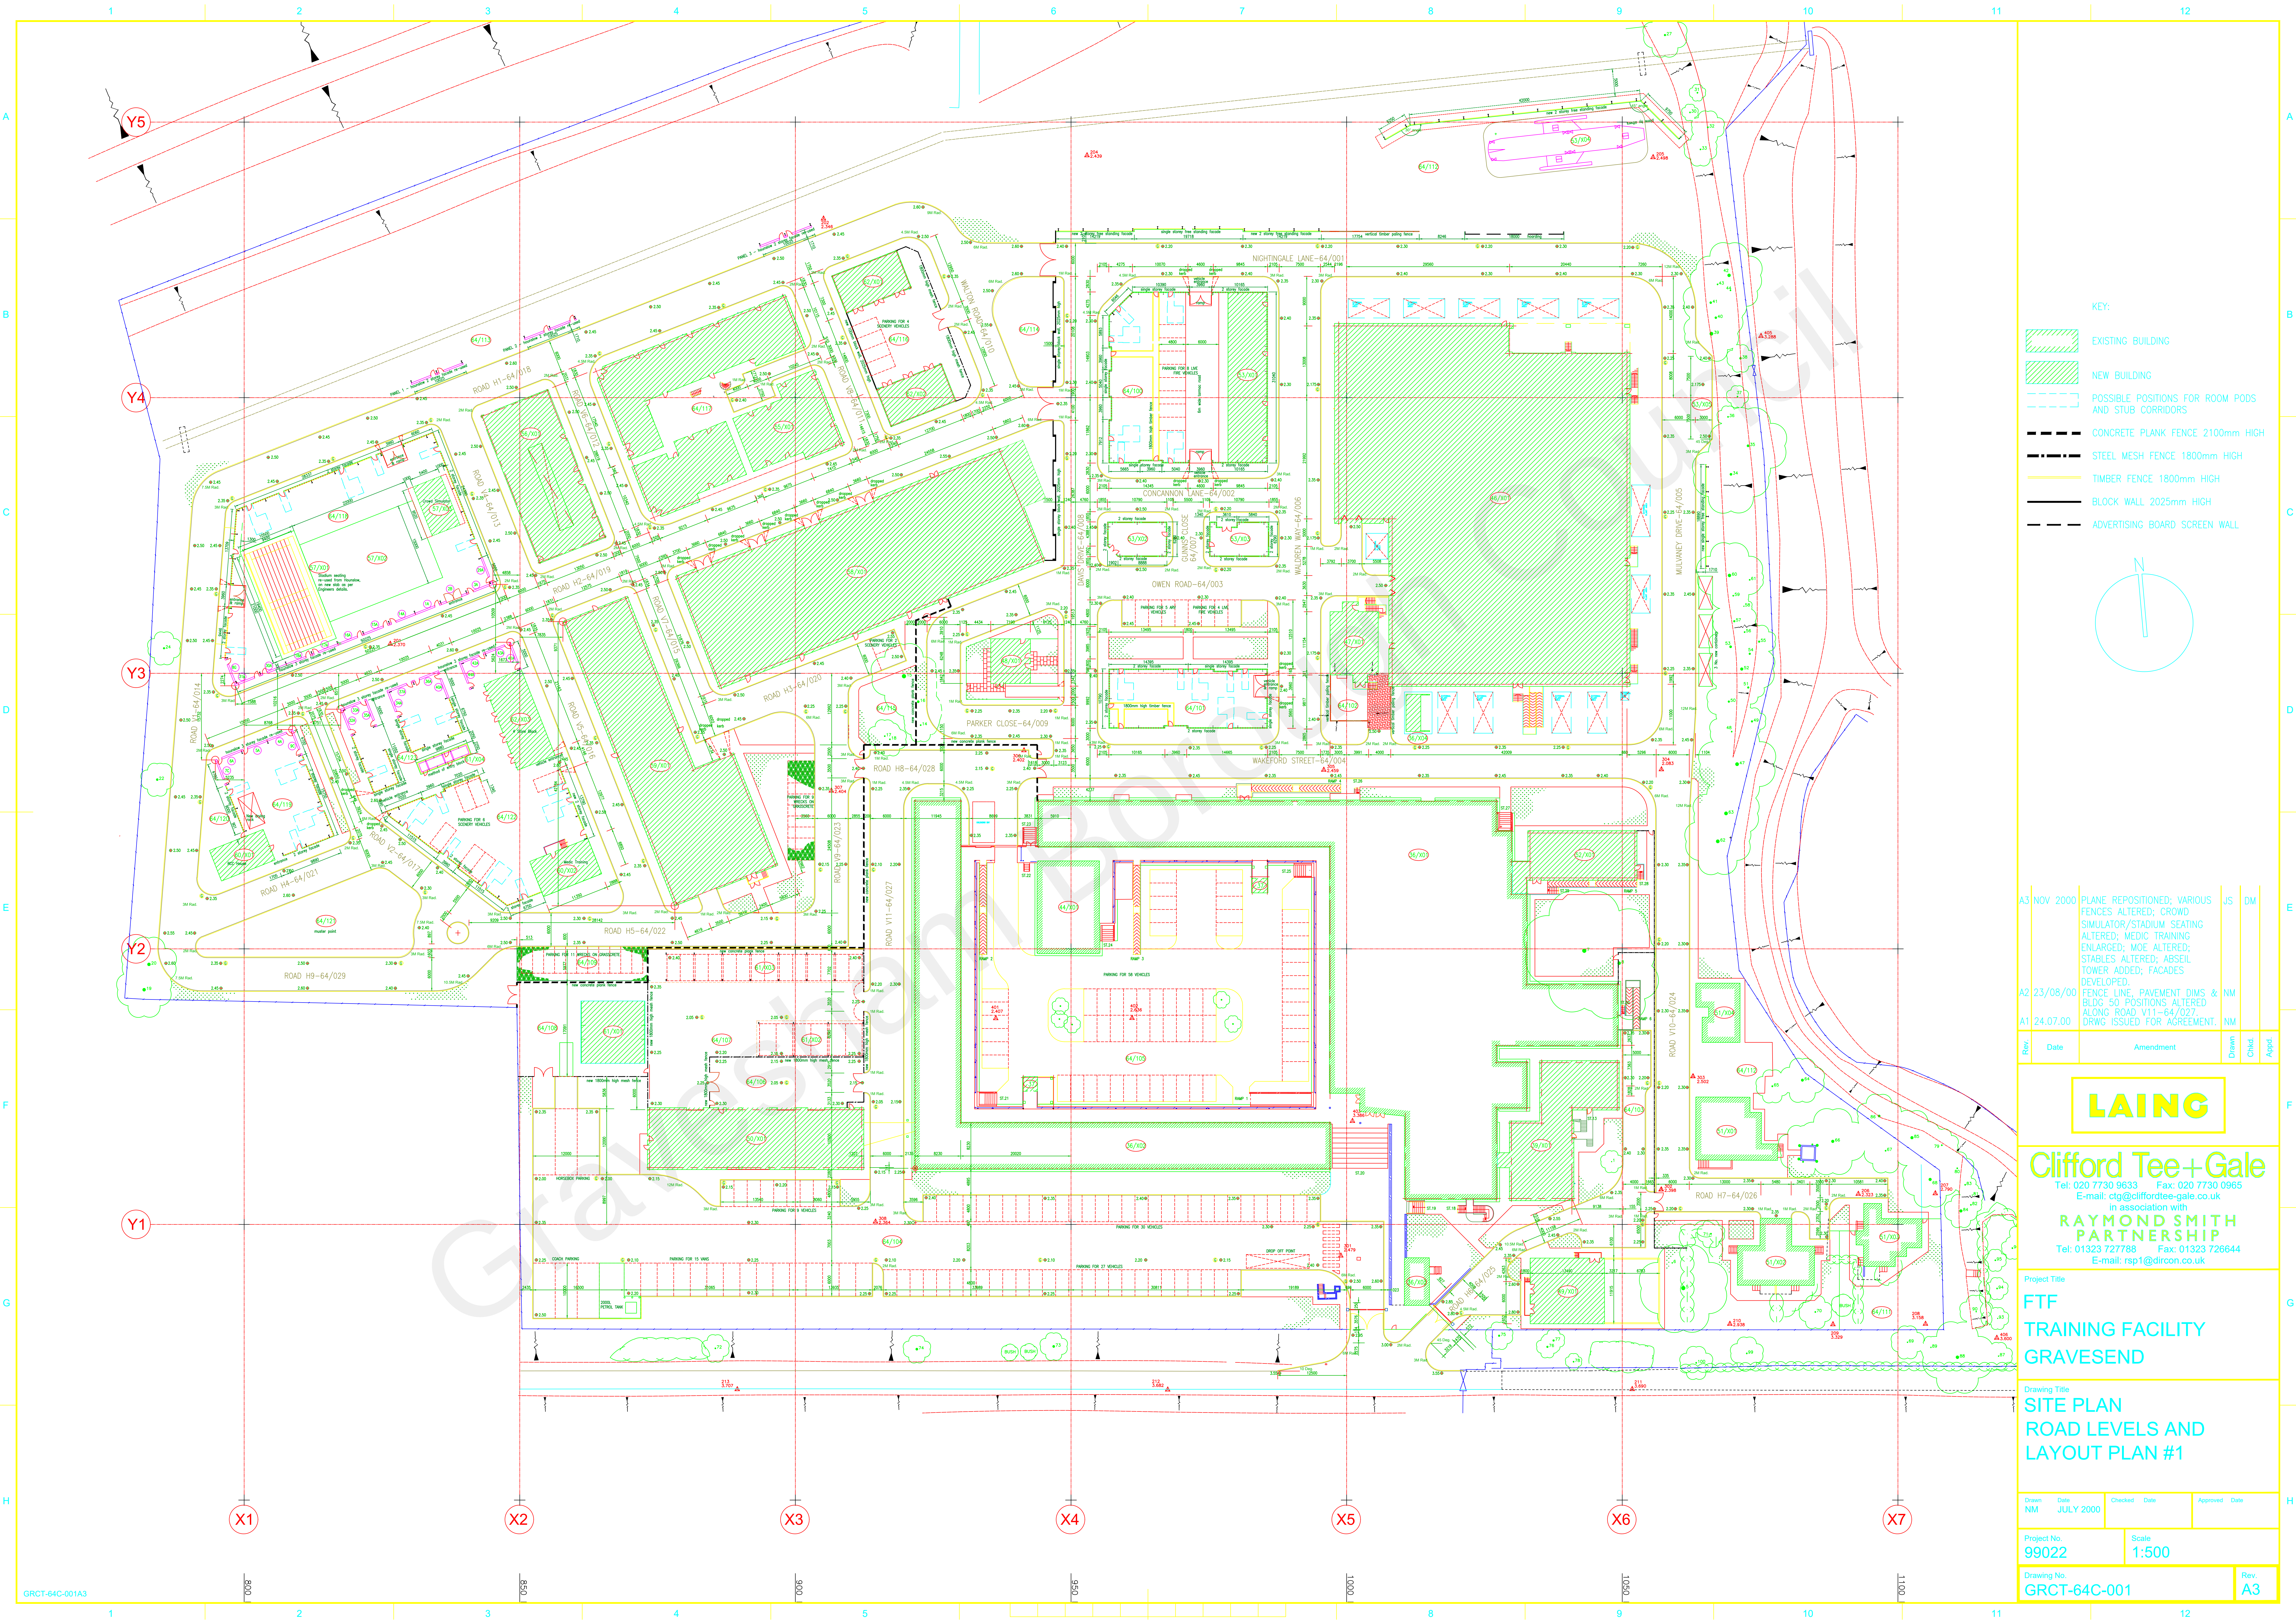

- KEY:
- EXISTING BUILDING
 - NEW BUILDING
 - POSSIBLE POSITIONS FOR ROOM PODS AND STUB CORRIDORS
 - CONCRETE PLANK FENCE 2100mm HIGH
 - STEEL MESH FENCE 1800mm HIGH
 - TIMBER FENCE 1800mm HIGH
 - BLOCK WALL 2025mm HIGH
 - ADVERTISING BOARD SCREEN WALL

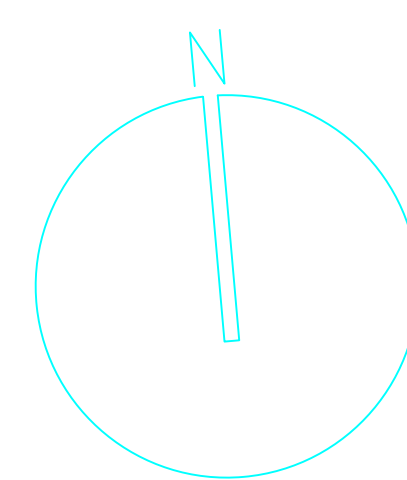

Rev.	Date	Amendment	Drawn	Chkd.	Aspd.
A3	NOV 2000	PLANE REPOSITIONED; VARIOUS FENCES ALTERED; CROWD SIMULATOR/STADIUM SEATING ALTERED; MEDIC TRAINING ENLARGED; MOE ALTERED; STABLES ALTERED; ABSEIL TOWER ADDED; FACADES DEVELOPED.	JS	DM	
A2	23/08/00	FENCE LINE, PAVEMENT DIMS & BLDG 50 POSITIONS ALTERED ALONG ROAD V11-64/027.	NM		
A1	24.07.00	DRWG ISSUED FOR AGREEMENT.	NM		

LAINC

Clifford Tee+Gale
Tel: 020 7730 9633 Fax: 020 7730 0965
E-mail: ctg@cliffordtee-gale.co.uk
in association with
RAYMOND SMITH PARTNERSHIP
Tel: 01323 727788 Fax: 01323 726644
E-mail: rsp1@dircon.co.uk

Project Title
**FTF
TRAINING FACILITY
GRAVESEND**

Drawing Title
**SITE PLAN
ROAD LEVELS AND
LAYOUT PLAN #1**

Drawn NM	Date JULY 2000	Checked Date	Approved Date
Project No 99022	Scale 1:500		
Drawing No. GRCT-64C-001			Rev. A3