


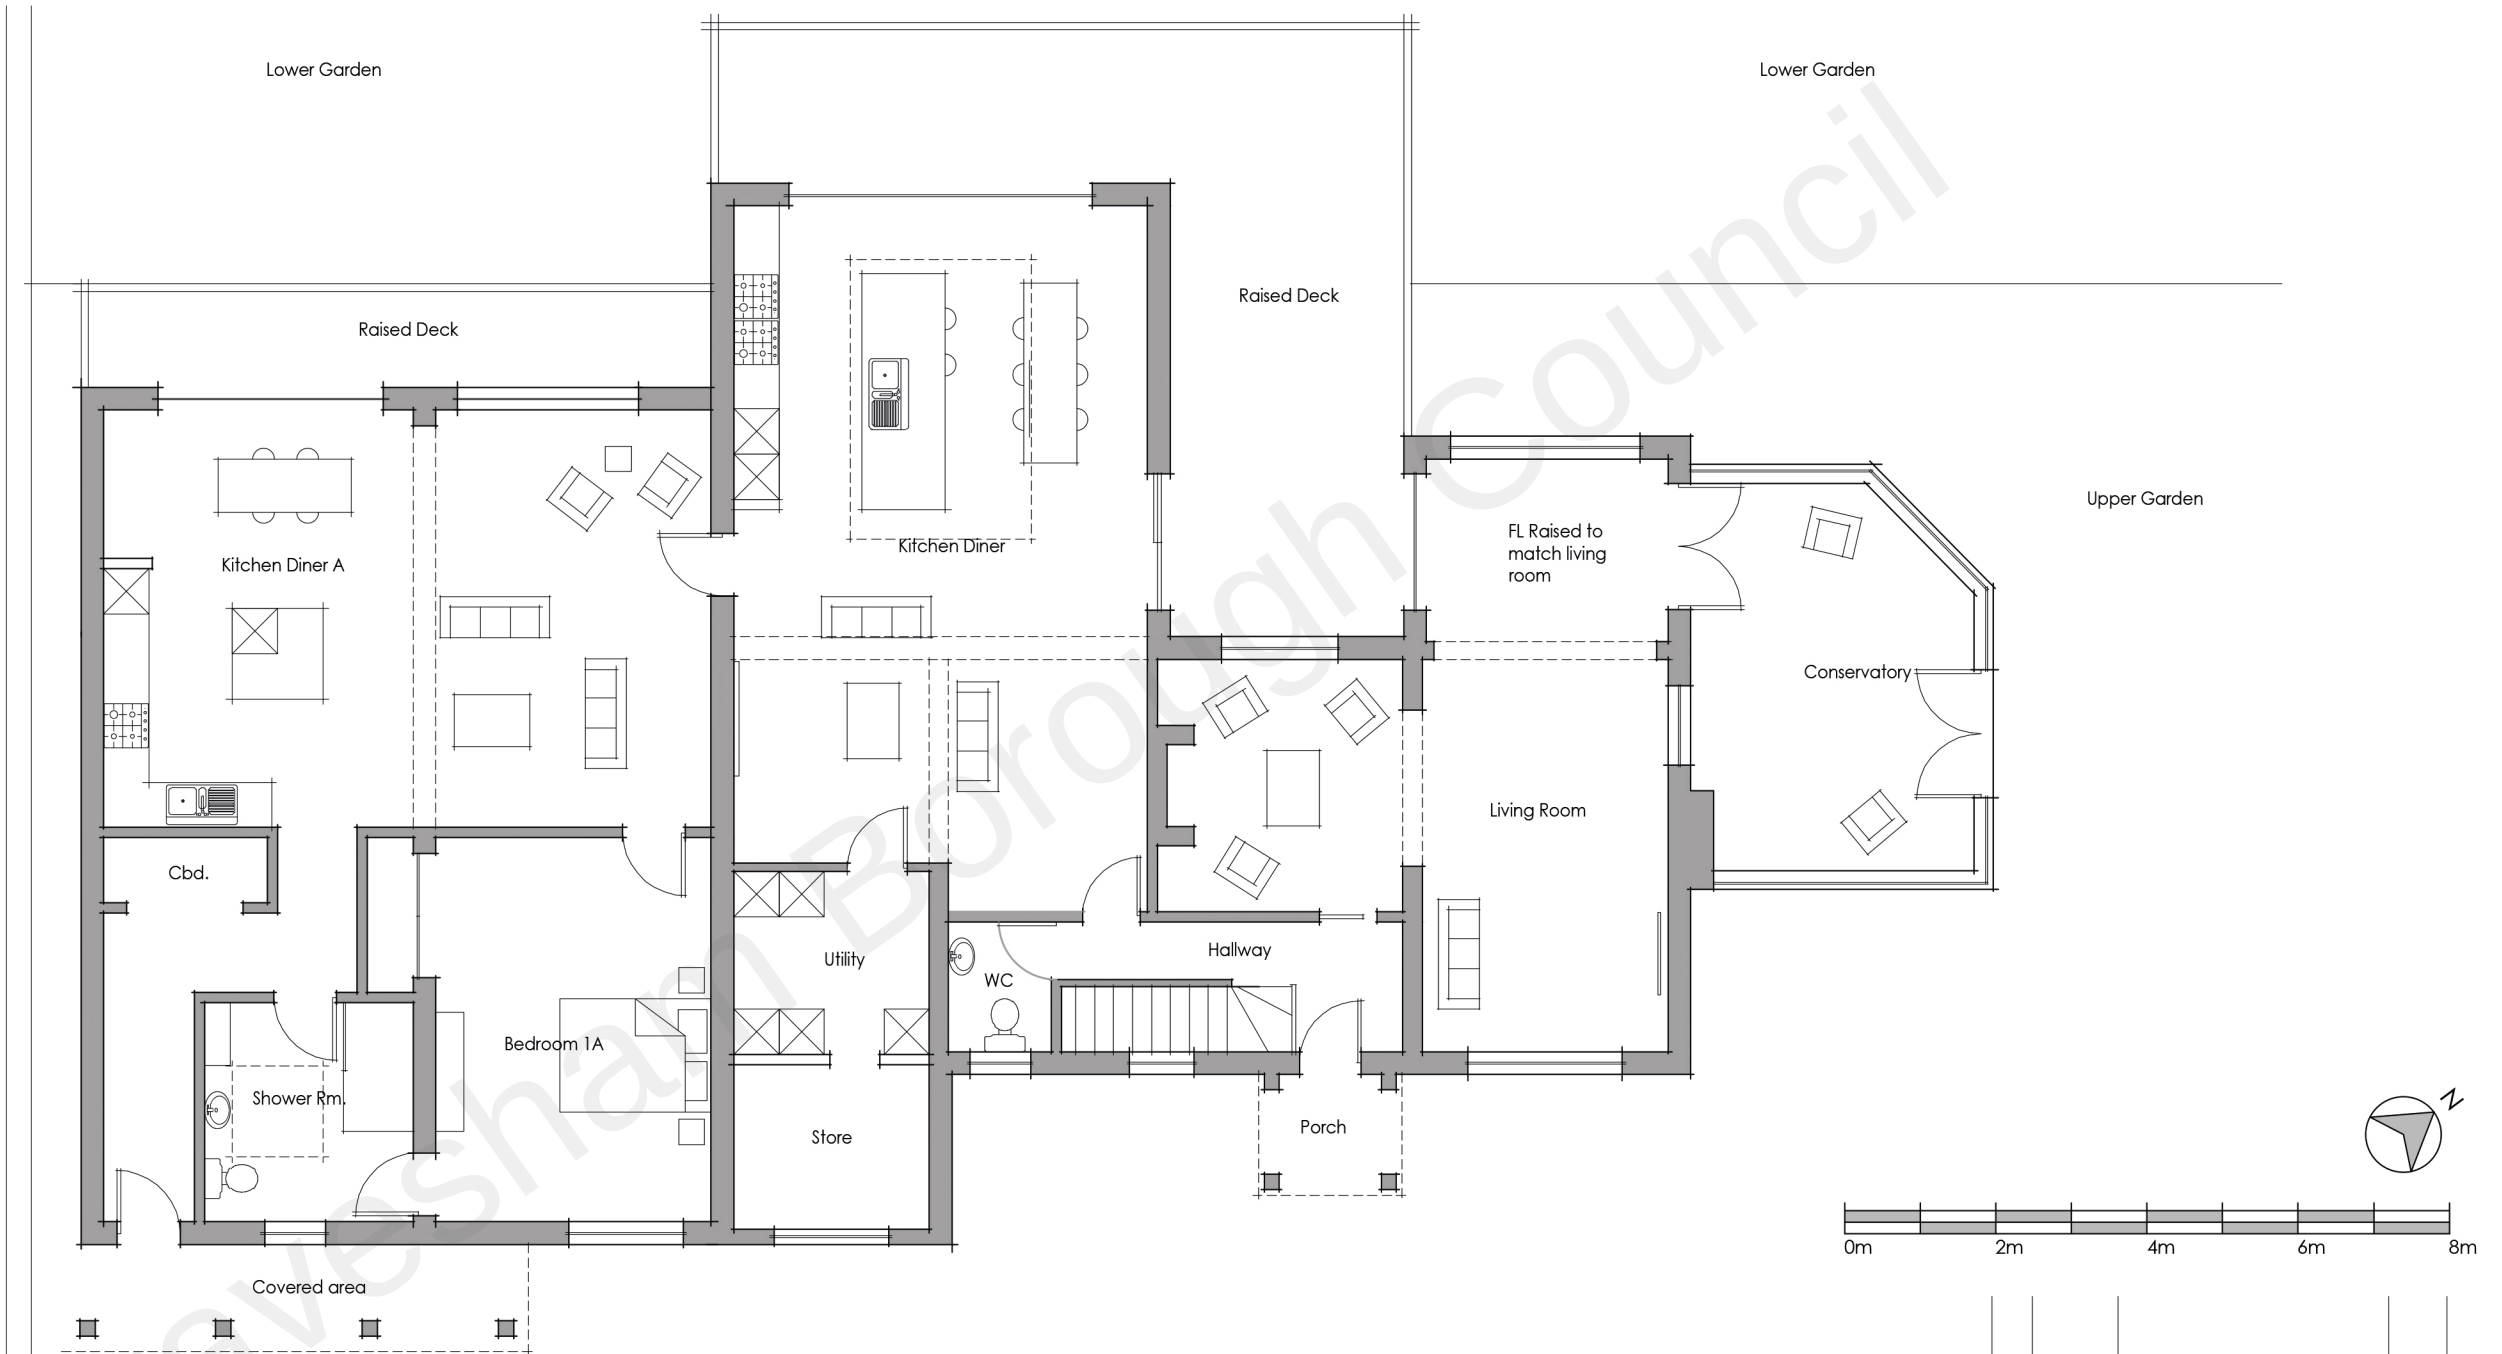

PROPOSED
GROUND FLOOR PLAN

Project Title		EXTENSION & REDEVELOPMENT		Drawing Title		PROPOSED GF PLAN	
		32 TELEGRAPH HILL HIGHAM KENT		Job-Dwg No		LHA(12/21)-012	Rev -
Client		TONY DARRAN					
Status		FEASIBILITY					
Scale		1:100	Drawing Size	A3			
Date		18/10/2021	Drawn By	LDH	Checked		

LH Architectural
Architectural Design Services

49 Highgrove Road
Chatham, ME57SF
t: 07753323062
e: lewisharding2009@hotmail.co.uk