




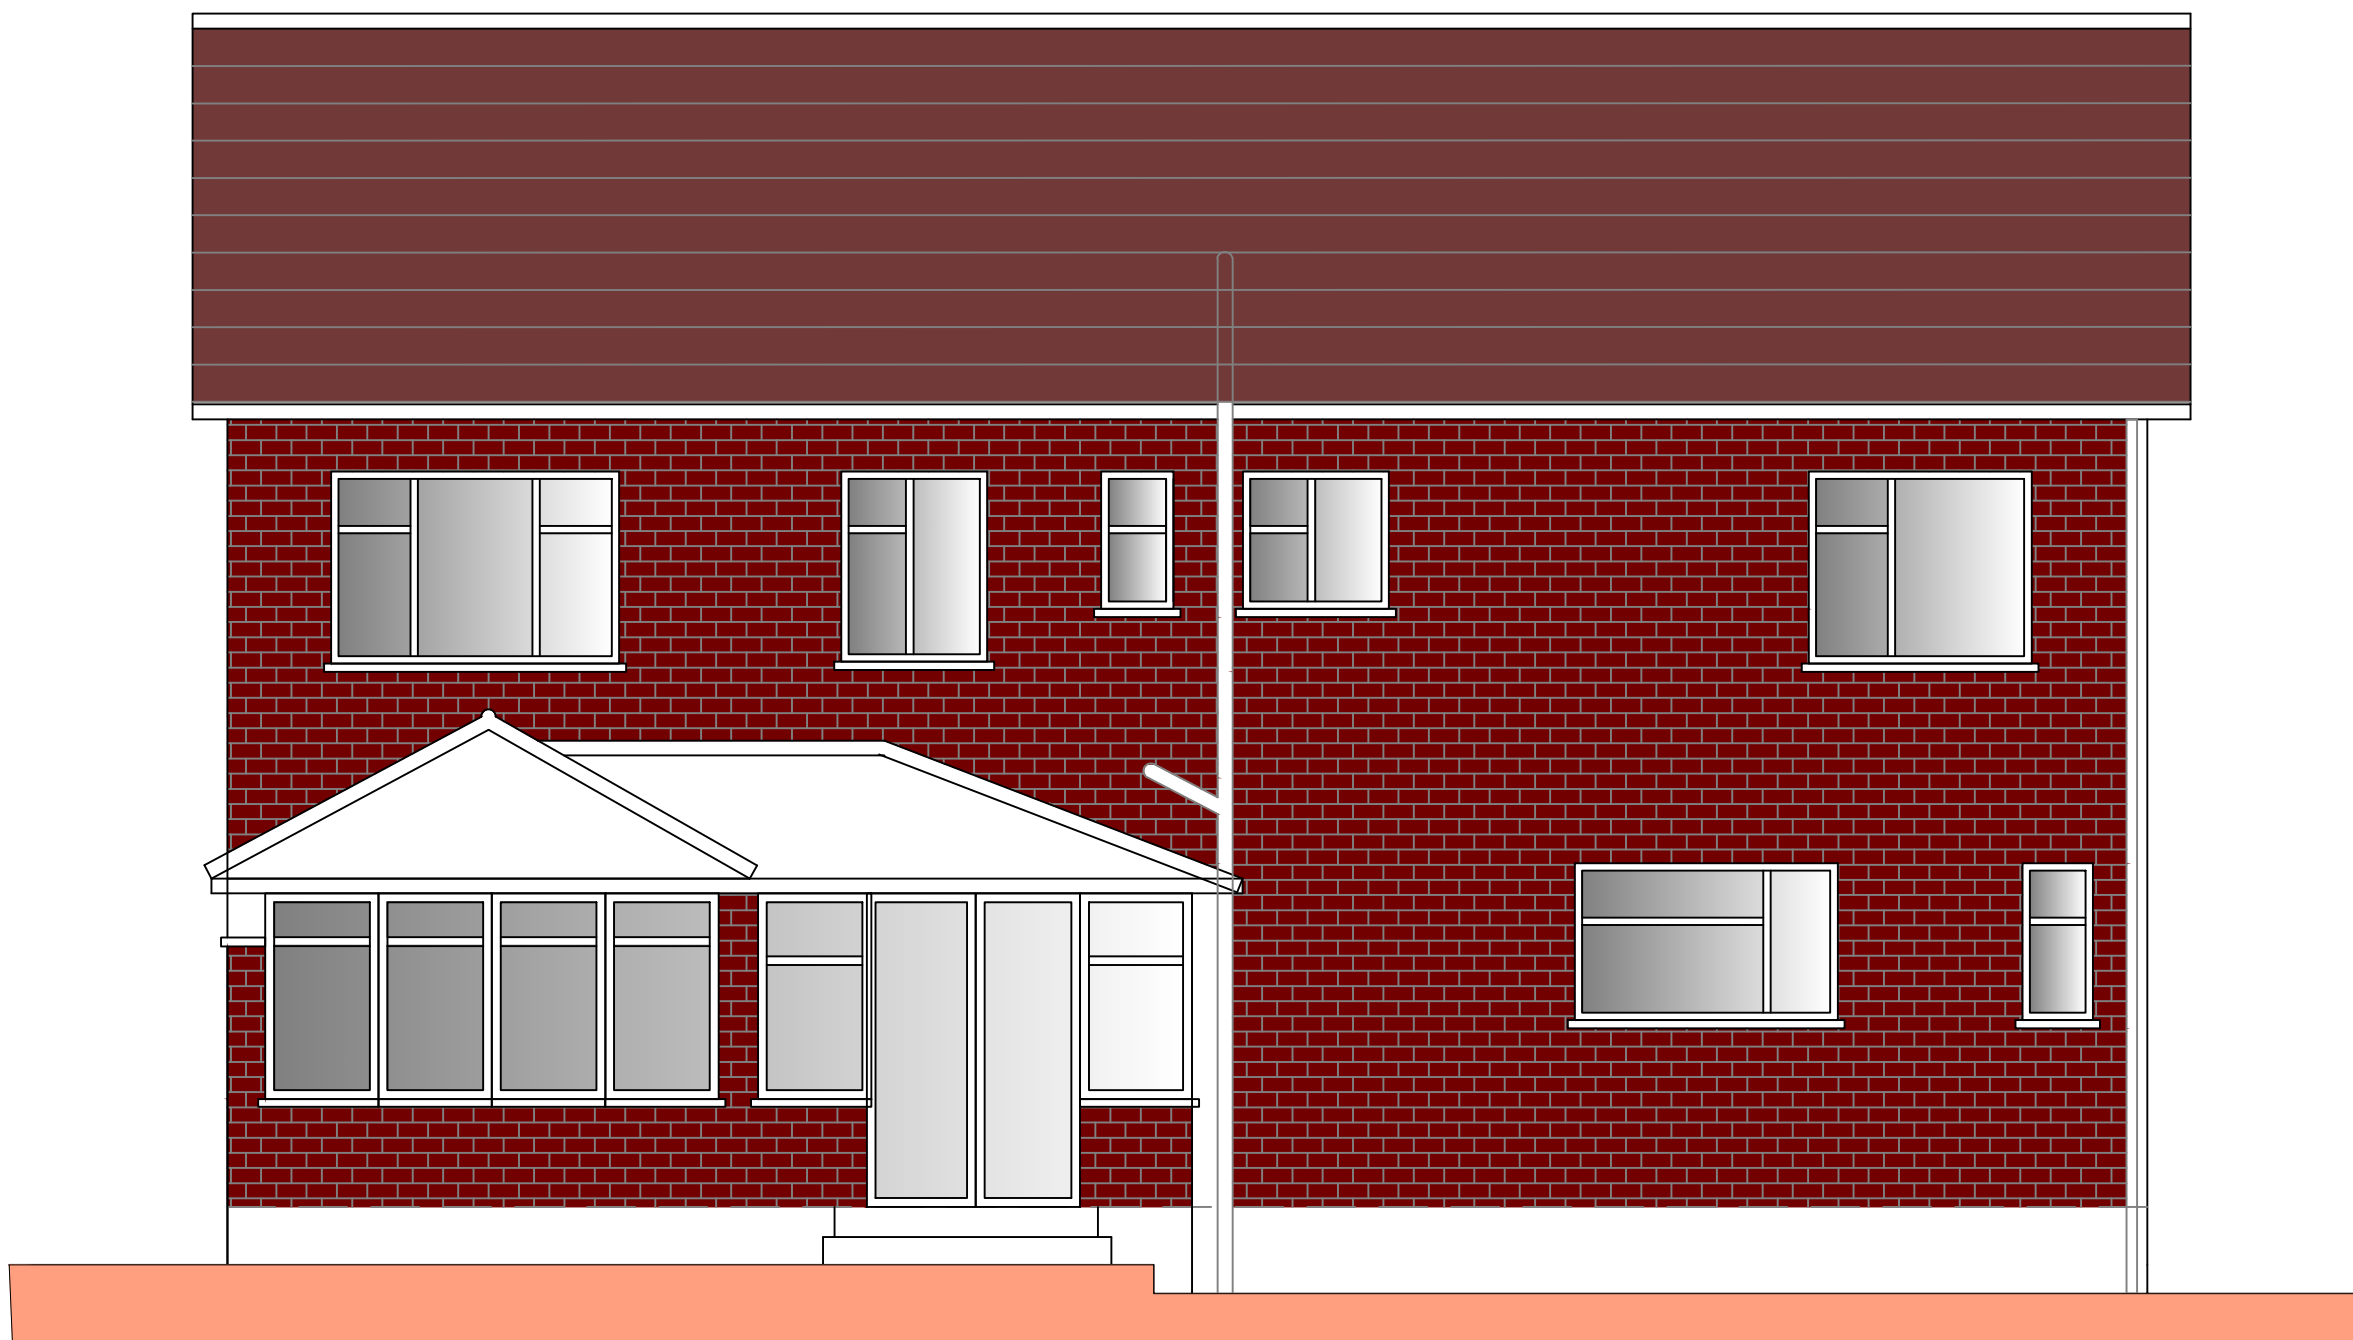


Existing Rear Elevation

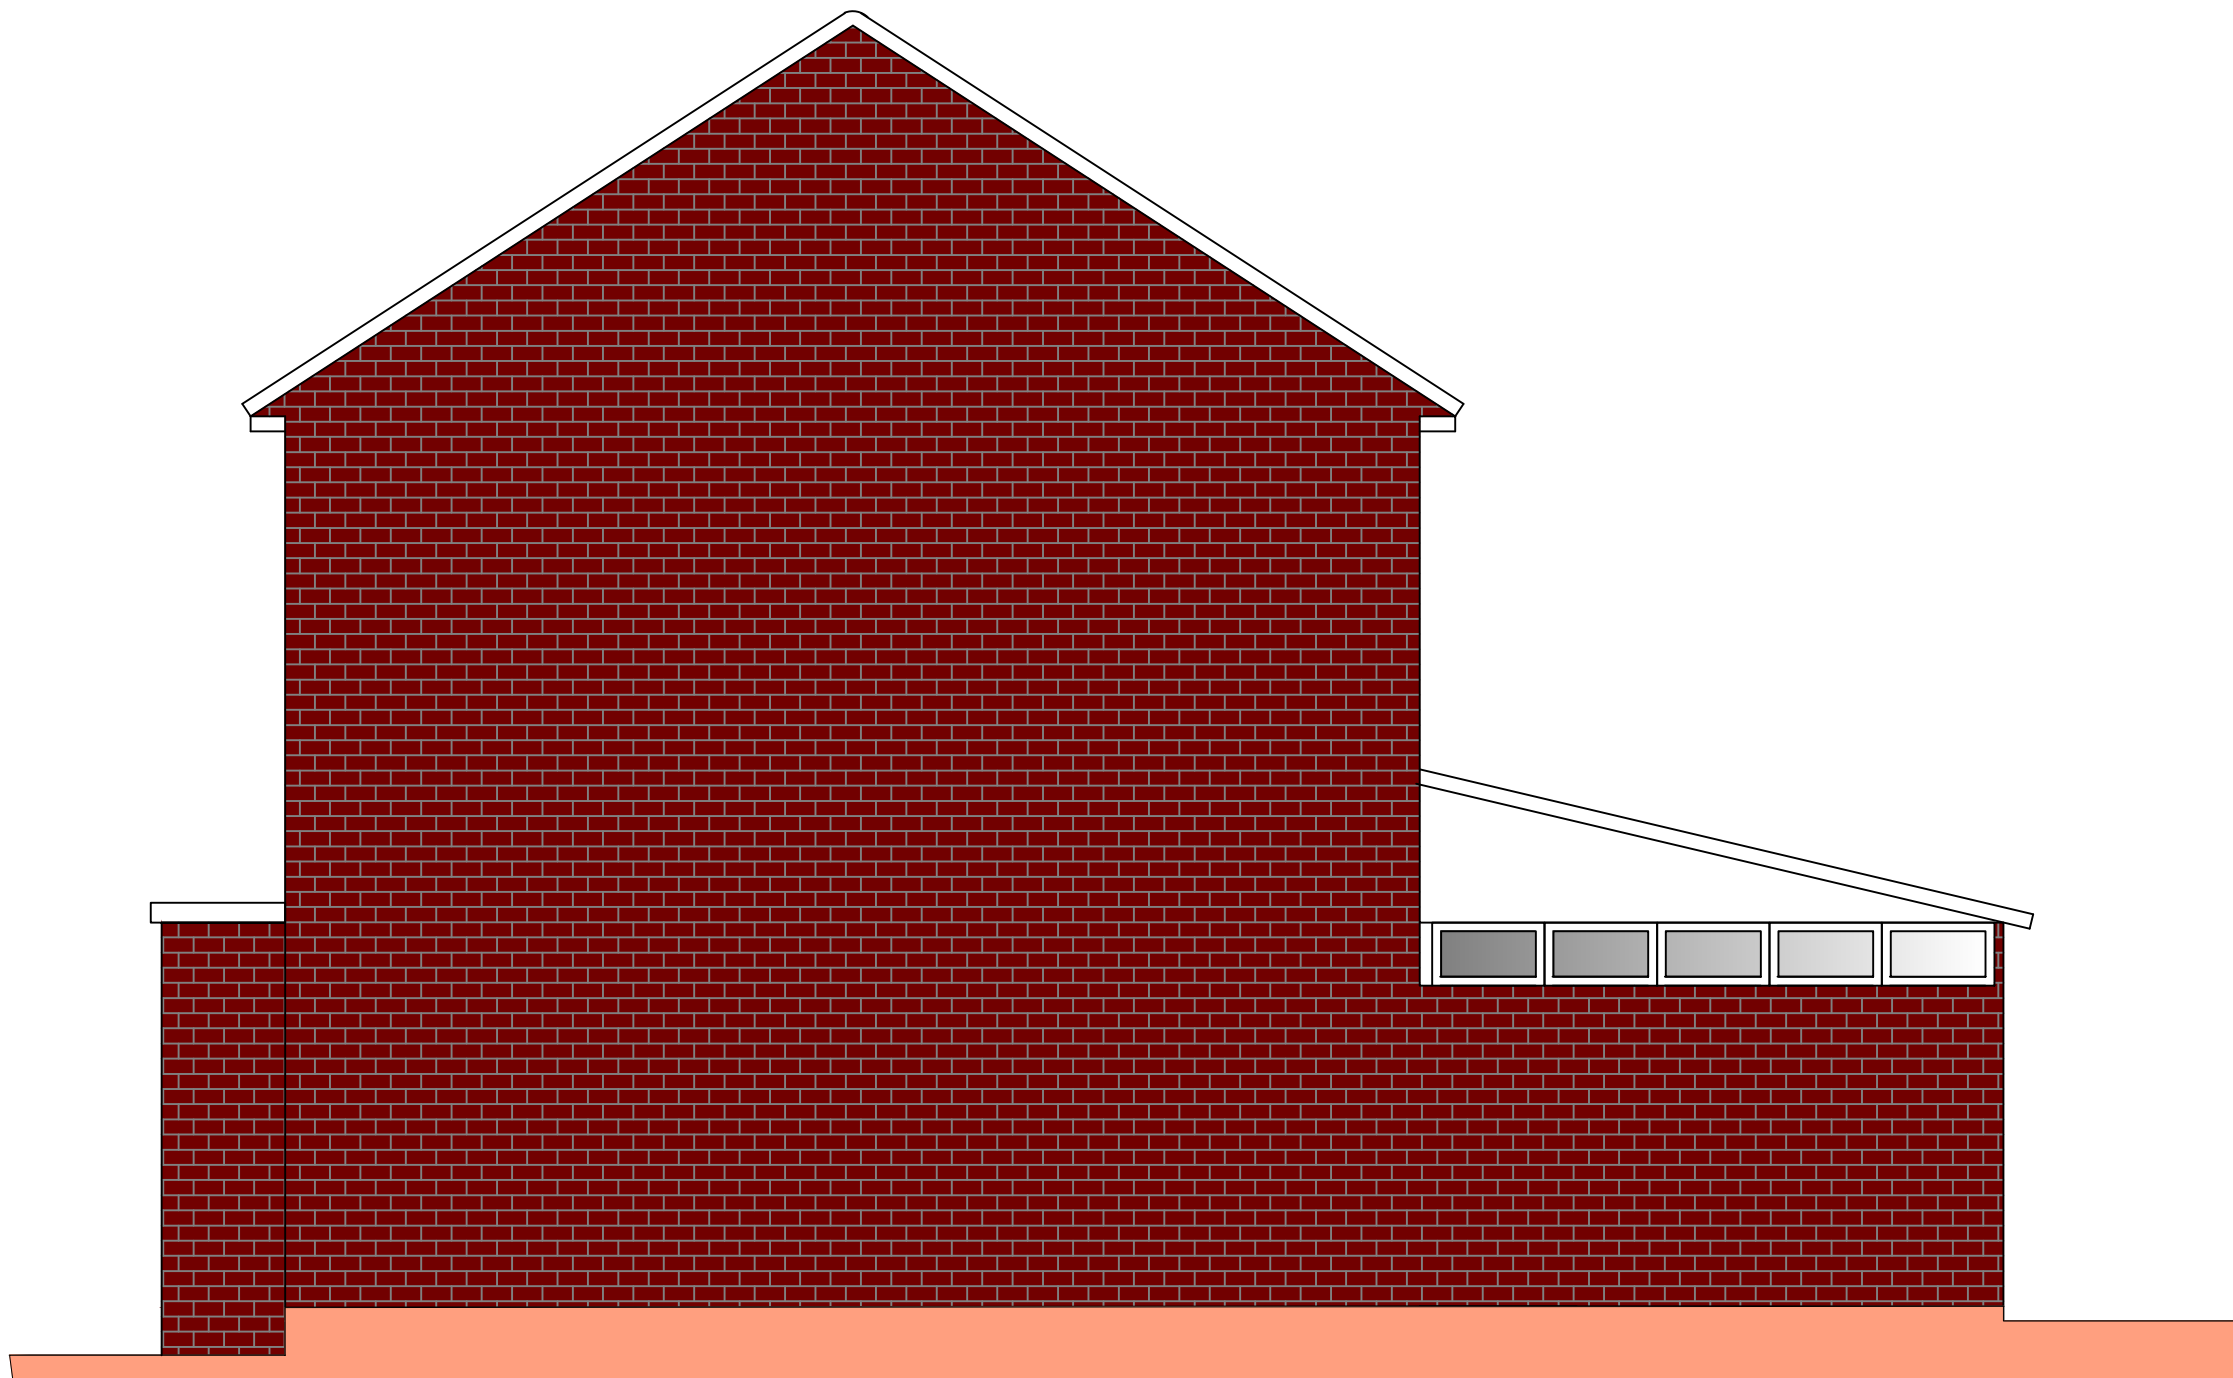

Existing Side 1 Elevation

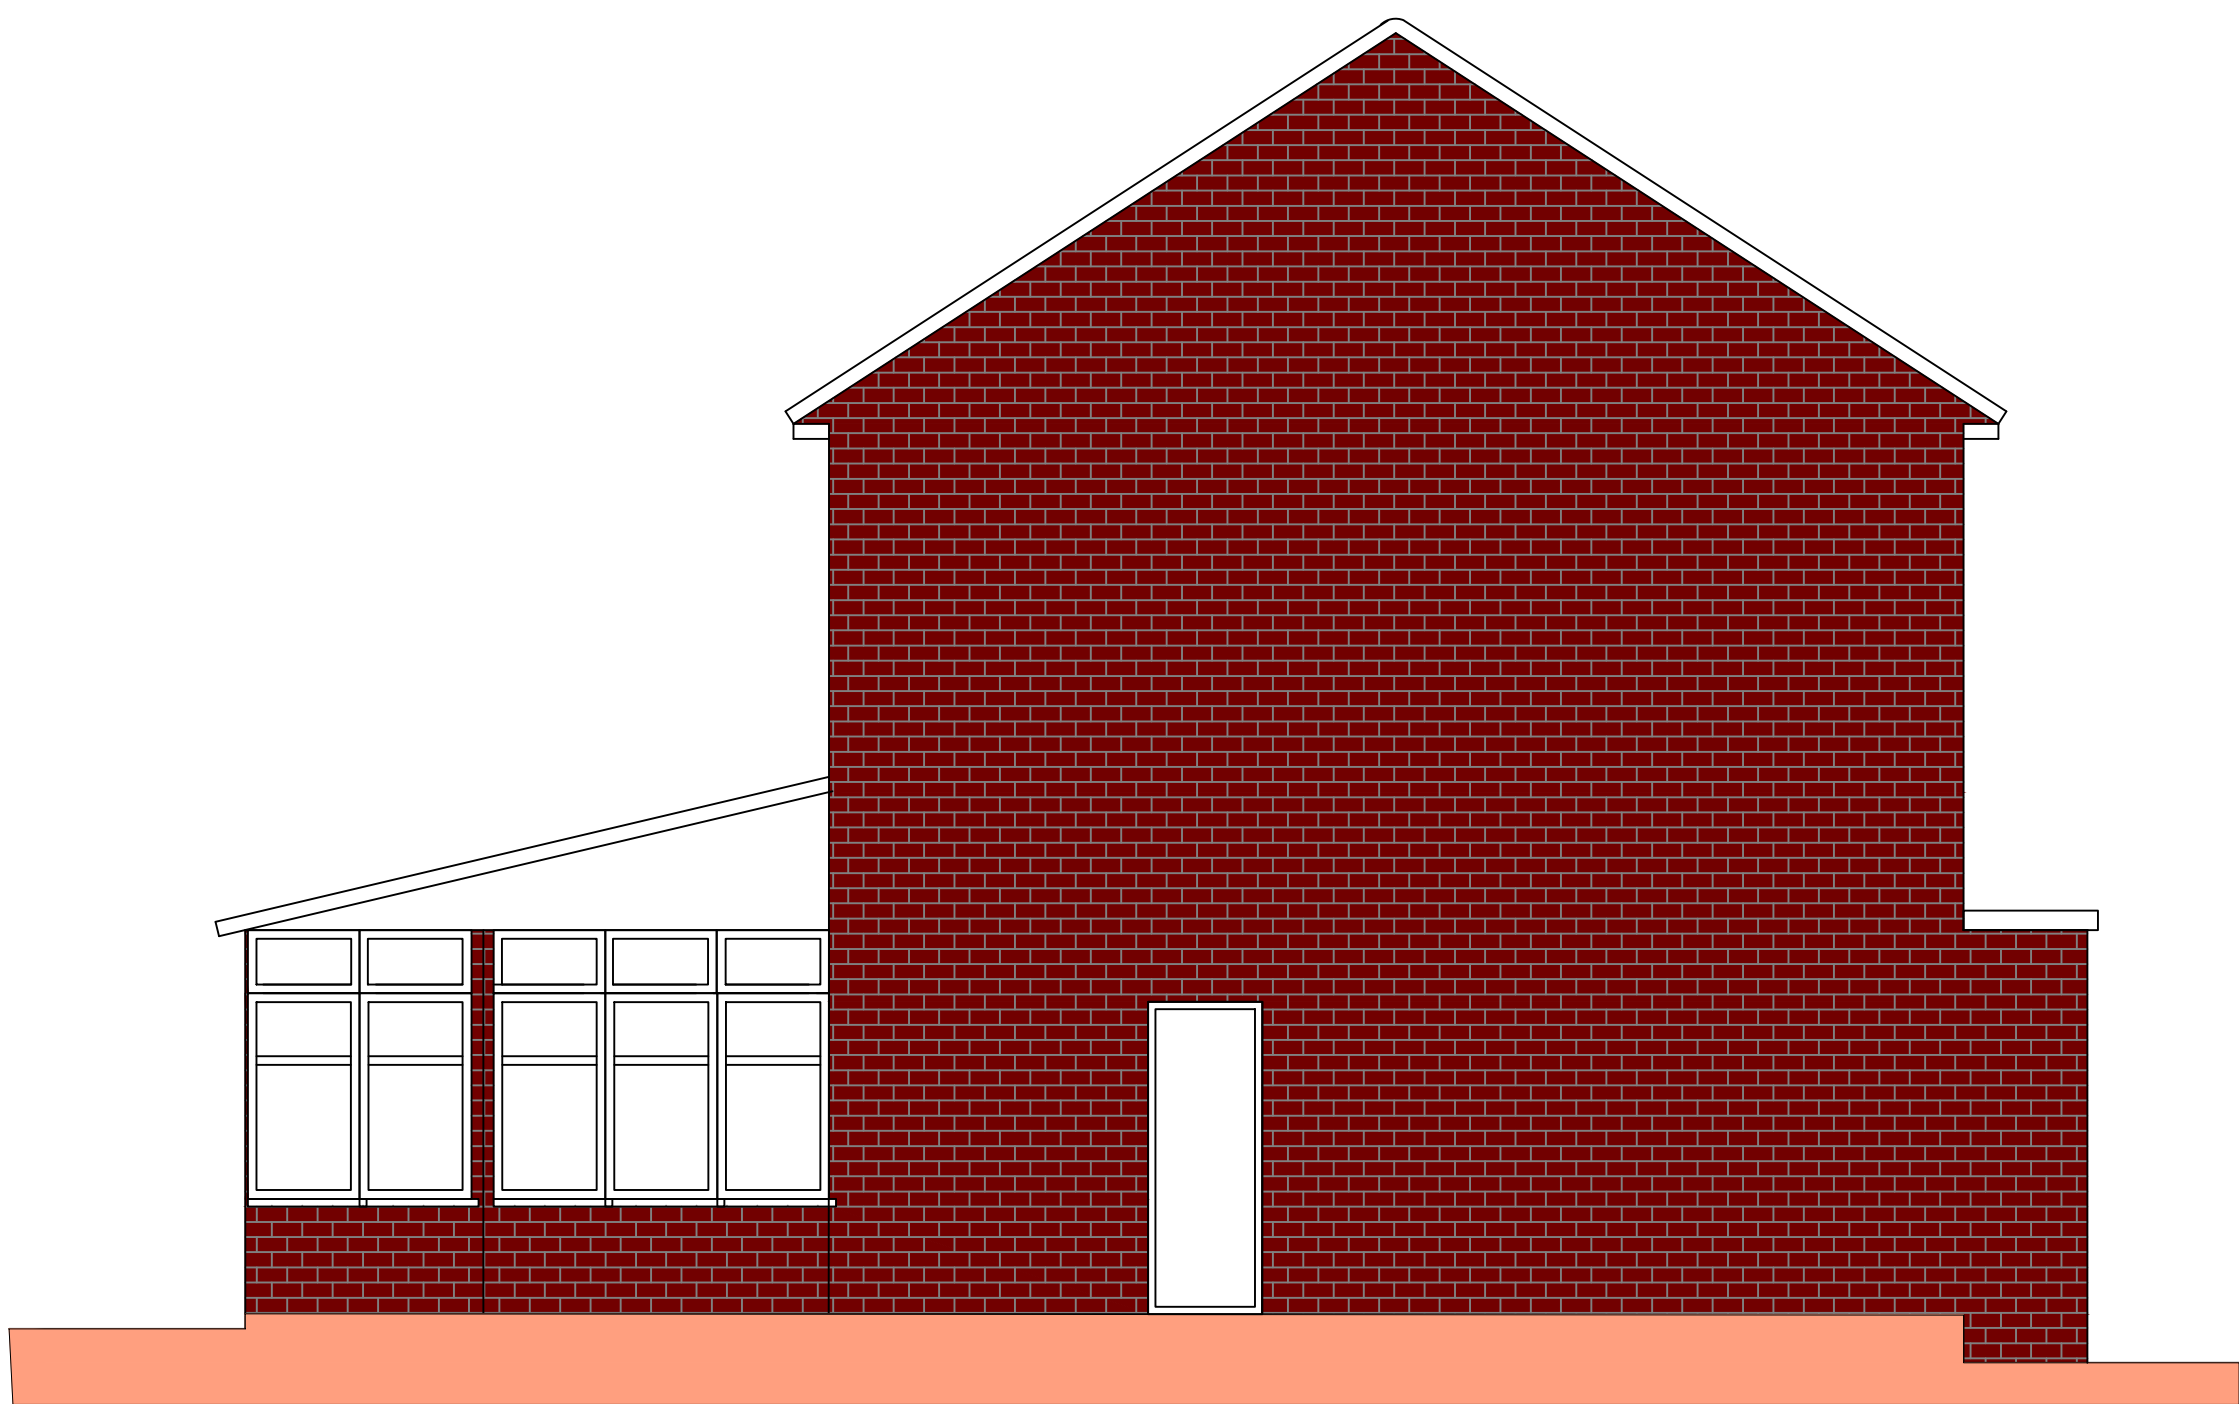

Existing Side 2 Elevation

 

Householder

P1 ISSUED TO COUNCIL			
Rev		Date	
IMPERIAL STRUCTURAL PLANNING LTD 9A THE PINNACLE - 160 HIGH ROAD - RM6 6PN 07940121222			
Job Title 17 Havisham Road Gravesend DA12 4UW			
Drawing Title Existing Plans			
Scale 1:50 @ A1	Date MAY 25		
Job No. 515-1000-785	Dwg No. S04	Rev P1	